


THIS DRAWING TO BE READ IN CONJUNCTION WITH ALL RELEVANT
ENGINEERS, ARCHITECTS AND SPECIALISTS DRAWINGS AND
SPECIFICATIONS.

DO NOT SCALE FROM THIS DRAWING

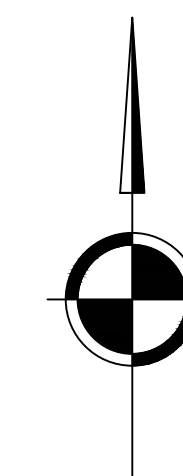

- THESE NOTES ARE BASED ON THE USE OF EXPERIENCED AND COMPETENT CONTRACTORS CARRYING OUT THE WORK USING AN APPROVED SAFE METHOD OF WORKING

INDICATES A RESIDUAL RISK REQUIRING COMPLETION

- KEY:

NOTE: WHERE EXCEEDANCE ROUTE FLOWS OVER
PLOT BOUNDARIES, BOUNDARY FENCE TO BE
MINIMUM 100MM ABOVE GROUND

DRAWING STATUS: **PRELIMINARY**

ARCHITECT:

TITLE: EXCEEDANCE ROUTE

SCALE @ A0:	DESIGNED:	DRAWN:	CHECKED:	APPROVED:	DATE:
1:250	RB	OF	RG	MG	APRIL 21

GADSDEN CONSULTING
info@gadsdens.co.uk 01229 813333 www.gadsdens.co.uk