


GENERAL NOTES

THIS DRAWING TO BE READ IN CONJUNCTION WITH ALL RELEVANT ENGINEERS, ARCHITECTS AND SPECIALISTS DRAWINGS AND SPECIFICATIONS.

ALL RELEVANT DIMENSIONS TO BE OBTAINED/CHECKED AGAINST ARCHITECT'S DRAWINGS AND BY SITE MEASUREMENT PRIOR TO THE COMMENCEMENT OF WORKS OR ORDERING OF MATERIALS. DISCREPANCIES BETWEEN THE DRAWINGS AND SITE CONDITIONS TO BE NOTIFIED TO THE ENGINEER.

DO NOT SCALE FROM THIS DRAWING.

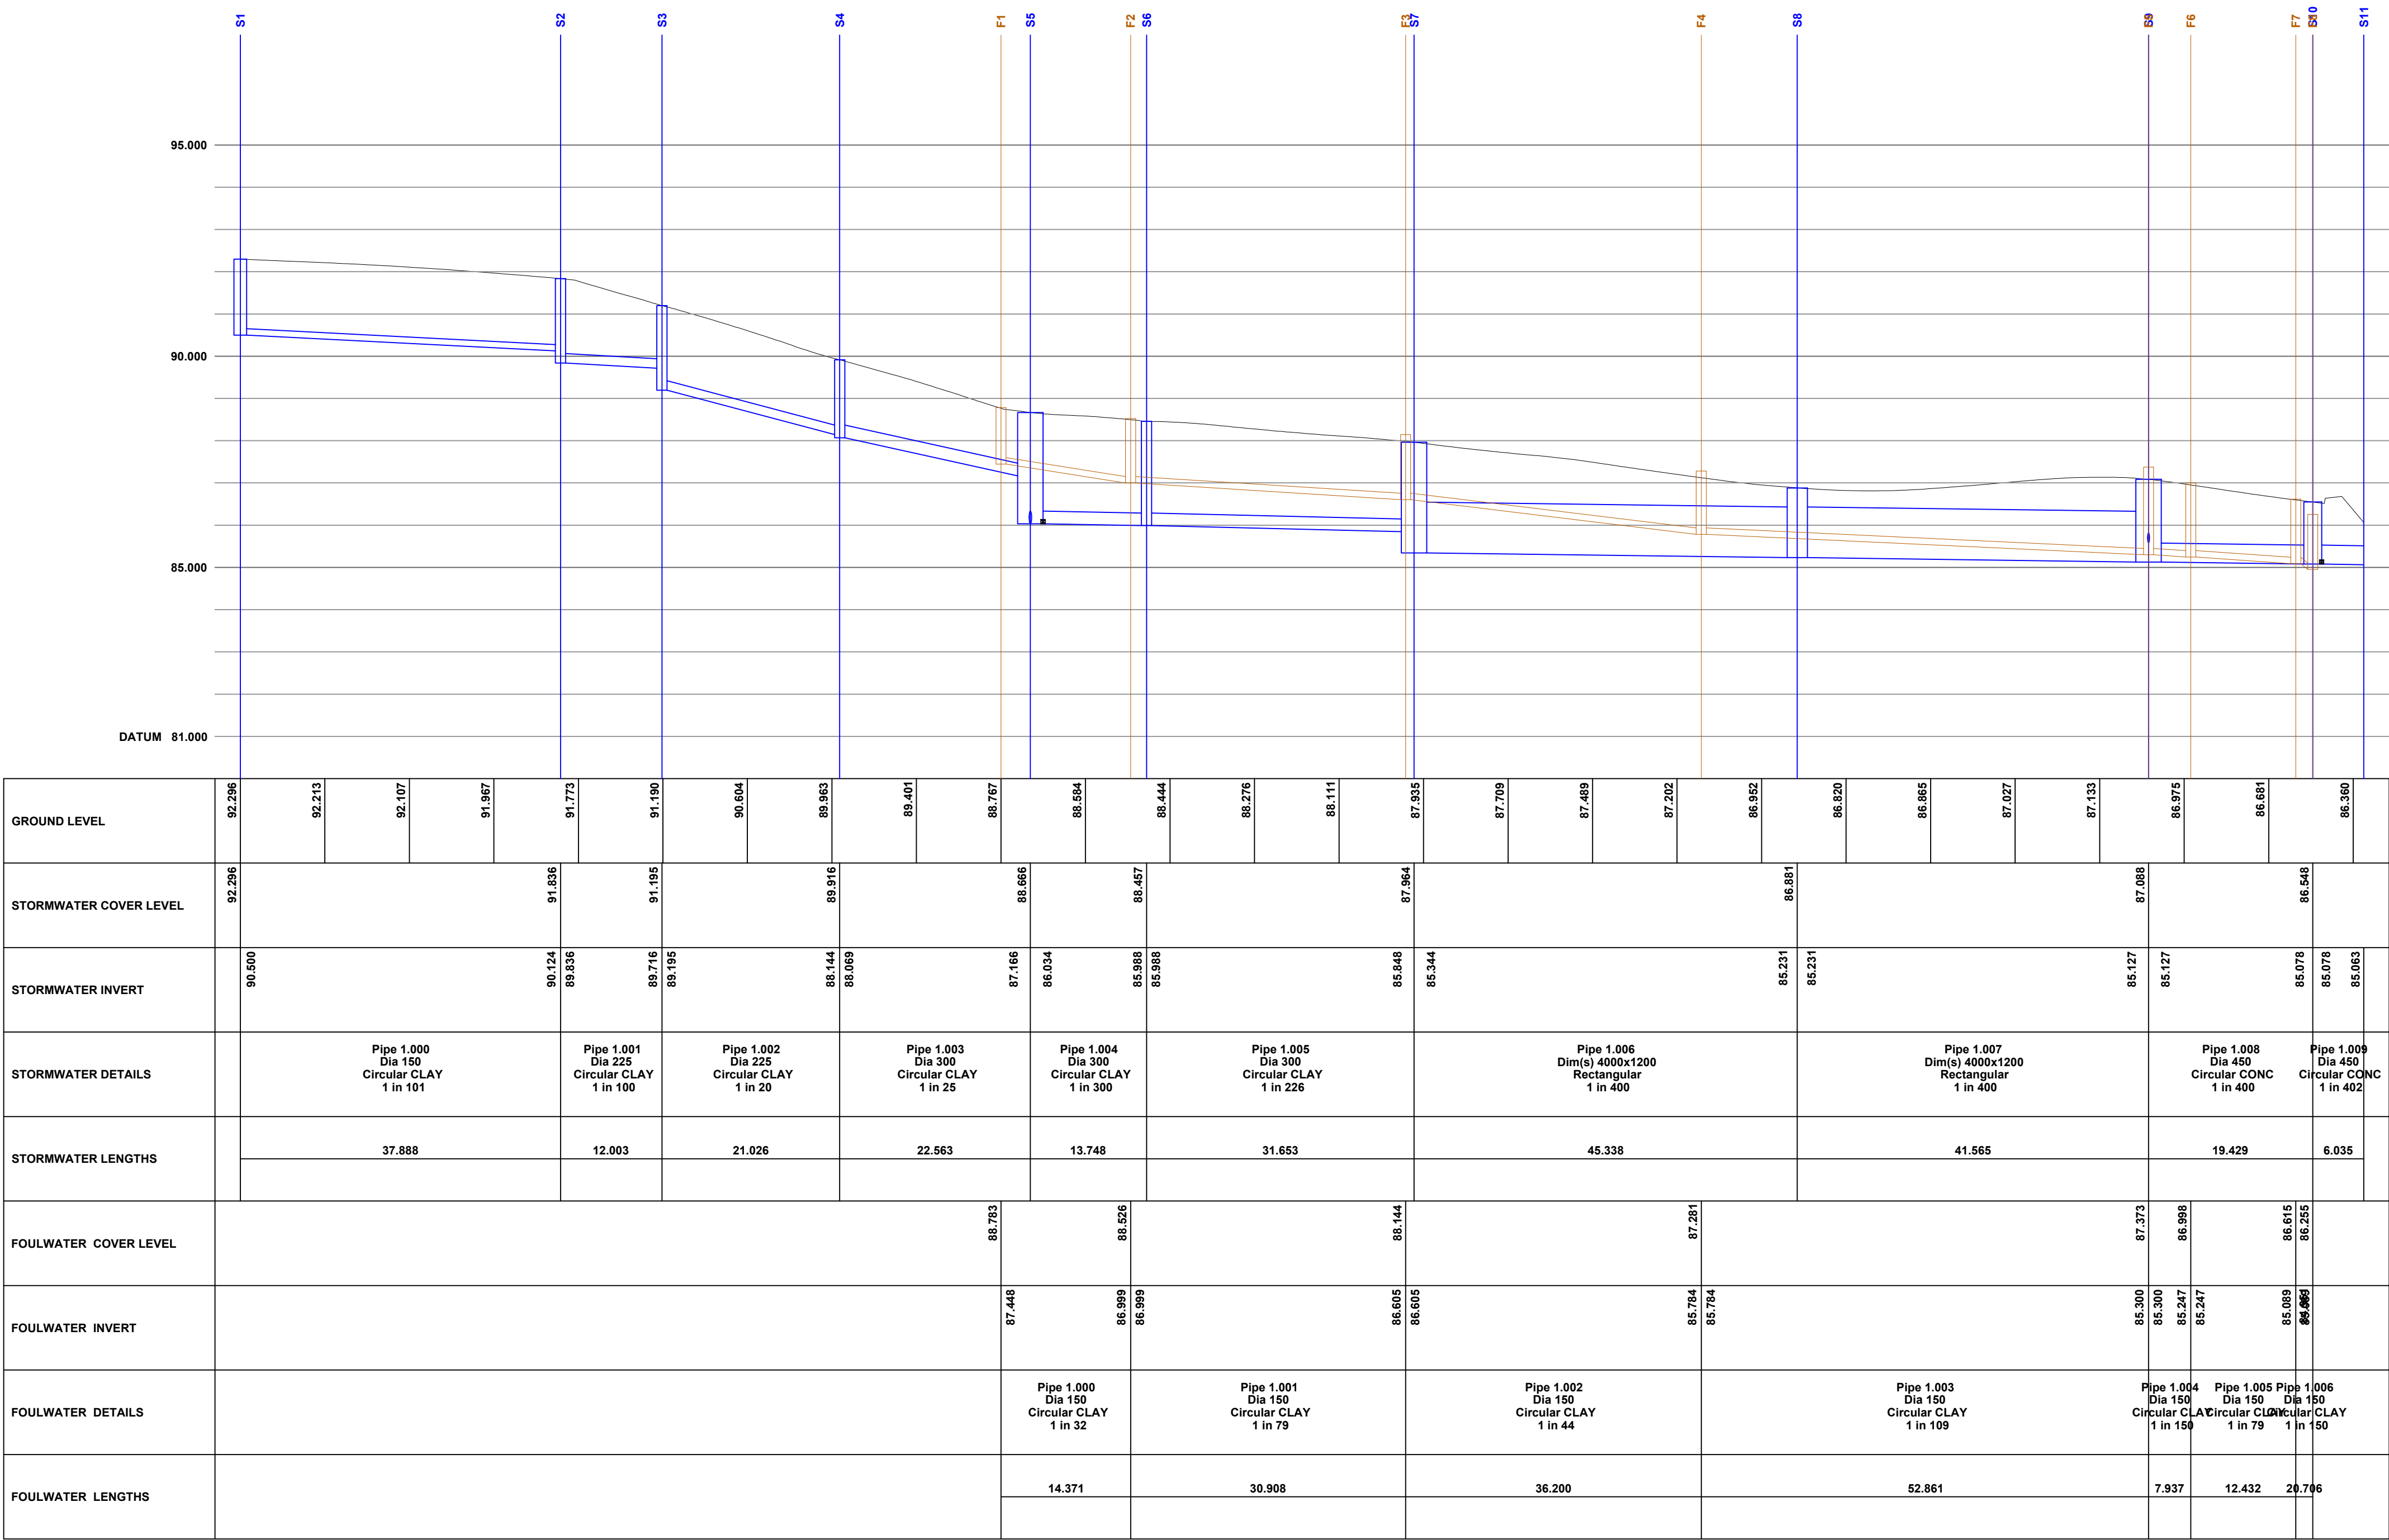

P02	08/07/2026	AMENDED S5 - S11					RB	RG	MG
P01	22/04/2026	PRELIMINARY ISSUE					OF	RG	MG
REV	DATE	DESCRIPTION					BY	CHK	APP

DRAWING STATUS:

PRELIMINARY

CLIENT:

OAKMERE HOMES LTD

ARCHITECT:

-

PROJECT:

CHATBURN ROAD
PHASE 3

TITLE:

DRAINAGE LONGSECTIONS
SHEET 1

STATUS:	PROJECT No:	ORIGINATOR	PHASE	LEVEL	TYPE	ROLE	DRAWING No:	REV:
S2	26117	- GAD -	00	- 00	- DR -	C -	1021	P01

SCALE @ A1:	DESIGNED:	DRAWN:	CHECKED:	APPROVED:	DATE:
1:100 & 1:500	RG	OF	RG	MG	APRIL 26

GADSDEN CONSULTING

info@gadsdens.co.uk01229 813333www.gadsdens.co.uk