


DATE:

NOTES:

LODGE TYPE B

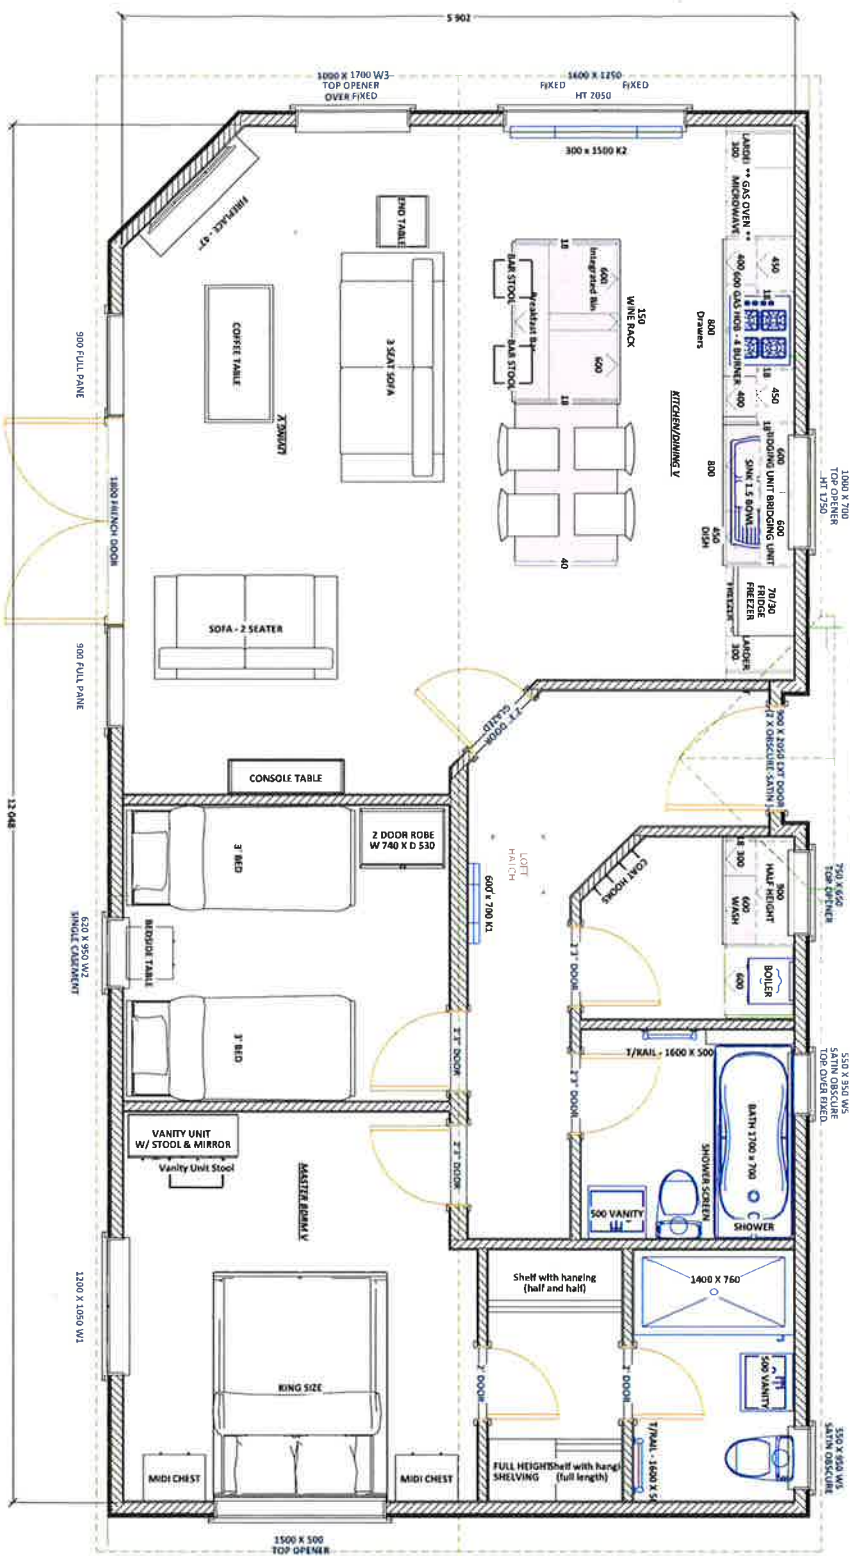

Build Type:

Cladding:

Fascia/Softtts:

Windows/Doors:



leisure homes ltd

Model:

ID no.

Unit size: 40' x 20'

Revision no: R2

Approval: NO

Drawn by:

CLIENT: BOWLAND LAKES

(c) This document and its contents are property of Lakeland Leisure Homes Ltd. Any unauthorised publishing, replication or copying will result in prosecution.