

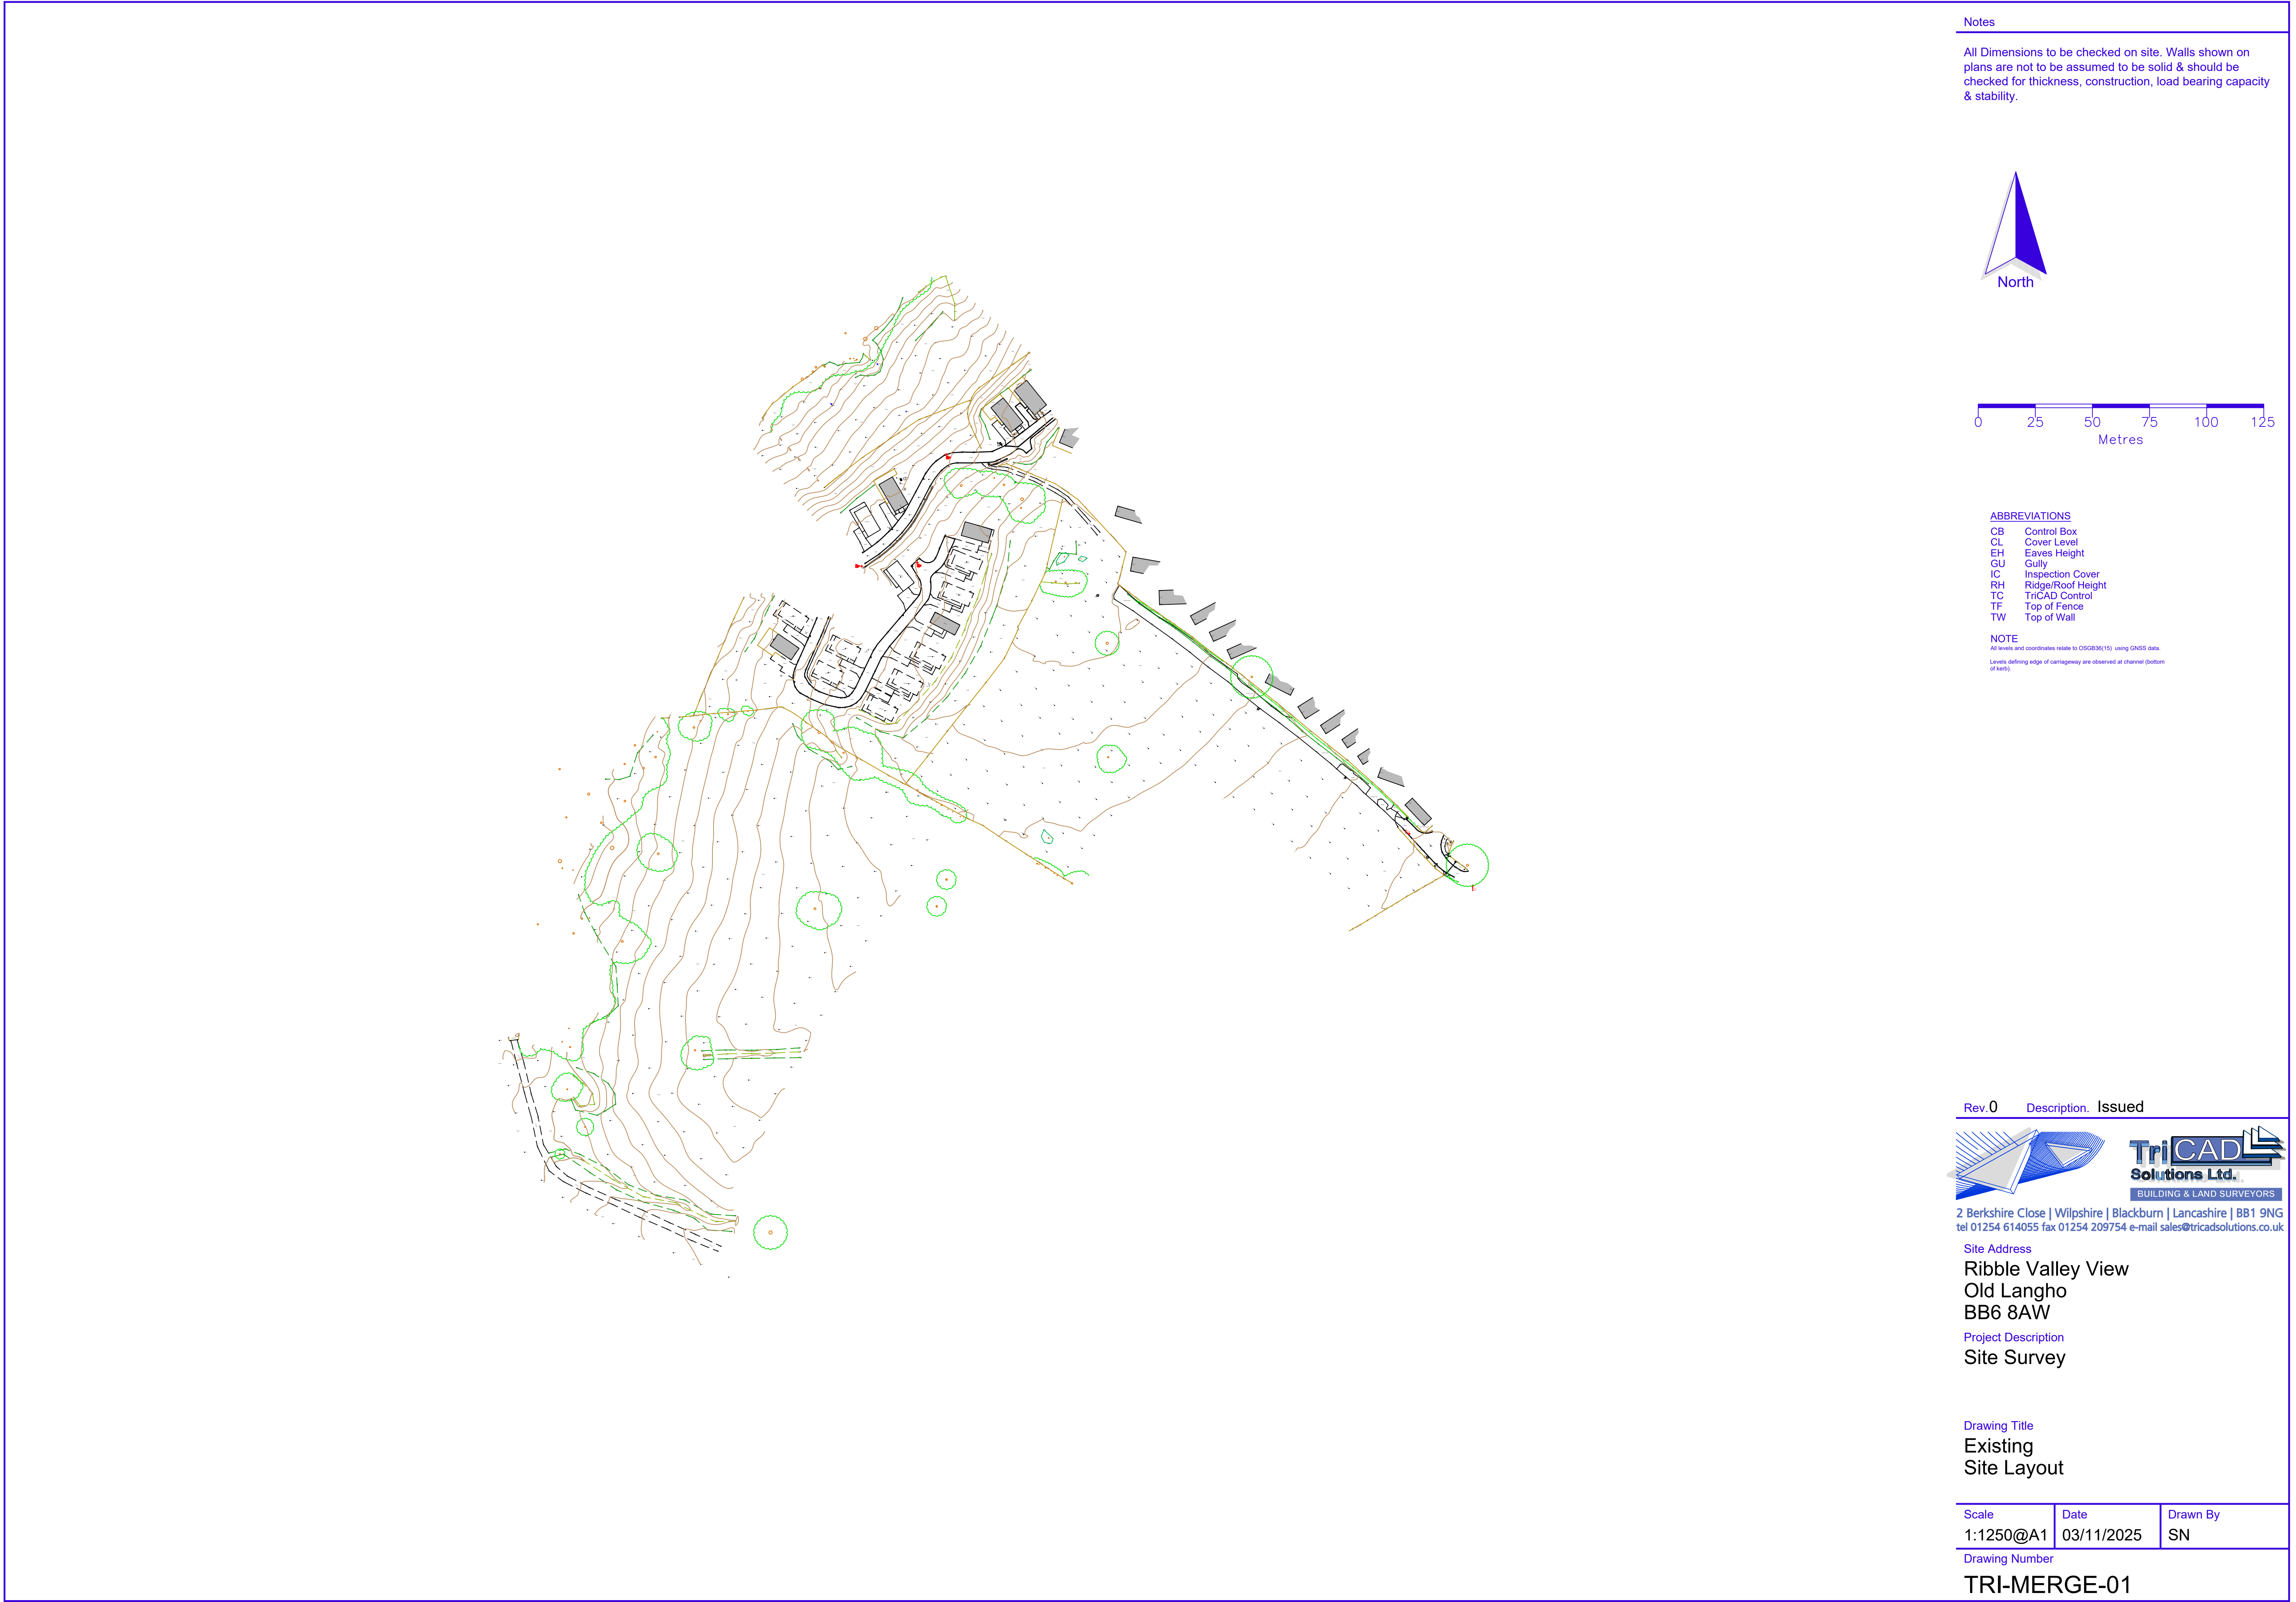


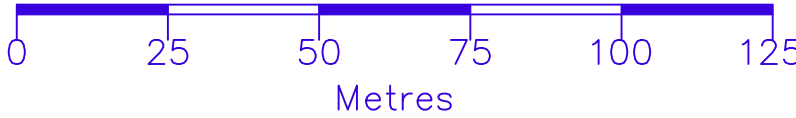

Notes

All Dimensions to be checked on site. Walls shown on plans are not to be assumed to be solid & should be checked for thickness, construction, load bearing capacity & stability.

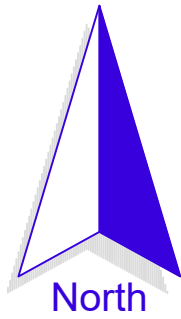

ABBREVIATIONS

- CB Control Box
- CL Cover Level
- EH Eaves Height
- GU Gully
- IC Inspection Cover
- RH Ridge/Roof Height
- TC TriCAD Control
- TF Top of Fence
- TW Top of Wall

NOTE

All levels and coordinates relate to OSGB36(15) using GNSS data.
Levels defining edge of carriageway are observed at channel (bottom of kerb).

Rev.0	Description.	Issued
-------	--------------	--------



2 Berkshire Close | Wilpshire | Blackburn | Lancashire | BB1 9NG
tel 01254 614055 fax 01254 209754 e-mail sales@tricadsolutions.co.uk

Site Address

Ribble Valley View
Old Langho
BB6 8AW

Project Description

Site Survey

Drawing Title

Existing
Site Layout

Scale	Date	Drawn By
1:1250@A1	03/11/2025	SN

Drawing Number

TRI-MERGE-01