



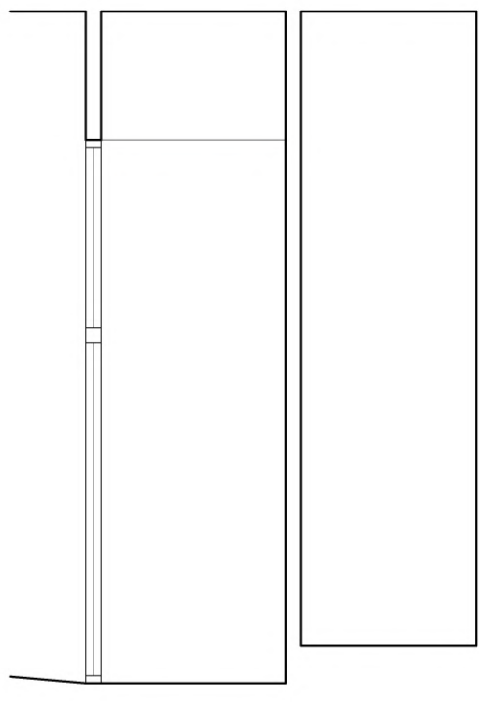


This drawing is to be read in conjunction with all relevant Architect, consultants' and specialist drawings and specifications. The Architect is to be notified of any discrepancies before proceeding. Do not scale from this drawing. All dimensions and levels are to be checked on site. This drawing is subject to copyright. All work carried out before Planning and Building Permission has been granted is at the contractor/client's risk.


Note: proposed drawing based on OS map information. All illustrated dimensions are approximate and all site dimensions are to be checked on site and subject to site survey.

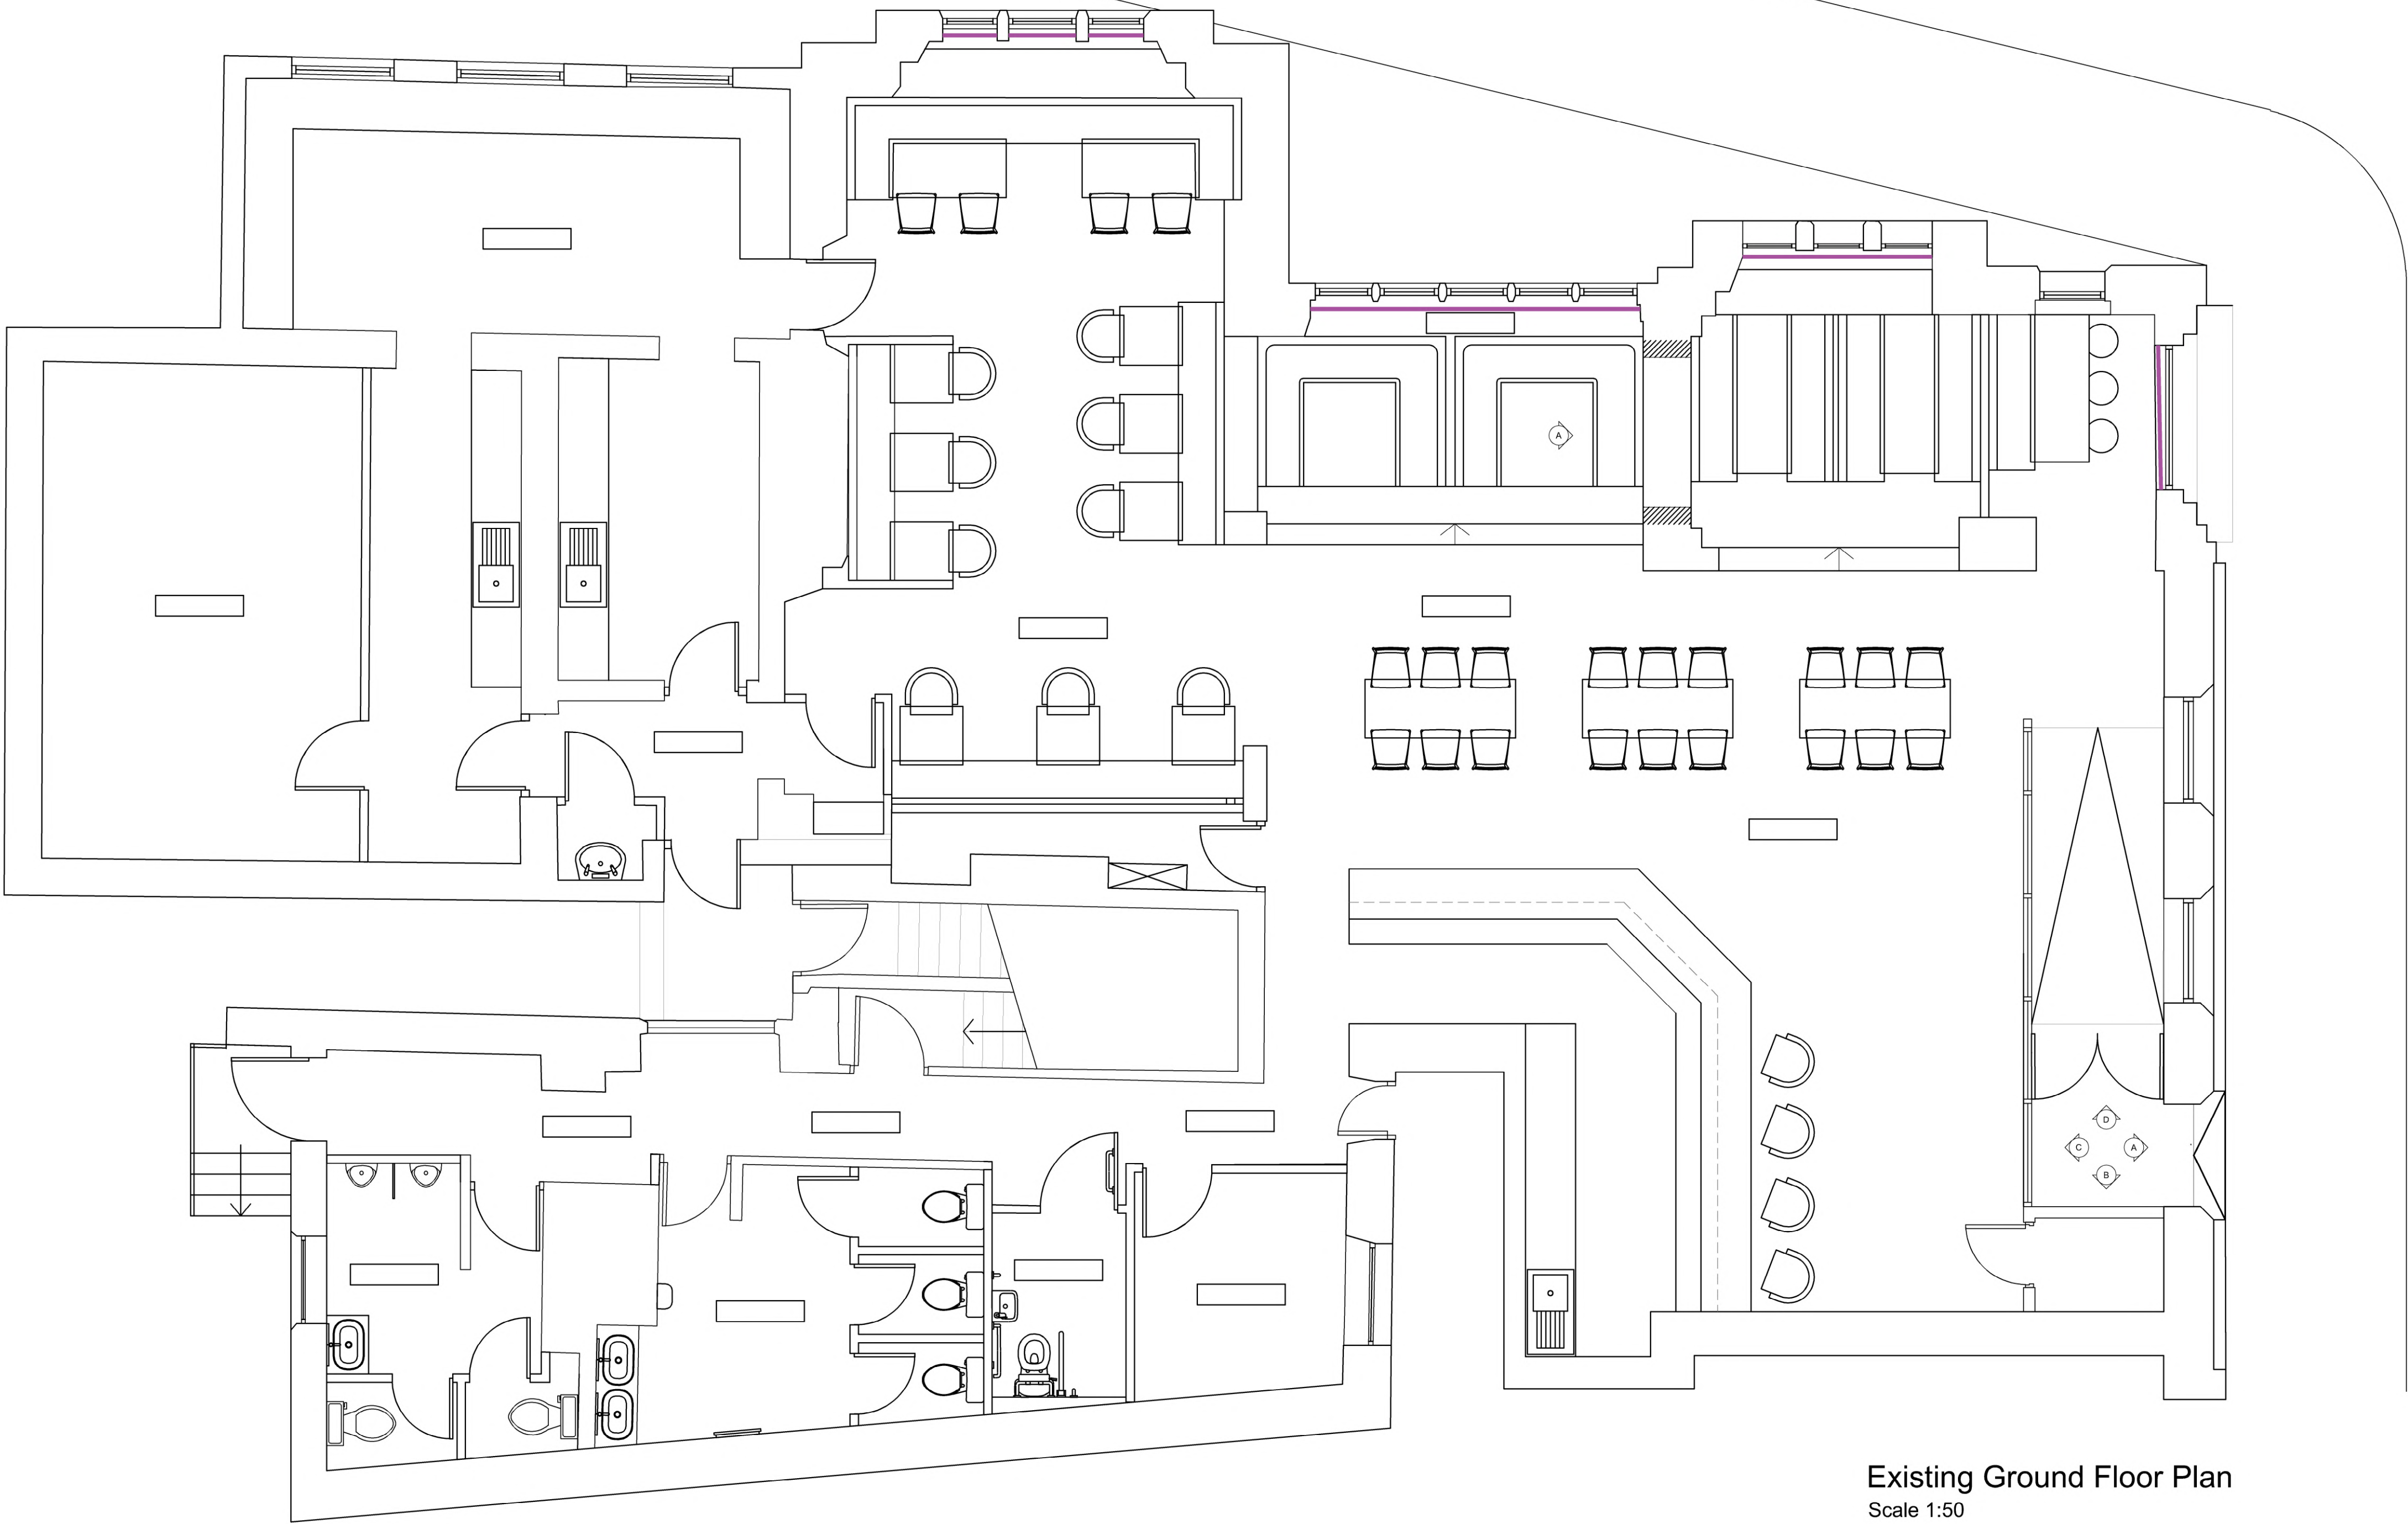


Existing Elevation A
Scale 1:50

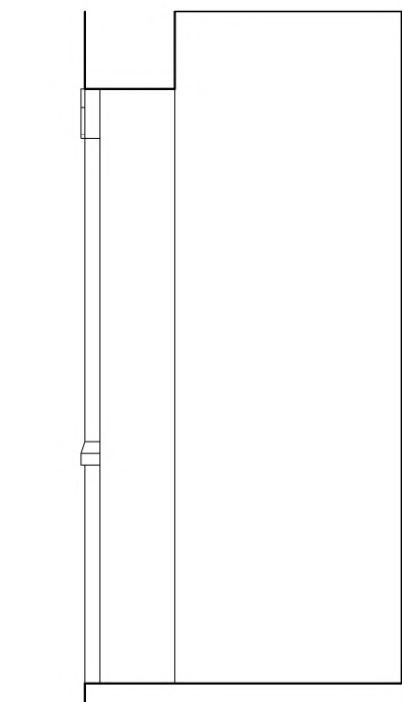

Existing Elevation B
Scale 1:50

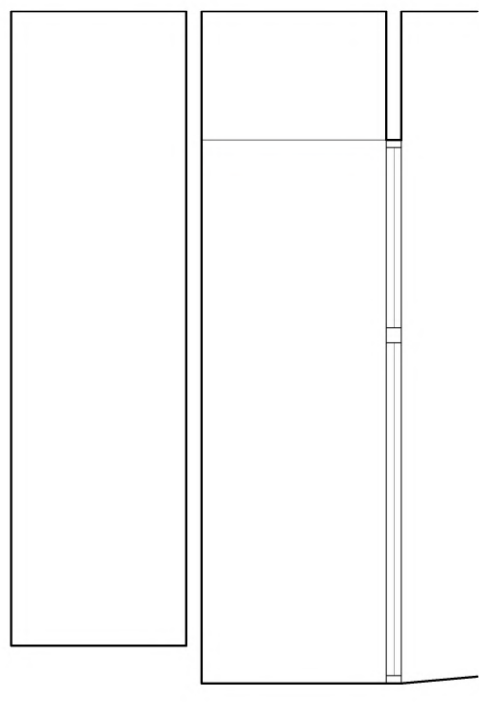

Existing Elevation C
Scale 1:50

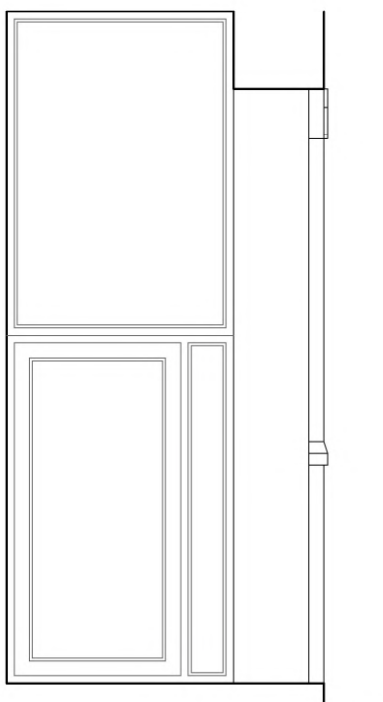

Existing Elevation D
Scale 1:50

B	14.07.2026	Amended	IMG
A	30.05.2023	Amended	BWT

Client
Mr M Farnworth

Job Title
Proposed Alterations to
41 Castle Street
Clitheroe

Drawing Title
Existing Plans and Front Door Elevations

Scale 1:50 @ A1	Date April 2023	Drawn BWT
--------------------	--------------------	--------------

spa
SUNDERLAND PEACOCK ARCHITECTS

SUNDERLAND PEACOCK & ASSOCIATES LTD.
HAZELMERE, PRAKIO ROAD, CLITHEROE
LANCASHIRE, BB7 2AG
T 01200 423178 F 01200 427328
E info@sunderlandpeacock.com
www.sunderlandpeacock.com

6976 -E01	REV B
-----------	----------