


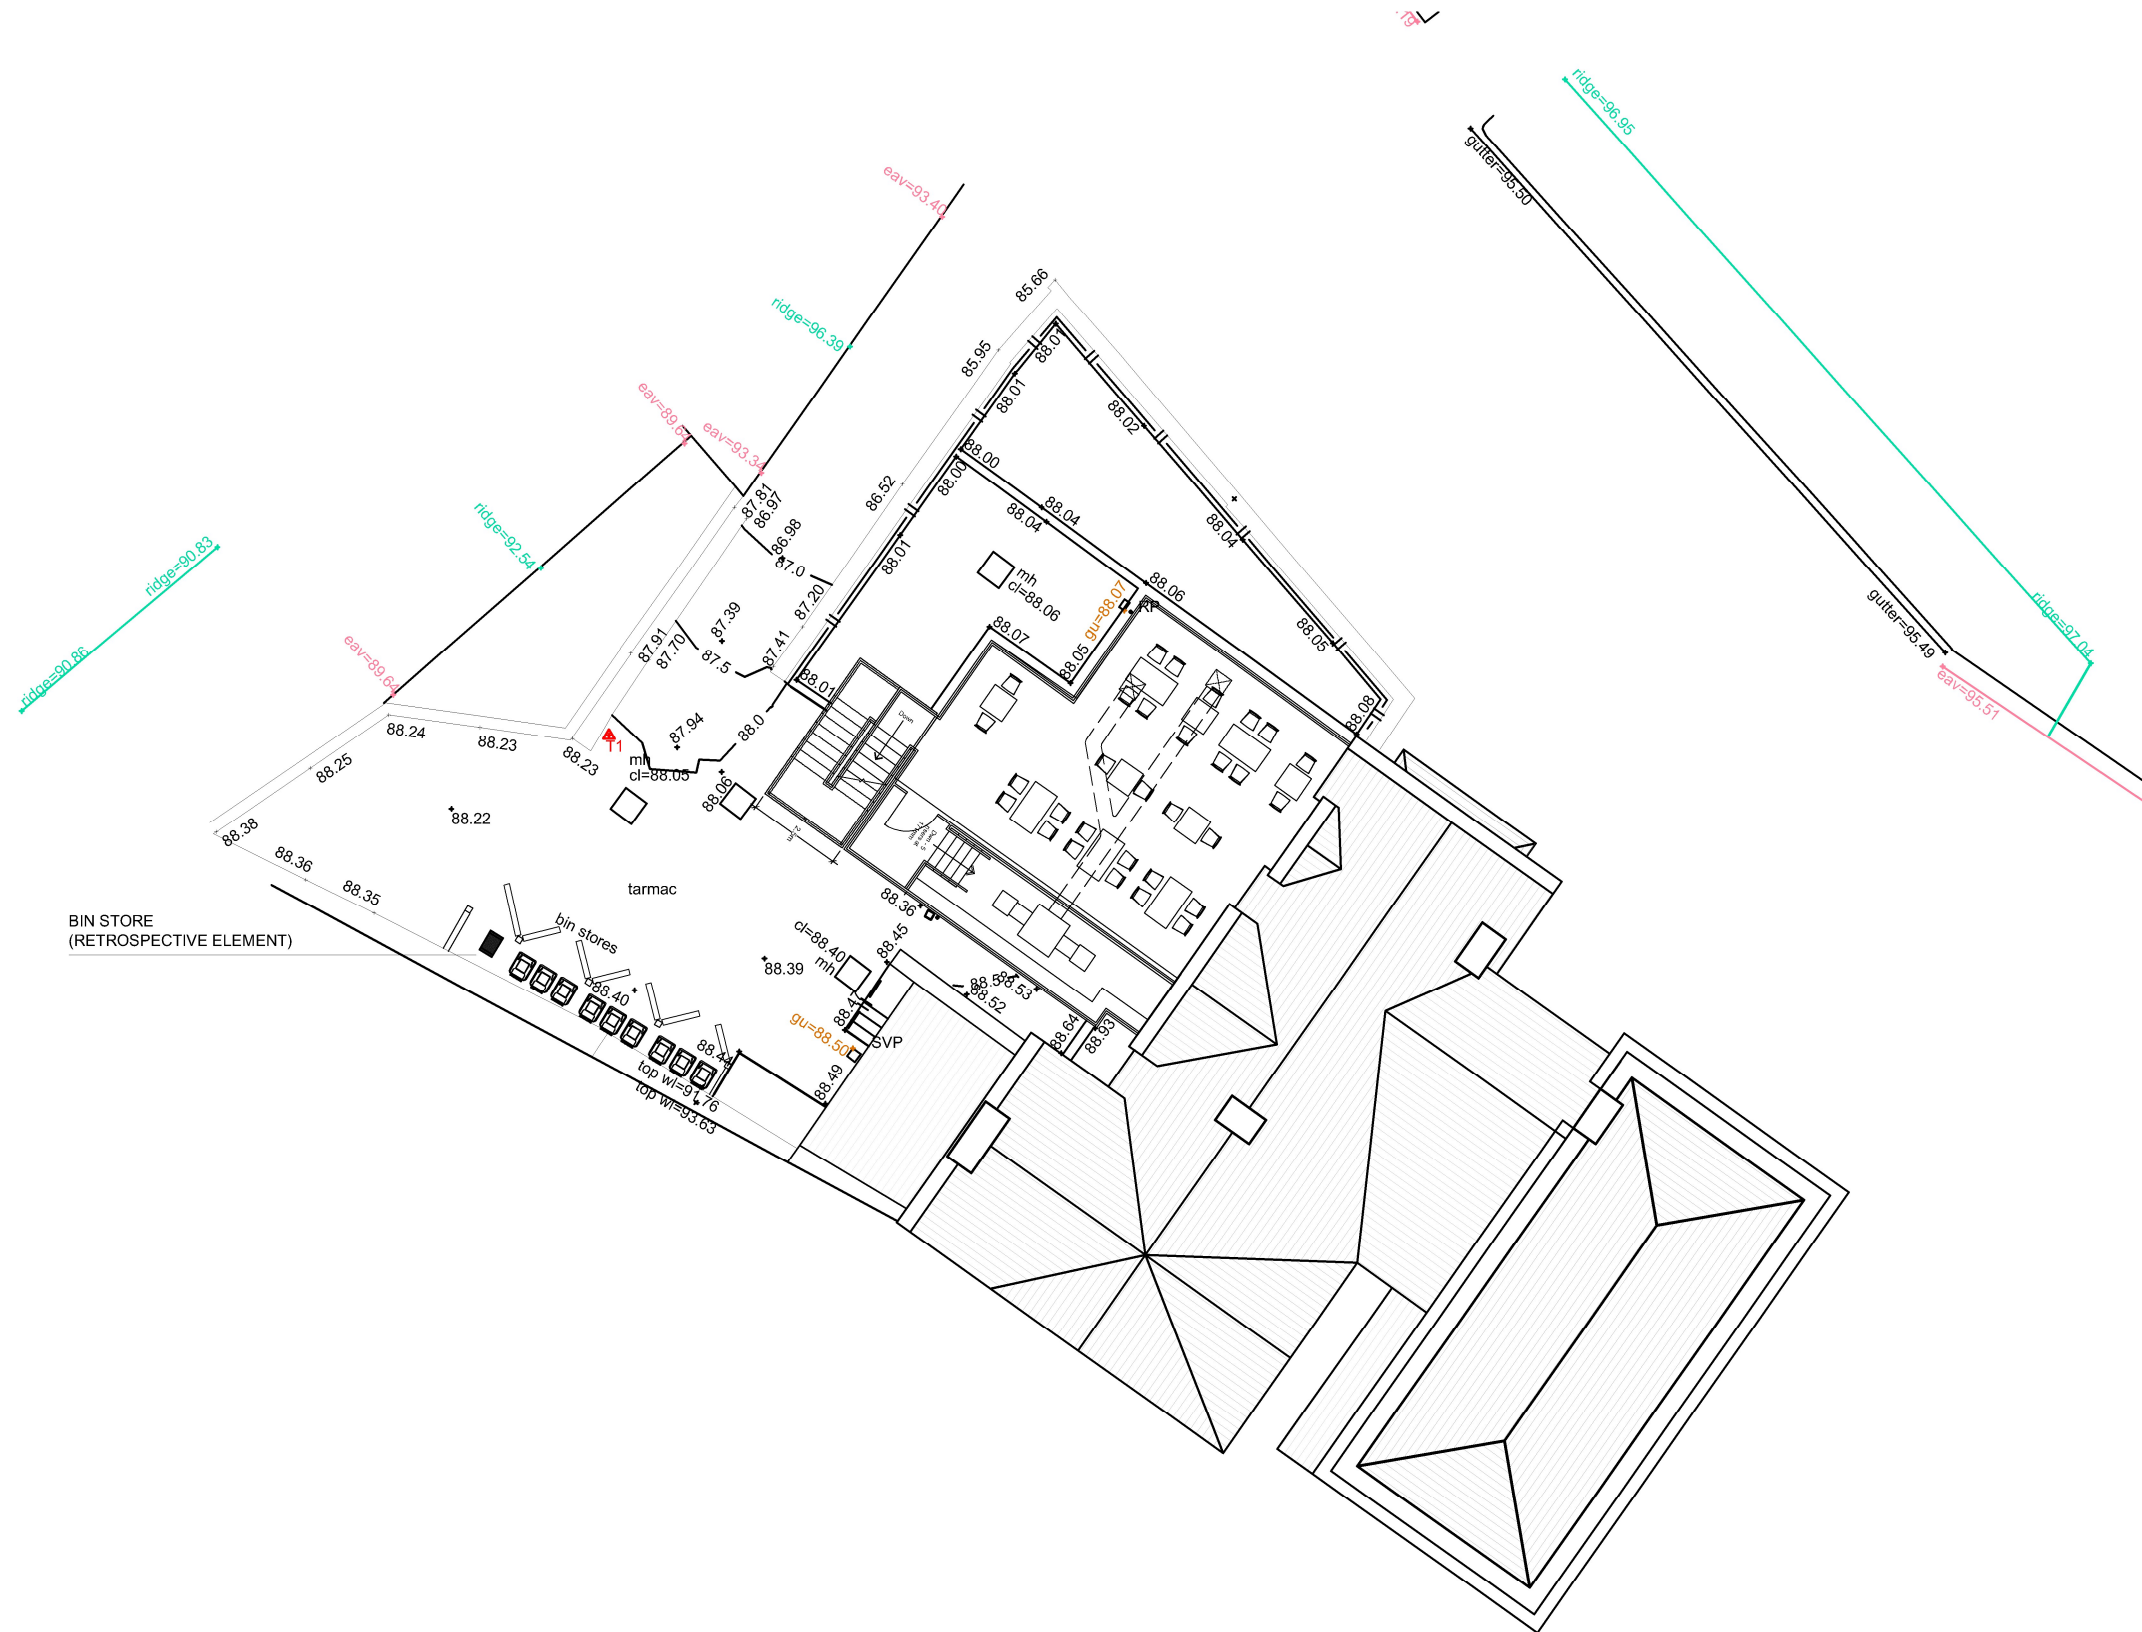

Legend			
Eave		Bush	
Bottom of bank		Deciduous tree	
Building		Gate	
Concrete		Down Spout - RP or SVP	
Fence		Spot Level	 133.78
Metalwork		Control Station	 T1A
Top of Bank		Manhole	 mh
Kerb Top			
Channel			
Brick			
Stone			
Tarmac			

EV