



# St. Mary's Centre Clitheroe

## Typical Section (Existing)

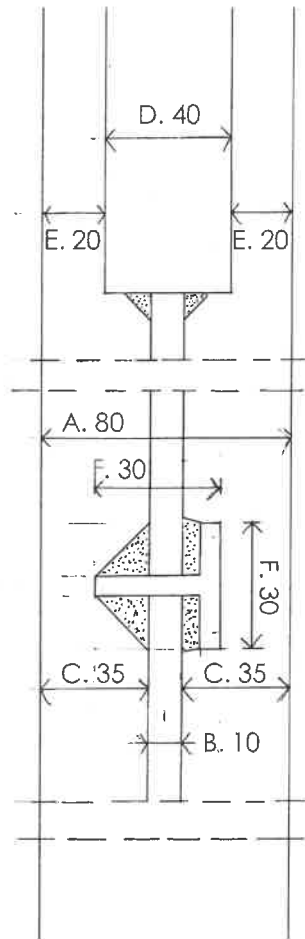

- A. Internal reveal @ approx 80mm
- B. Single glazed glass @ 10mm
- C. Internal & external distance from glass to reveal edge approx 35mm
- D. Opening hopper casement @ approx 40mm
- E. Internal & external distance from casement to reveal edge @ approx 20mm
- F. Glazing bars @ approx 30 x 30mm

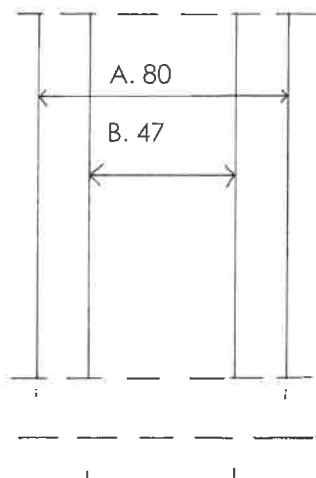

## Typical Section (Proposed)

- A. Internal reveal @ approx 80mm
- B. New frame @ 47mm
- C. Internal & external distance from frame to reveal edge @ approx 16.5mm