




Shelley Signs

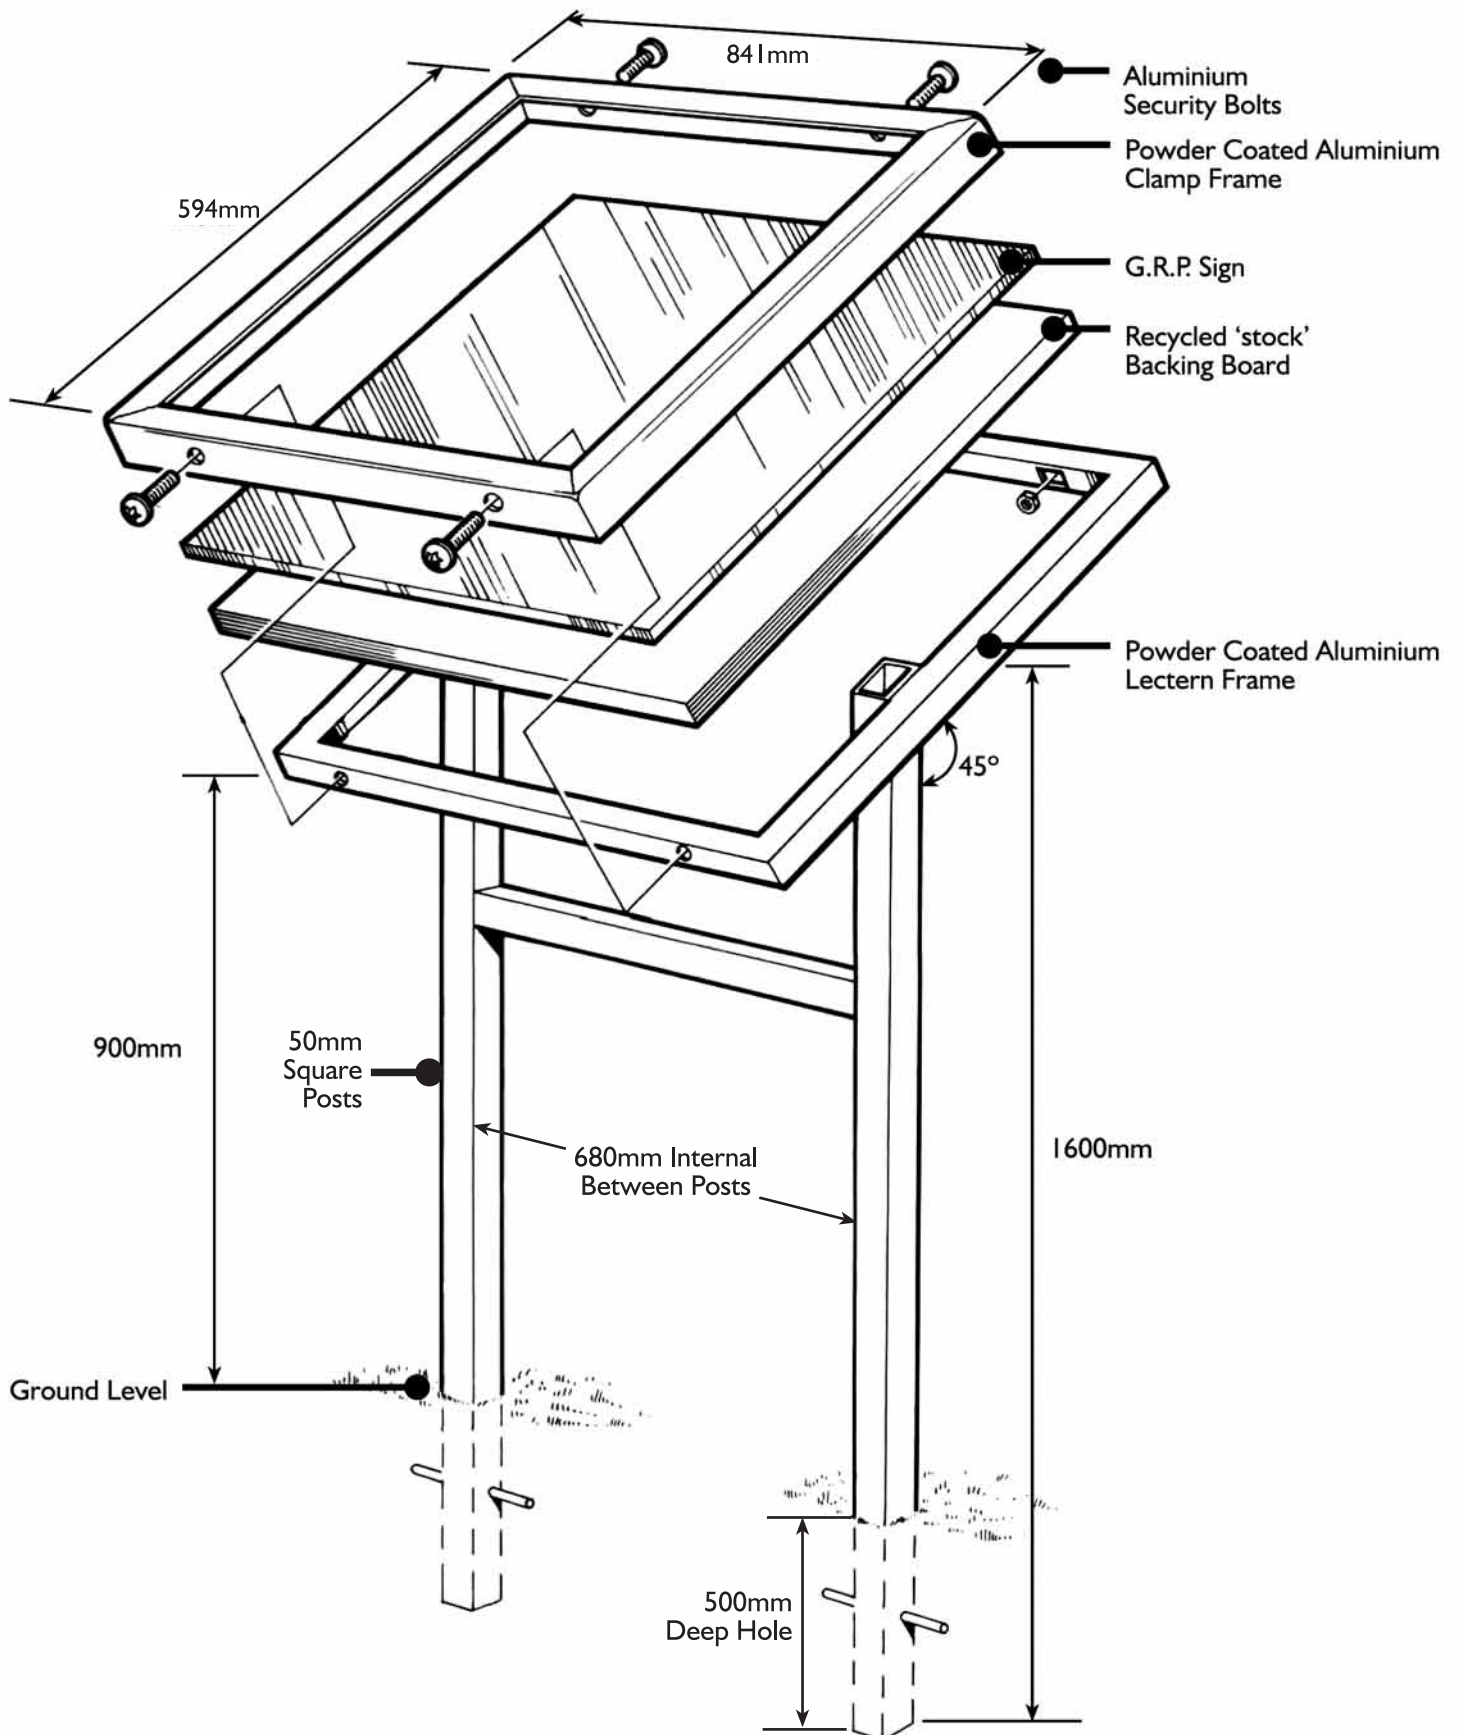

Not to Scale

Leg height can be adjusted to clients specification