


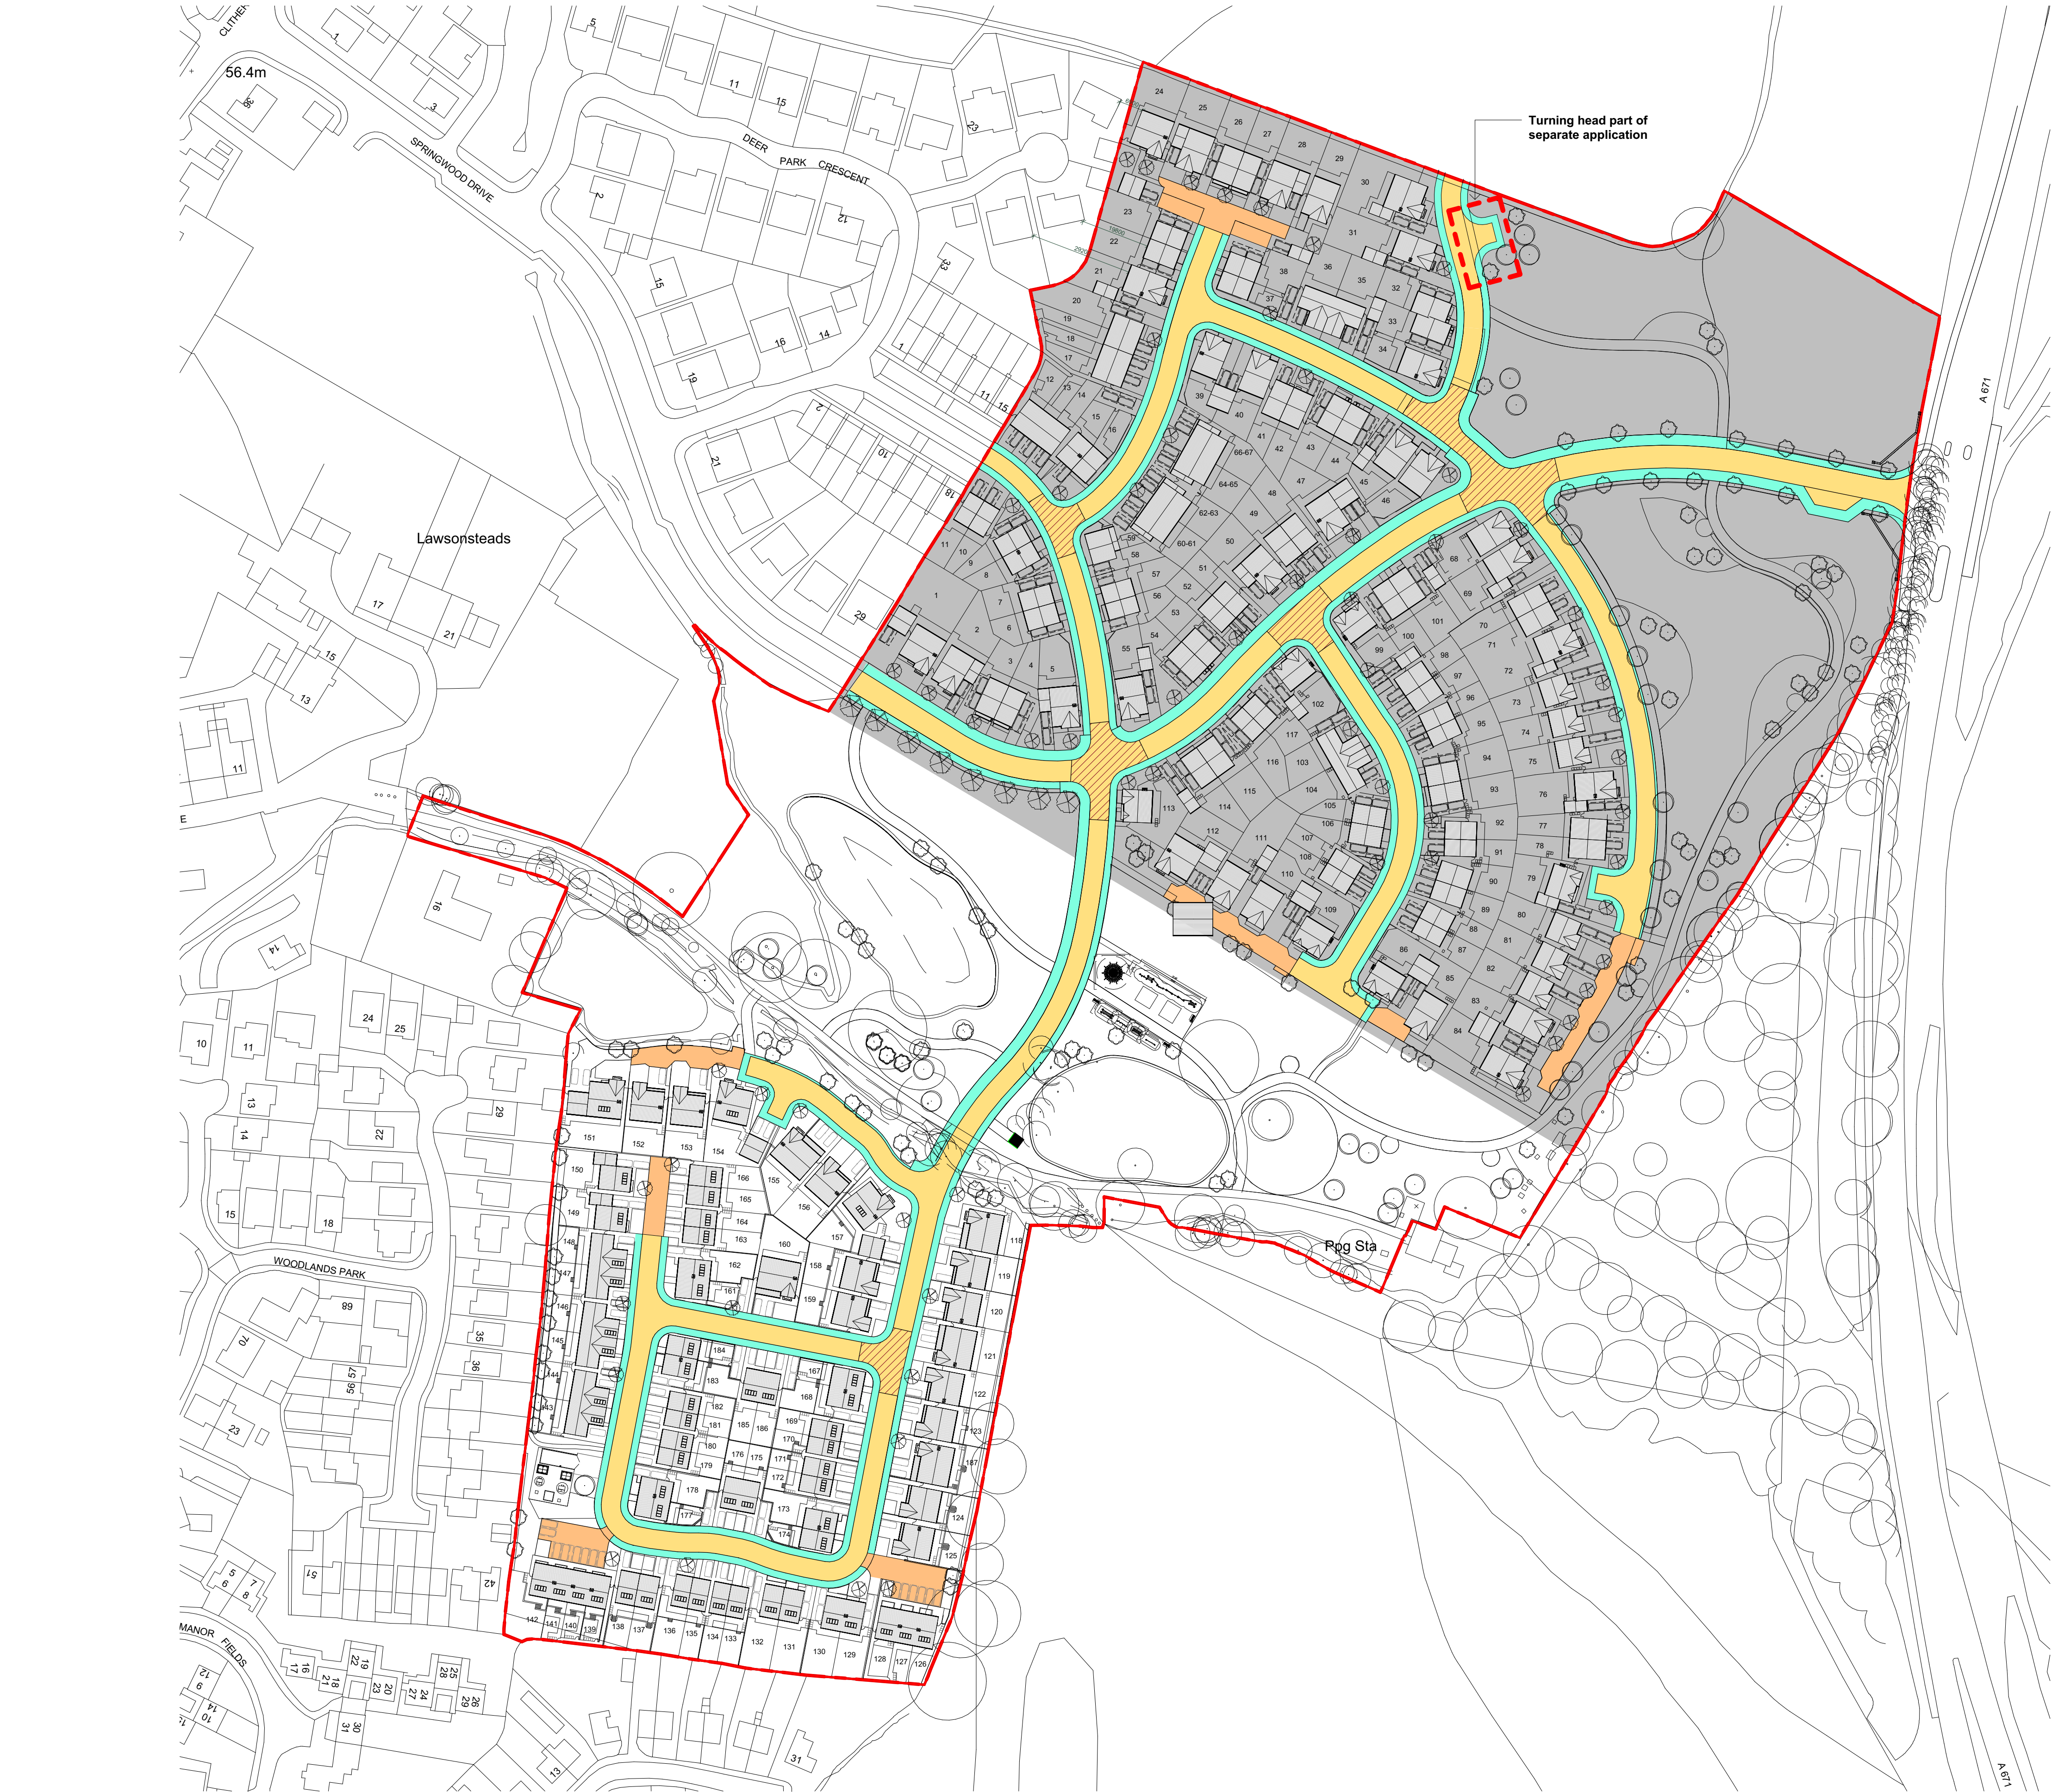

KEY


New private drive

New tarmac adopted road

New tarmac adopted footpath

New tarmac adopted junction table

Zones 1 & 2 currently under construction.

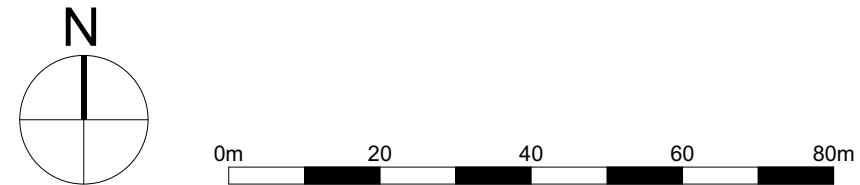

CDM REGULATIONS 2015. All current drawings and specifications for the project must be read in conjunction with the Designer's Hazard and Environment Assessment Record. All intellectual property rights reserved.

Rev	Date	Description	Dwn	Ckd	Drawn	JC
K	26/03/24	Drawings amendments as instructed by Lovell (11.03.24)	JK	SC	Checked	JM
L	15/07/24	Zone 3 revised to Clients instruction. Including Plots 119 to 125, & 152 to 160 & 187 to 188, House types P, Q & R added.	JK	FEC	JK	
M	10/12/25	Amendments as requested by Lovell	JK	VP	Date	SEP 2018
N	21/04/26	Turning Head indicated as part of a separate application	JK	VP	Scale @ A1	1 : 1000

AA7403C Clitheroe Road
Whalley
PROPOSED SURFACE
TREATMENT LAYOUTS

2013
REV N
PLANNING

PRP