Booths Garden Studios

QC6 Modular wall construction Horizontal section through centre of wall

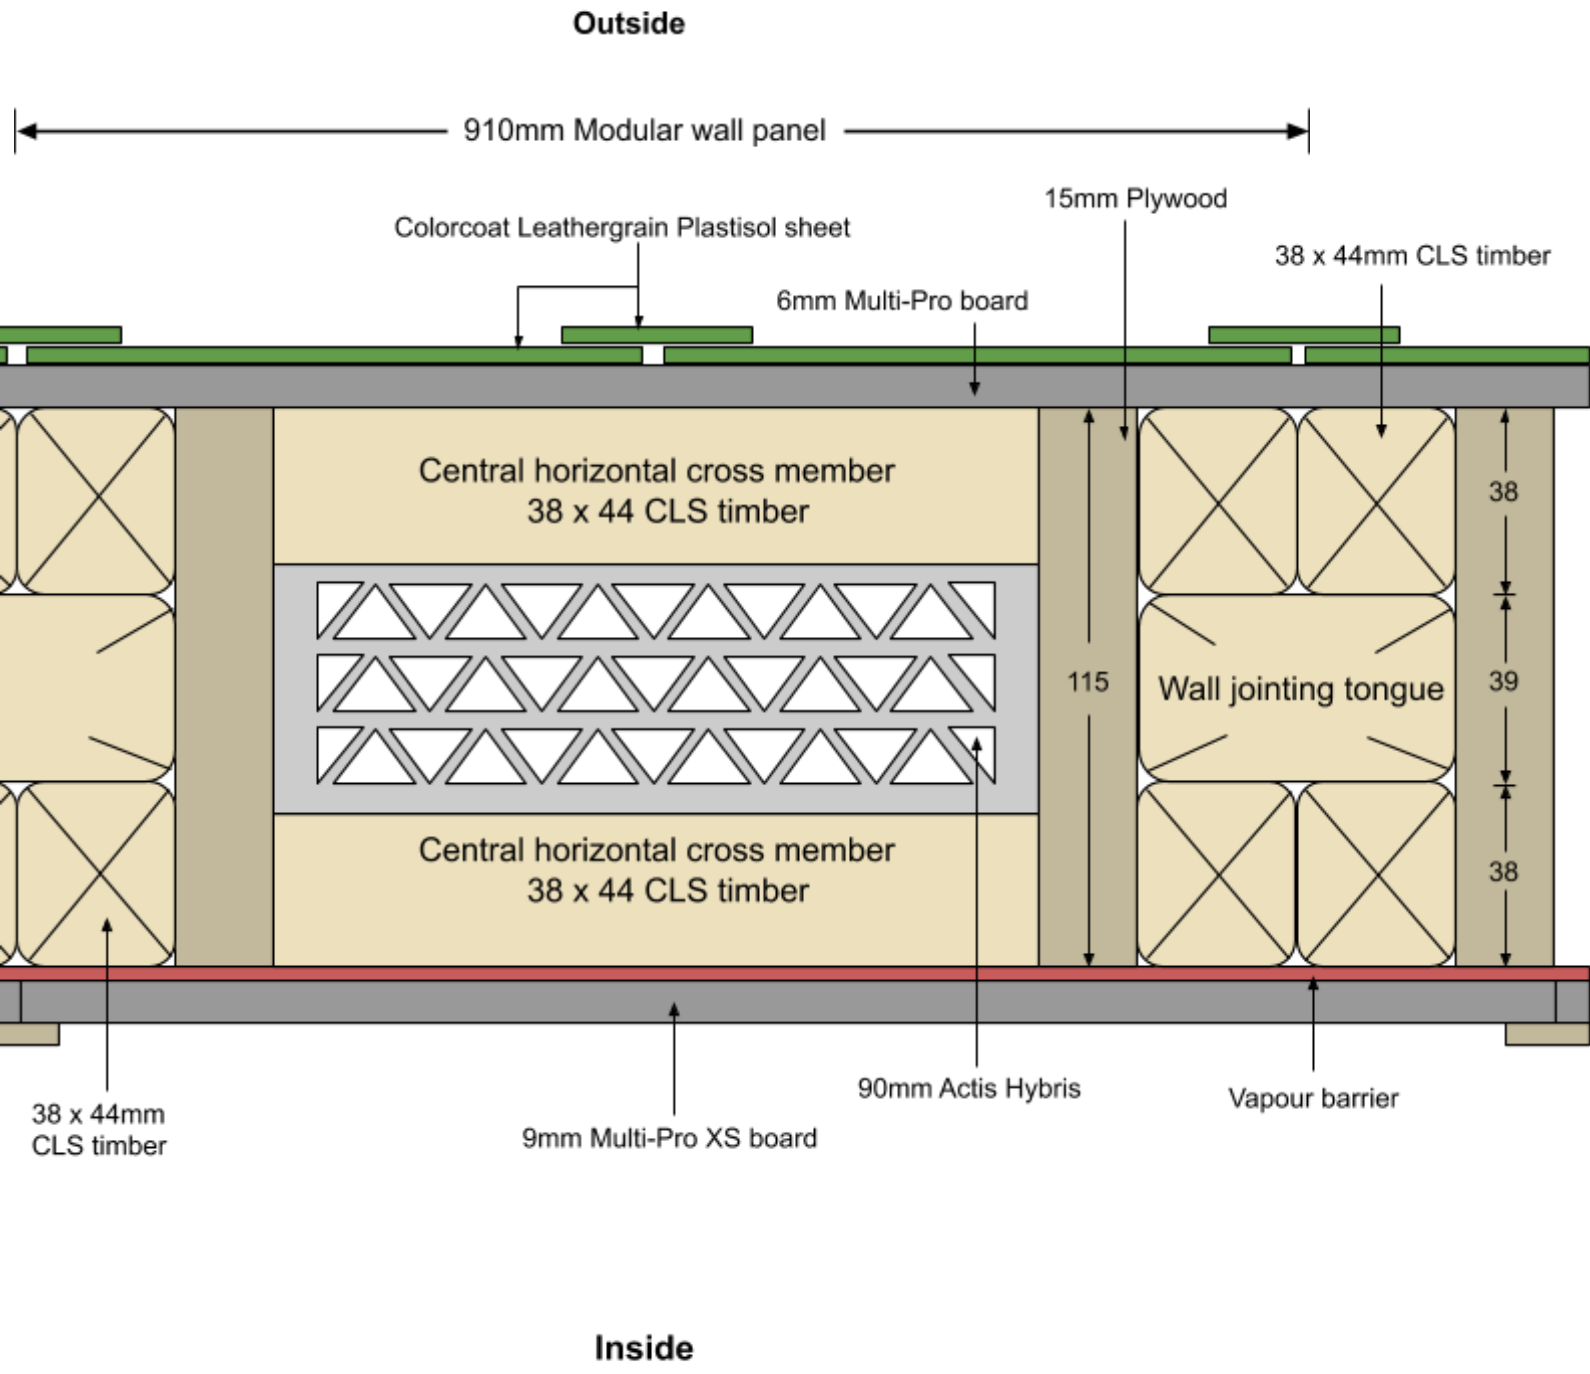

© Booths Garden Studios 2019