



Project Number: VSM01005-2603001

Technical Note – Version 1

10/08/2026

Project Title:

Investigation of Visibility Splays

Site:

Land off Gisburn Rd, Bolton by Bowland, BB7 4NP
[Lat-Long of Existing Access = 53.940954, -2.314016]

Client:

Sam Wearden

VS Modal Highway Consultants Ltd.

Transport Statements • Transport Assessments • Travel Plans

Access Feasibility • Access Design • Parking & Car Park Design • Vehicle Tracking & Swept Path Analysis

Traffic & Junction Modelling • Capacity Assessment

Leicester: 109 Coleman Rd, LE5 4LE

Preston: Station House, Gamull Ln, PR2 6SJ

vsmodal.com

enq@vsmodal.com

Project No.:	VSM01005-2603001	Document Title:	Technical Note – Version 1	Date:	10/08/2026
Client:	Sam Wearden				
Project:	Investigation of Visibility Splays For: Land off Gisburn Rd, Bolton by Bowland, BB7 4NP [Lat-Long of Existing Access = 53.940954, -2.314016]				
Produced By:	PP	Checked By:	AM	Issue Status:	For Review

Contents

1.0	Introduction & Background	1
2.0	Visibility Splays.....	2
3.0	Proposed Access Geometric Data	2
4.0	Summary.....	2

Appendices

Appendix 1	Drawing L1V2
Appendix 2	Survey Data & Splay Calculations

1.0 Introduction & Background

- 1.1 VS Modal was instructed by the client to deliver a Technical Note for a proposed Field Access associated with Land off Gisburn Road, Bolton by Bowland, BB7 4NP.
- 1.2 This Technical Note considers the Access Design with particular emphasis on achieving suitable Visibility Splay lengths based on observed 85th percentile traffic speeds.
- 1.3 The proposed Development is for the provision of a dog exercising paddock within a field. Visitors to the Paddock will arrive by Appointment only. The remainder of the field will remain as per its current use.
- 1.4 The Access location is shown below.

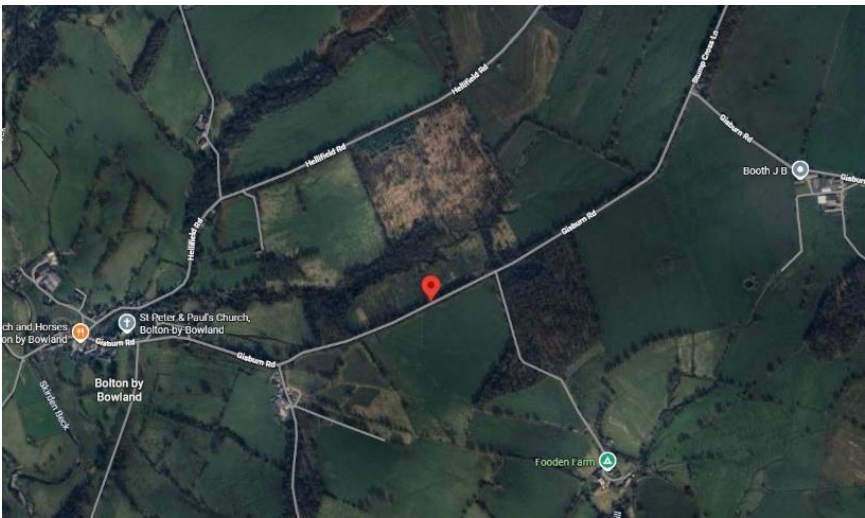


Figure 1 – Access Location
(based on and adapted from Google Maps)

2.0 Visibility Splays

- 2.1 The Visibility Splay lengths were determined to be:
- Towards Northeast = 139.0m.
 - Towards Southwest = 146.0m.
- 2.2 See Appendix 1 for the Visibility Splay Drawing.
- 2.3 The above Visibility Splays were calculated using data obtained from an Automatic Traffic Count (ATC) and Speed Survey with continuous vehicular observations obtained from Saturday 18th April 2026 to Friday 24th April 2026.
- 2.4 The ATC was placed adjacent to the proposed Access location.
- 2.5 The Speed Survey observations indicate that the 85th percentile speeds were:
- From the Northeast = 47.6mph.
 - From the Southwest = 49.7mph.
- 2.6 The formula used in the Visibility Splay Calculations are taken from the Department of Transport's Manual for Streets 2 (MfS2).
- 2.7 See Appendix 2 for the Traffic Survey Data and Visibility Splay Calculations.

3.0 Proposed Access Geometric Data

- 3.1 The proposed Access has been designed in accordance with the criteria set out in Lancashire County Councils Design Guide. The main Design characteristics consist of the following:
- Access Width = 6.0m.
 - Kerbed Radii = 6.0m.
 - Visibility Splay towards Northeast = 2.4m x 139.0m.
 - Visibility Splay towards Southwest = 2.4m x 146.0m.
 - First 15.0m from edge of carriageway to be hard bound material.
 - Gradient to not exceed 1:20 over the first 15.0m.
 - The field boundary fence/hedge to be kept behind the Visibility Splay.
- 3.2 The Visibility Splay Drawing included in Appendix 1 summarises the main Geometric Design characteristics.



4.0 Summary

- 4.1 This Technical Note considers the main Design characteristics, with particular reference to Visibility Splays for a proposed Field Access to land located off Gisburn Road, Bolton by Bowland, BB7 4NP.
- 4.2 The Proposal is to provide a dog exercising paddock within the existing field.
- 4.3 A week long ATC and Speed survey was carried out to obtain the data necessary to determine the required Visibility Splays for the proposed Access.

(Continued/...)

- 4.4 The Visibility Splay calculations were taken from MfS2 and were determined to be:
- Towards Northeast = 2.4m x 139.0m.
 - Towards Southwest = 2.4m x 146.0m.
- 4.5 The proposed Access has been designed in accordance with the Guidelines set out in the Lancashire County Council Design Guide.

Appendix 1 Drawing L1V2

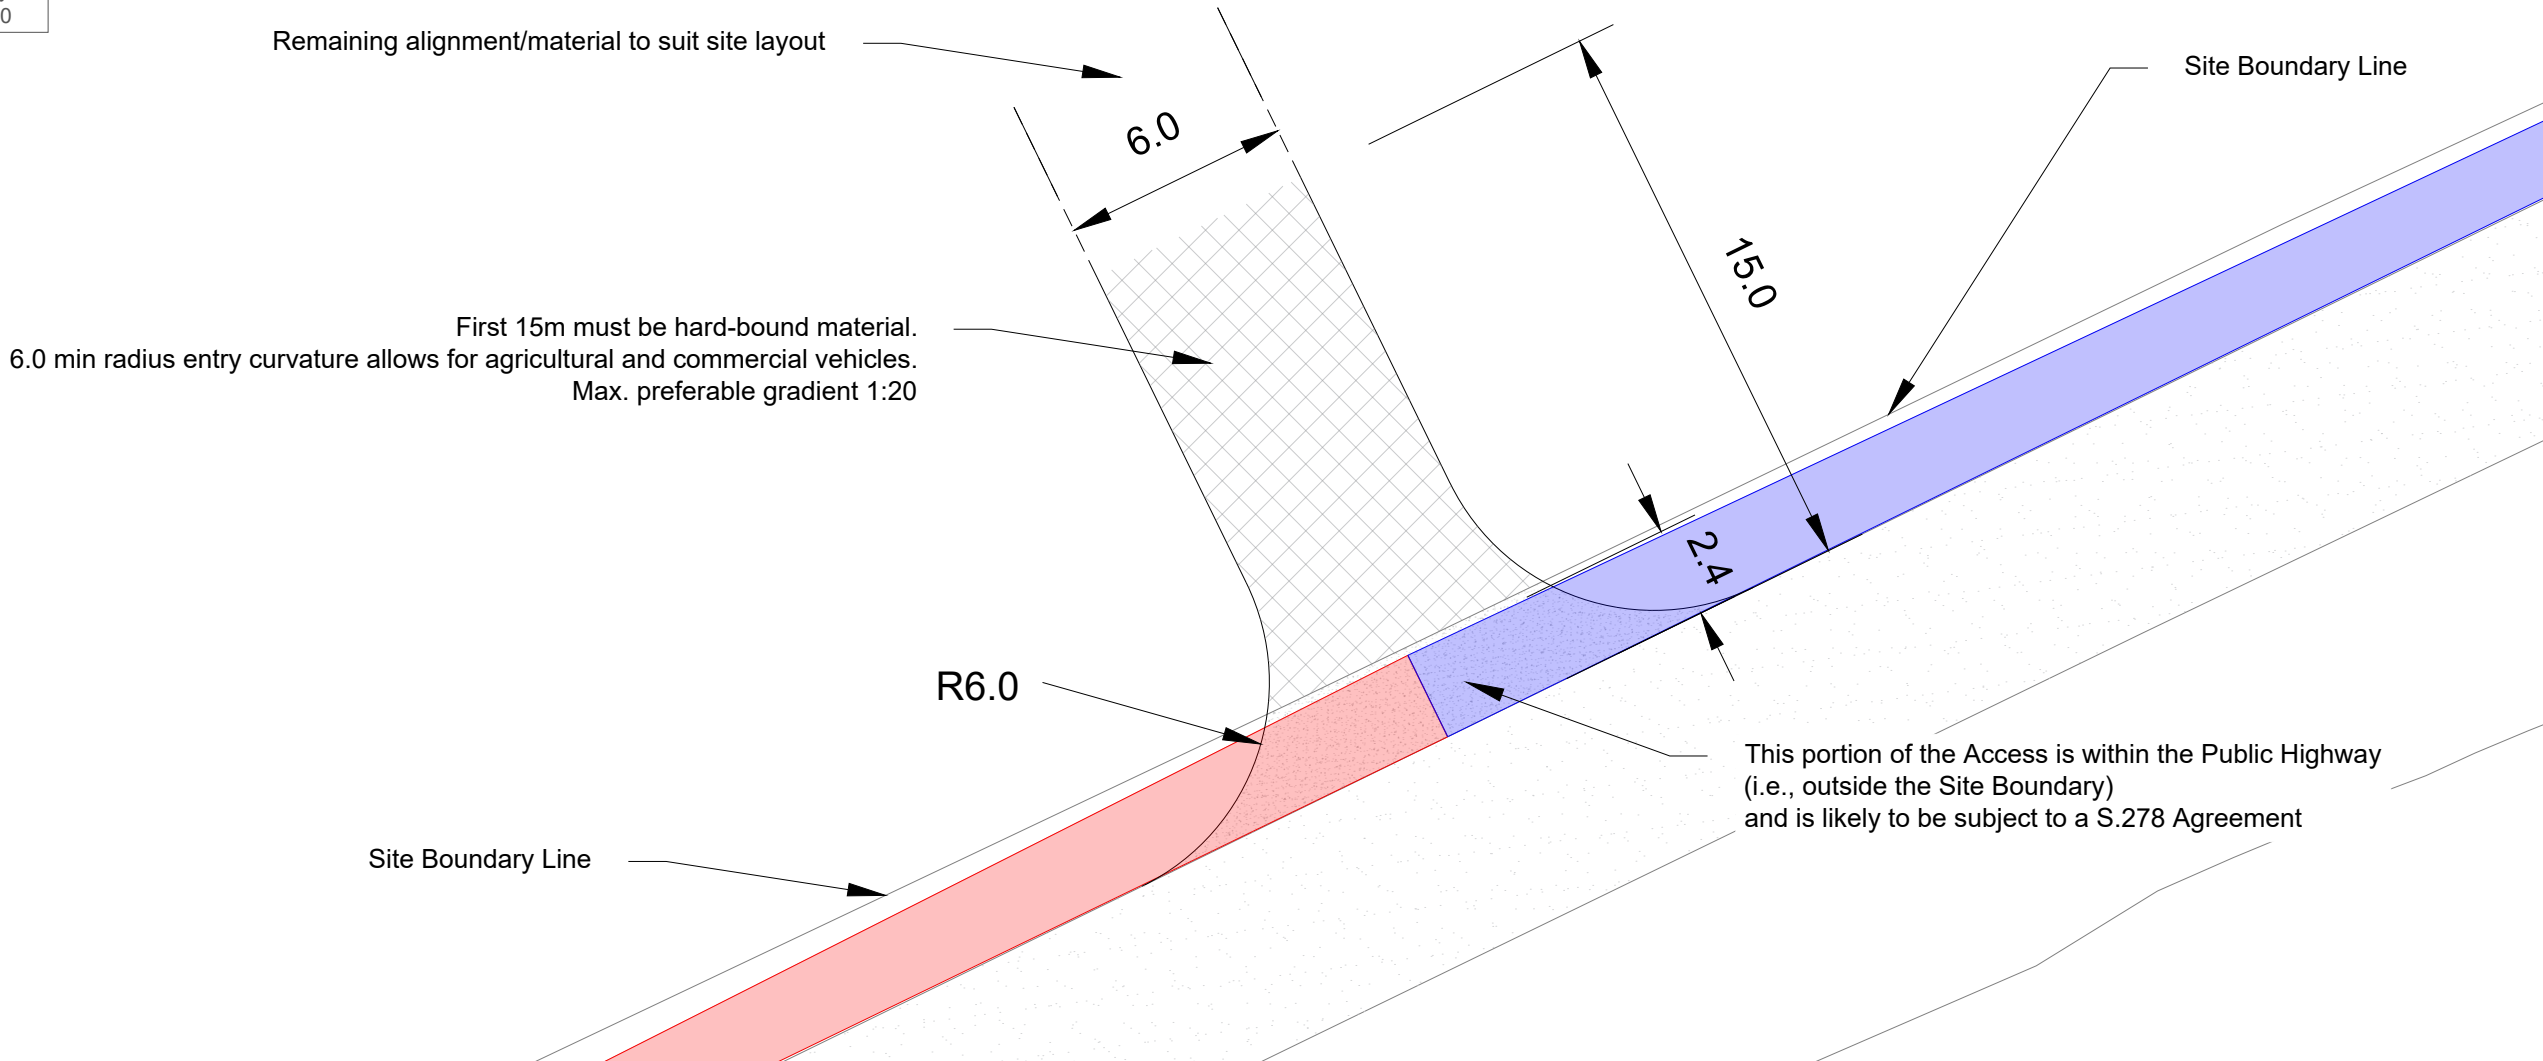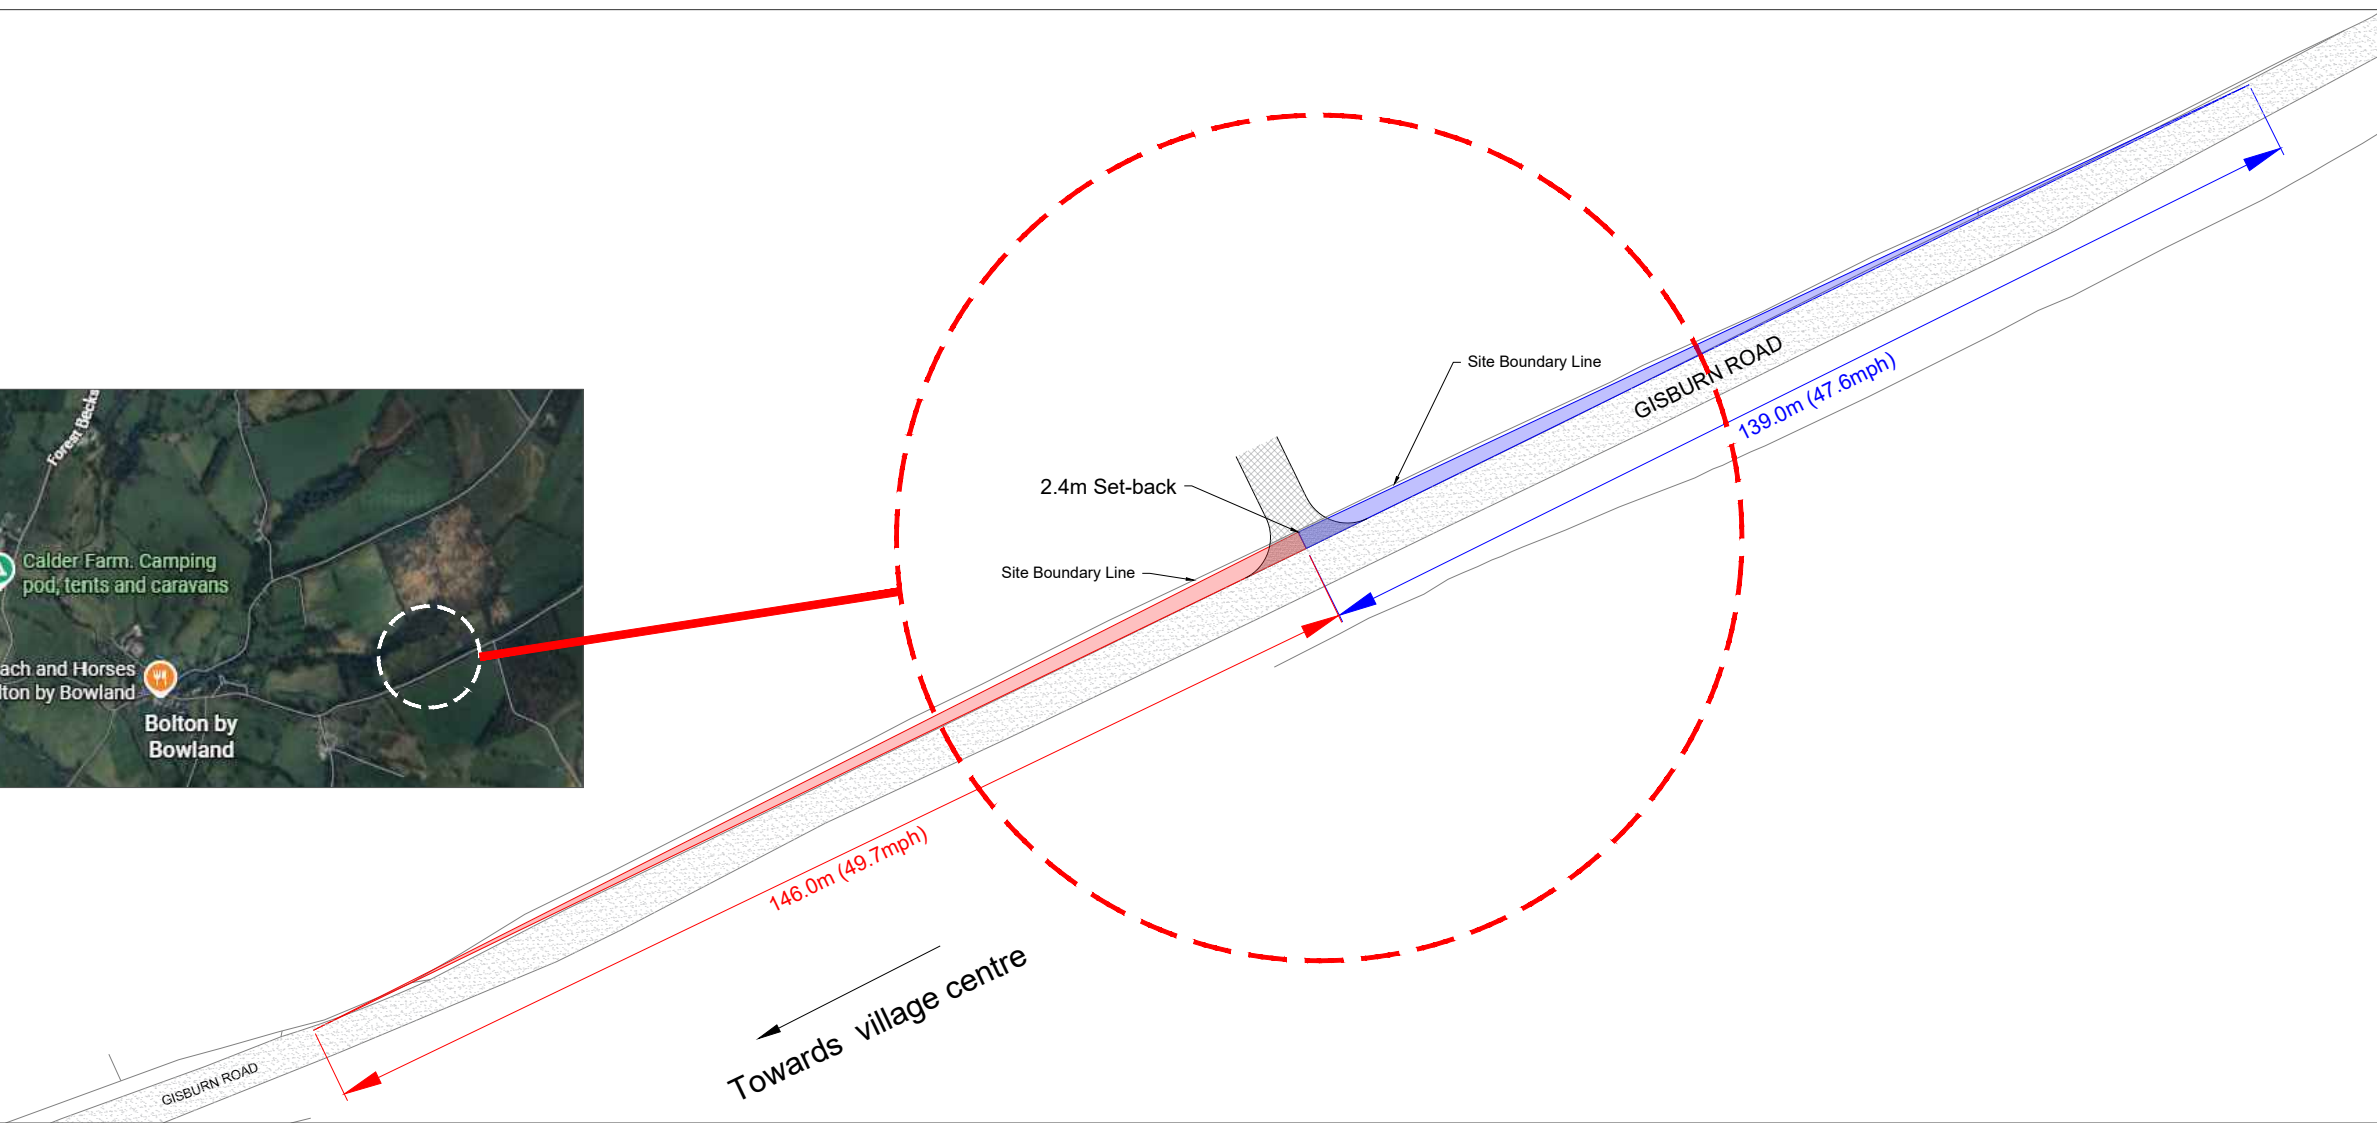

- Drawing Notes
1. Visibility Splays based on measured 85th Percentile Speeds.
 2. Traffic surveys carried out Sat 18 Apr to Fri 24 Apr, 2026.
 3. 85th Percentile Speeds:
 - 3.1. NE traffic = 49.7mph
 - 3.2. SW traffic = 47.6mph
 4. Corresponding Visibility Splay Lengths shown on drawing (146.0m and 139.0m, respectively).
 5. Visibility Splay Set-back = 2.4M.
 6. Entry curvature radius = 6.0m to accommodate agricultural/commercial vehicles.
 7. Very likely that some form of drainage treatment will be required at threshold with Public Highway (e.g., linear drainage channel) to prevent surface water run-off from site onto Public Highway.

- Standing Notes
1. Measurements in metres (as shown).
 2. Do not measure off this drawing.
 3. Refer to stated dimensions only.
 4. Not to be relied upon for detailed design or construction.

Drawing No.	L1V2	Revision	0
-------------	------	----------	---

Title			
Access Layout & Visibility Splays			

Scale	Drawn	Client	Cad ID
Various @ A3	ER	SAM WEARDEN	VSM01005-2603001
	Date	Checked	PS
	05.05.2026	AM	A3

Revisions			
Ref	Date	Details	Initials



VS Modal

VS Modal Highway Consultants Ltd.
LEICESTER: 109 Coleman Rd, Leicester, LE5 4LE
PRESTON: Station House, Gamull Ln, Preston, PR2 6SJ
vsmodal.com enq@vsmodal.com

Appendix 2 Survey Data & Splay Calculations



Project Number: VSM01005-2603001

Traffic Survey Report

10/08/2026

Project Title:

Speed Survey, Visibility Splays Calculations, Visibility Splay Drawing

Site:

Land off Gisburn Rd, Bolton by Bowland, BB7 4NP
[Lat-Long of Existing Access = 53.940954, -2.314016]

Client:

Sam Wearden

VS Modal Highway Consultants Ltd.

Transport Statements • Transport Assessments • Travel Plans

Access Feasibility • Access Design • Parking & Car Park Design • Vehicle Tracking & Swept Path Analysis

Traffic & Junction Modelling • Capacity Assessment

Leicester: 109 Coleman Rd, LE5 4LE

Preston: Station House, Gamull Ln, PR2 6SJ

vsmodal.com enq@vsmodal.com


<i>Project No.:</i>	VSM01005-2603001	<i>Document Title:</i>	Traffic Survey Report	<i>Date:</i>	10/08/2026
<i>Client:</i>	Sam Wearden				
<i>Project:</i>	Speed Survey, Visibility Splays Calculations, Visibility Splay Drawing For: Land off Gisburn Rd, Bolton by Bowland, BB7 4NP [Lat-Long of Existing Access = 53.940954, -2.314016]				
<i>Produced By:</i>	PP	<i>Checked By:</i>	AM	<i>Issue Status:</i>	For Agreement

Survey Type: ATC Traffic Count and Speed Survey.

Survey Dates: Sat 18 Apr to Fri 24 Apr, 2026

Survey Times: 24 hours each day for 7 days, hourly data segments

Location Plan:

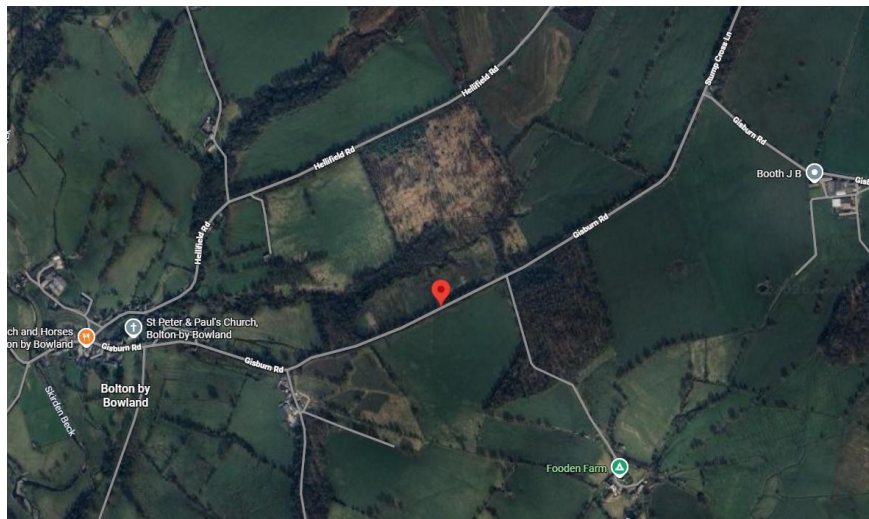

Special Observations: No unusual events or observations. Survey completed as expected.
All data on subsequent pages.

Summary: Northeastbound 85th Percentile Speed = 49.7mph Splay Length to the Southwest = 146.0m
Southwestbound 85th Percentile Speed = 47.6mph Splay Length to the East = 139.0m



Data from Automatic Traffic Counter
Splay Lengths calculated manually (as per next page)

NE Northeastbound Volume and Speeds (mph)			
Day	Date	Volume	85th %ile
1	Sat 18 Apr	298	47.2
2	Sun 19 Apr	270	51.3
3	Mon 20 Apr	233	47.8
4	Tue 21 Apr	253	50.1
5	Wed 22 Apr	277	50.3
6	Thu 23 Apr	278	50.6
7	Fri 24 Apr	294	50.3

NE Average 85th Percentile Speed	49.7
West Splay (m) (Looking Right)	146.0

SW Southwestbound Volume and Speeds (mph)			
Day	Date	Volume	85th %ile
1	Sat 18 Apr	278	44.6
2	Sun 19 Apr	319	46.4
3	Mon 20 Apr	223	45.7
4	Tue 21 Apr	258	48.9
5	Wed 22 Apr	276	48.8
6	Thu 23 Apr	282	48.9
7	Fri 24 Apr	316	49.6

SW Average 85th Percentile Speed	47.6
East Splay (m) (Looking Left)	139.0

		Weekday Peak-Hour Flows			
		8-9AM		5-6PM	
Day	Date	NE	SW	NE	SW
1	Sat 18 Apr	-	-	-	-
2	Sun 19 Apr	-	-	-	-
3	Mon 20 Apr	21	22	14	13
4	Tue 21 Apr	27	21	24	21
5	Wed 22 Apr	25	21	25	21
6	Thu 23 Apr	27	30	31	26
7	Fri 24 Apr	24	29	26	21
Weekday Average		24	21	21	18
2-way AM		46			
2-way PM		39			
Average 2-way		43			



Visibility Splay Calculations - Gisburn Rd, Nearest Postcode = BB7 4NP What3Words: steers.trifling.setting																			
Location Parameter of Speed Measurement		Details		Site Characteristics		Survey Characteristics													
		Latitude & Longitude:				Urban or Rural / Speed Limit:		Rural / 60		Dates of Survey:		18/04/2026 to 24/04/2026							
		Easting (X) & Northing (Y):				Lanes:		2		Survey Days:		7							
		Grid Reference:				Carriageway (S/D):		Single		Predominant Weather:		Mild/Mid-Spring							
		DMS Latitude:				Incline/Gradient:		No		Weather Characteristic:		Typical for time of year							
		DMS Longitude:				Streetlighting:		No		Adverse Weather Effects:		No							
Nearest Postcode:		BB7 4NP		Footpaths:		No		Data Gaps:		No									
Traffic Direction:		NE	SW	Parameter or Measurement Unit		Reaction Time and Deceleration Parameters <table><tr><td colspan="2">MFS 2</td><td colspan="2">DMRB</td></tr><tr><td>Light Vehicles (Less than 5% HGVs)</td><td>HGVs/Buses (More than 5% of total traffic)</td><td colspan="2">All Traffic</td></tr></table>						MFS 2		DMRB		Light Vehicles (Less than 5% HGVs)	HGVs/Buses (More than 5% of total traffic)	All Traffic	
MFS 2		DMRB																	
Light Vehicles (Less than 5% HGVs)	HGVs/Buses (More than 5% of total traffic)	All Traffic																	
Visibility Direction:		West/SW	East/NE																
From Site Access/Gate, physically looking:		Right	Left																
Vehicle Speeds		49.66	47.56	mph															
		79.90	76.52	kph															
		22.20	21.26	v (m/s)															
		492.71	451.92	v ² (m/s)															
		Driver Perception-Reaction Time:		2	2	t (seconds)													
		44.39	42.52	(v) x (t)	Perception-Reaction Time (t, seconds)		1.5	1.5	2										
Deceleration Rate:		0.25	0.25	(as a multiple of g)	Deceleration Rate (as a multiple of g)		0.45	0.375	0.25										
		9.81	9.81	g (m/s ²)	(g = 9.81 m/s ²)														
		2.45	2.45	d (m/s)															
		4.91	4.91	2d															
Gradient:		0.00	0.00	a															
		2.45	2.45	d + (0.1 a)															
		4.91	4.91	2 (d+ (0.1 a))															
		(v) x (t)			v ² / 2 (d + (0.1 a))		=	SSD											
East (WB Traffic) Stopping Site Distance (SSD) =		42.52		+	100.45		=	142.97											
West (EB Traffic) Stopping Site Distance (SSD) =		44.39		+	92.13		=	136.53											
East (SW Traffic) SSD Bonnet Adjusted (SSD + 2.4) =		139.00	metres	(2.4 metres added to SSD to allow for the bonnet length of approaching vehicles)															
West (NE Traffic) SSD Bonnet Adjusted (SSD + 2.4) =		146.00	metres	(2.4 metres added to SSD to allow for the bonnet length of approaching vehicles)															
(Adjusted figures rounded to the nearest whole metre)																			
Calculation References		1 Formula: SSD = (v) x (t) + v² / 2 (d + (0.1 a)) 2 Manual for Streets 2 (MFS 2), Transport for London 3 DMRB TD 42/95, Highways Agency 4 DMRB TD 9/93, Highways Agency																	



<i>Project No.:</i>	VSM01005-2603001	<i>Document:</i>	Traffic Survey Report	<i>Date:</i>	10/08/2026
<i>Project:</i>	Visibility Splays				
<i>Client:</i>	Sam Wearden				
<i>Site/Title:</i>	Land off Gisburn Rd				
<i>Survey Type:</i>	ATC	<i>Survey Dates:</i>	Sat 18 Apr to Fri 24 Apr, 2026		
<i>Produced By:</i>	AM	<i>Checked By:</i>	PP	<i>Issue Status:</i>	Final

Northeastbound Data

VS Traffic Speed & Class 60mph

Site Name GISBURN RD

Direction NE

Date NE Sat 18 Apr26

Time	Total	Cls 1	Cls 2	Cls 3	Cls 4	Cls 5	Cls 6	Cls 7	Cls 8	Cls 9	Cls 10	Cls 11	Cls 12	Cls 14	Cls 15
0000	3	1	0	1	0	0	0	0	0	0	0	0	0	1	0
0100	0	0	0	0	0	0	0	0	0	0	0	0	0	0	0
0200	0	0	0	0	0	0	0	0	0	0	0	0	0	0	0
0300	2	1	0	1	0	0	0	0	0	0	0	0	0	0	0
0400	1	1	0	0	0	0	0	0	0	0	0	0	0	0	0
0500	0	0	0	0	0	0	0	0	0	0	0	0	0	0	0
0600	4	4	0	0	0	0	0	0	0	0	0	0	0	0	0
0700	3	2	0	1	0	0	0	0	0	0	0	0	0	0	0
0800	15	9	2	2	0	0	0	0	0	0	0	0	0	1	1
0900	25	17	1	3	0	0	0	0	0	0	0	0	0	2	2
1000	25	18	2	1	0	0	0	0	0	0	0	0	0	1	3
1100	20	13	3	3	0	1	0	0	0	0	0	0	0	0	0
1200	25	22	1	1	0	0	0	0	0	0	0	0	0	1	0
1300	30	22	1	3	0	1	0	0	0	0	0	0	0	1	2
1400	41	31	1	2	0	0	0	0	0	0	0	0	0	6	1
1500	17	13	2	2	0	0	0	0	0	0	0	0	0	0	0
1600	28	23	1	2	0	0	0	0	0	0	0	0	0	2	0
1700	15	13	0	0	0	0	0	0	0	0	0	0	0	1	1
1800	17	13	2	1	0	0	0	0	0	0	0	0	0	1	0
1900	9	8	0	1	0	0	0	0	0	0	0	0	0	0	0
2000	6	5	0	0	0	0	0	0	0	0	0	0	0	1	0
2100	5	4	0	1	0	0	0	0	0	0	0	0	0	0	0
2200	4	4	0	0	0	0	0	0	0	0	0	0	0	0	0
2300	3	3	0	0	0	0	0	0	0	0	0	0	0	0	0
07-19	261	196	16	21	0	2	0	0	0	0	0	0	0	16	10
06-22	285	217	16	23	0	2	0	0	0	0	0	0	0	17	10
06-00	292	224	16	23	0	2	0	0	0	0	0	0	0	17	10
00-00	298	227	16	25	0	2	0	0	0	0	0	0	0	18	10

Vehicles = 298

Posted speed limit = 60 mph, Exceeding = 5 (1.678%), Mean Exceeding = 62.49 mph

Maximum = 65.7 mph, Minimum = 8.2 mph, Mean = 37.4 mph

85% Speed = 47.22 mph, 95% Speed = 52.90 mph, Median = 38.36 mph

12 mph Pace = 33 - 45, Number in Pace = 161 (54.03%)

Variance = 108.34, Standard Deviation = 10.41 mph

85% 47.22

VS Traffic Speed & Class 60mph

Site Name GISBURN RD

Direction NE

Date NE Sat 18 Apr26

Time	Vbin 0 5	Vbin 5 10	Vbin 10 15	Vbin 15 20	Vbin 20 25	Vbin 25 30	Vbin 30 35	Vbin 35 40	Vbin 40 45	Vbin 45 50	Vbin 50 55	Vbin 55 60	Vbin 60 65	Vbin 65 70	Vbin 70 75	Vbin 75 80	Vbin 80 85	Vbin 85 90	Vbin 90 95	Vbin 95 100	Mean	Vpp 85	JPSL 60	JPSL% 60
0000	0	0	1	0	0	0	0	1	1	0	0	0	0	0	0	0	0	0	0	0	30.7	-	0	0
0100	0	0	0	0	0	0	0	0	0	0	0	0	0	0	0	0	0	0	0	0	-	-	0	0
0200	0	0	0	0	0	0	0	0	0	0	0	0	0	0	0	0	0	0	0	0	-	-	0	0
0300	0	0	0	0	0	1	0	0	0	0	1	0	0	0	0	0	0	0	0	0	41.4	-	0	0
0400	0	0	0	0	0	0	0	0	0	1	0	0	0	0	0	0	0	0	0	0	46.5	-	0	0
0500	0	0	0	0	0	0	0	0	0	0	0	0	0	0	0	0	0	0	0	0	-	-	0	0
0600	0	0	0	0	0	0	0	0	1	3	0	0	0	0	0	0	0	0	0	0	46.8	-	0	0
0700	0	0	1	0	0	0	0	1	1	0	0	0	0	0	0	0	0	0	0	0	30.4	-	0	0
0800	0	0	2	2	0	0	0	2	5	2	1	1	0	0	0	0	0	0	0	0	37.2	52.1	0	0
0900	0	0	2	0	1	2	2	5	5	5	3	0	0	0	0	0	0	0	0	0	38.6	49.1	0	0
1000	0	3	4	0	1	4	6	3	1	3	0	0	0	0	0	0	0	0	0	0	28.4	42.8	0	0
1100	0	0	1	0	1	2	5	4	4	3	0	0	0	0	0	0	0	0	0	0	35.9	45.8	0	0
1200	0	0	0	0	2	4	6	9	3	0	1	0	0	0	0	0	0	0	0	0	35	40.7	0	0
1300	0	0	3	1	0	5	6	10	3	0	1	1	0	0	0	0	0	0	0	0	33.4	42.4	0	0
1400	0	0	1	0	0	3	6	9	12	7	2	0	1	0	0	0	0	0	0	0	39.7	48.1	1	2.439
1500	0	0	0	0	1	0	5	6	5	0	0	0	0	0	0	0	0	0	0	0	37	44.1	0	0
1600	0	0	0	0	1	2	5	3	10	1	1	2	2	1	0	0	0	0	0	0	42.2	57.7	3	10.71
1700	0	0	0	1	0	1	0	3	5	3	2	0	0	0	0	0	0	0	0	0	41	50.3	0	0
1800	0	0	0	0	0	2	4	5	4	0	1	0	1	0	0	0	0	0	0	0	38.4	46.7	1	5.882
1900	0	0	0	0	0	0	2	2	3	0	1	1	0	0	0	0	0	0	0	0	42.3	-	0	0
2000	0	0	0	1	0	0	1	0	2	1	1	0	0	0	0	0	0	0	0	0	39.7	-	0	0
2100	0	0	0	0	0	0	2	2	1	0	0	0	0	0	0	0	0	0	0	0	36.2	-	0	0
2200	0	0	0	0	0	0	0	1	2	1	0	0	0	0	0	0	0	0	0	0	42.3	-	0	0
2300	0	0	0	0	0	0	0	0	2	0	0	1	0	0	0	0	0	0	0	0	48	-	0	0
07-19	0	3	14	4	7	25	45	60	58	24	12	4	4	1	0	0	0	0	0	0	36.9	47	5	1.916
06-22	0	3	14	5	7	25	50	64	65	28	14	5	4	1	0	0	0	0	0	0	37.2	47.2	5	1.754
06-00	0	3	14	5	7	25	50	65	69	29	14	6	4	1	0	0	0	0	0	0	37.4	47.2	5	1.712
00-00	0	3	15	5	7	26	50	66	70	30	15	6	4	1	0	0	0	0	0	0	37.4	47.2	5	1.678

Vehicles = 298

Posted speed limit = 60 mph, Exceeding = 5 (1.678%), Mean Exceeding = 62.49 mph

Maximum = 65.7 mph, Minimum = 8.2 mph, Mean = 37.4 mph

85% Speed = 47.22 mph, 95% Speed = 52.90 mph, Median = 38.36 mph

12 mph Pace = 33 - 45, Number in Pace = 161 (54.03%)

Variance = 108.34, Standard Deviation = 10.41 mph

85% 47.22

VS Traffic Speed & Class 60mph

Site Name GISBURN RD

Direction NE

Date NE Sun 19Apr26

Time	Total	Cls 1	Cls 2	Cls 3	Cls 4	Cls 5	Cls 6	Cls 7	Cls 8	Cls 9	Cls 10	Cls 11	Cls 12	Cls 14	Cls 15
0000	0	0	0	0	0	0	0	0	0	0	0	0	0	0	0
0100	2	2	0	0	0	0	0	0	0	0	0	0	0	0	0
0200	2	2	0	0	0	0	0	0	0	0	0	0	0	0	0
0300	0	0	0	0	0	0	0	0	0	0	0	0	0	0	0
0400	0	0	0	0	0	0	0	0	0	0	0	0	0	0	0
0500	0	0	0	0	0	0	0	0	0	0	0	0	0	0	0
0600	0	0	0	0	0	0	0	0	0	0	0	0	0	0	0
0700	3	3	0	0	0	0	0	0	0	0	0	0	0	0	0
0800	8	7	0	1	0	0	0	0	0	0	0	0	0	0	0
0900	13	13	0	0	0	0	0	0	0	0	0	0	0	0	0
1000	22	18	0	3	0	0	0	0	0	0	0	0	0	0	1
1100	28	17	0	1	0	0	0	0	0	0	0	0	0	10	0
1200	32	22	1	1	0	1	0	0	0	0	0	0	0	6	1
1300	32	26	0	2	0	0	0	0	0	0	0	0	0	2	2
1400	33	29	1	1	0	0	0	0	0	0	0	0	0	2	0
1500	23	18	0	1	0	0	0	0	0	0	0	0	0	4	0
1600	17	12	0	1	0	0	0	0	0	0	0	0	0	4	0
1700	25	16	2	0	0	0	0	0	0	0	0	0	0	7	0
1800	12	9	1	2	0	0	0	0	0	0	0	0	0	0	0
1900	7	7	0	0	0	0	0	0	0	0	0	0	0	0	0
2000	6	5	0	1	0	0	0	0	0	0	0	0	0	0	0
2100	1	0	0	0	0	1	0	0	0	0	0	0	0	0	0
2200	2	2	0	0	0	0	0	0	0	0	0	0	0	0	0
2300	2	2	0	0	0	0	0	0	0	0	0	0	0	0	0
07-19	248	190	5	13	0	1	0	0	0	0	0	0	0	35	4
06-22	262	202	5	14	0	2	0	0	0	0	0	0	0	35	4
06-00	266	206	5	14	0	2	0	0	0	0	0	0	0	35	4
00-00	270	210	5	14	0	2	0	0	0	0	0	0	0	35	4

Vehicles = 270

Posted speed limit = 60 mph, Exceeding = 16 (5.926%), Mean Exceeding = 65.77 mph

Maximum = 79.2 mph, Minimum = 9.2 mph, Mean = 41.0 mph

85% Speed = 51.26 mph, 95% Speed = 61.09 mph, Median = 40.04 mph

12 mph Pace = 34 - 46, Number in Pace = 145 (53.70%)

Variance = 115.39, Standard Deviation = 10.74 mph

85% 51.26

VS Traffic Speed & Class 60mph

Site Name GISBURN RD

Direction NE

Date NE Sun 19Apr26

Time	Vbin 0 5	Vbin 5 10	Vbin 10 15	Vbin 15 20	Vbin 20 25	Vbin 25 30	Vbin 30 35	Vbin 35 40	Vbin 40 45	Vbin 45 50	Vbin 50 55	Vbin 55 60	Vbin 60 65	Vbin 65 70	Vbin 70 75	Vbin 75 80	Vbin 80 85	Vbin 85 90	Vbin 90 95	Vbin 95 100	Mean	Vpp 85	JPSL 60	JPSL% 60
0000	0	0	0	0	0	0	0	0	0	0	0	0	0	0	0	0	0	0	0	0	-	-	0	0
0100	0	0	0	0	0	0	0	1	1	0	0	0	0	0	0	0	0	0	0	0	40.9	-	0	0
0200	0	0	0	0	0	0	1	0	1	0	0	0	0	0	0	0	0	0	0	0	38.4	-	0	0
0300	0	0	0	0	0	0	0	0	0	0	0	0	0	0	0	0	0	0	0	0	-	-	0	0
0400	0	0	0	0	0	0	0	0	0	0	0	0	0	0	0	0	0	0	0	0	-	-	0	0
0500	0	0	0	0	0	0	0	0	0	0	0	0	0	0	0	0	0	0	0	0	-	-	0	0
0600	0	0	0	0	0	0	0	0	0	0	0	0	0	0	0	0	0	0	0	0	-	-	0	0
0700	0	0	0	0	0	0	0	0	2	1	0	0	0	0	0	0	0	0	0	0	44.7	-	0	0
0800	0	0	0	0	0	0	1	0	2	3	1	1	0	0	0	0	0	0	0	0	46.4	-	0	0
0900	0	0	0	0	0	0	1	2	3	4	1	1	0	1	0	0	0	0	0	0	46.6	56.2	1	7.692
1000	0	0	1	1	0	1	3	9	2	3	1	1	0	0	0	0	0	0	0	0	37.2	48.4	0	0
1100	0	0	0	1	0	0	4	5	9	2	2	1	1	1	1	0	0	0	0	0	45.1	60.4	4	14.29
1200	0	1	1	1	0	4	4	9	5	5	1	1	0	0	0	0	0	0	0	0	37	46.2	0	0
1300	0	1	0	1	0	1	9	11	6	1	1	0	1	0	0	0	0	0	0	0	36.9	43.4	1	3.125
1400	0	0	0	1	1	3	5	8	7	1	5	1	1	0	0	0	0	0	0	0	39.9	52.1	1	3.03
1500	0	0	1	1	0	1	6	4	4	1	1	1	2	1	0	0	0	0	0	0	39.5	59	3	13.04
1600	0	0	0	0	0	0	2	4	7	2	2	0	0	0	0	0	0	0	0	0	42.1	49.3	0	0
1700	0	0	0	0	0	2	2	4	1	8	4	0	4	0	0	0	0	0	0	0	46.3	60.8	4	16
1800	0	0	0	0	0	0	4	0	4	2	1	0	0	1	0	0	0	0	0	0	42.7	53	1	8.333
1900	0	0	0	0	0	0	5	2	0	0	0	0	0	0	0	0	0	0	0	0	33.4	-	0	0
2000	0	0	0	0	0	0	1	1	0	2	2	0	0	0	0	0	0	0	0	0	44.7	-	0	0
2100	0	0	0	0	0	0	0	0	1	0	0	0	0	0	0	0	0	0	0	0	40.6	-	0	0
2200	0	0	0	0	0	0	0	1	0	0	0	0	0	0	0	1	0	0	0	0	59.3	-	1	50
2300	0	0	0	0	0	0	0	2	0	0	0	0	0	0	0	0	0	0	0	0	35.4	-	0	0
07-19	0	2	3	6	1	12	41	56	52	33	20	7	9	4	1	1	0	0	0	0	41	51.3	15	6.048
06-22	0	2	3	6	1	12	47	59	53	35	22	7	9	4	1	1	0	0	0	0	40.9	51.3	15	5.725
06-00	0	2	3	6	1	12	47	62	53	35	22	7	9	4	1	2	0	0	0	0	41	51.3	16	6.015
00-00	0	2	3	6	1	12	48	63	55	35	22	7	9	4	1	2	0	0	0	0	41	51.3	16	5.926

Vehicles = 270

Posted speed limit = 60 mph, Exceeding = 16 (5.926%), Mean Exceeding = 65.77 mph

Maximum = 79.2 mph, Minimum = 9.2 mph, Mean = 41.0 mph

85% Speed = 51.26 mph, 95% Speed = 61.09 mph, Median = 40.04 mph

12 mph Pace = 34 - 46, Number in Pace = 145 (53.70%)

Variance = 115.39, Standard Deviation = 10.74 mph

85% 51.26

VS Traffic Speed & Class 60mph

Site Name GISBURN RD

Direction NE

Date NE Mon 20Apr26

Time	Total	Cls 1	Cls 2	Cls 3	Cls 4	Cls 5	Cls 6	Cls 7	Cls 8	Cls 9	Cls 10	Cls 11	Cls 12	Cls 14	Cls 15
0000	0	0	0	0	0	0	0	0	0	0	0	0	0	0	0
0100	0	0	0	0	0	0	0	0	0	0	0	0	0	0	0
0200	1	0	0	1	0	0	0	0	0	0	0	0	0	0	0
0300	0	0	0	0	0	0	0	0	0	0	0	0	0	0	0
0400	0	0	0	0	0	0	0	0	0	0	0	0	0	0	0
0500	3	3	0	0	0	0	0	0	0	0	0	0	0	0	0
0600	2	2	0	0	0	0	0	0	0	0	0	0	0	0	0
0700	14	11	0	2	1	0	0	0	0	0	0	0	0	0	0
0800	21	18	0	3	0	0	0	0	0	0	0	0	0	0	0
0900	13	12	0	0	0	0	0	0	1	0	0	0	0	0	0
1000	14	10	1	2	0	0	0	0	0	0	0	0	0	1	0
1100	10	8	0	2	0	0	0	0	0	0	0	0	0	0	0
1200	13	10	0	3	0	0	0	0	0	0	0	0	0	0	0
1300	14	8	1	2	0	0	0	2	0	0	0	0	0	0	1
1400	23	15	2	4	0	0	0	0	0	0	0	0	0	1	1
1500	28	24	0	4	0	0	0	0	0	0	0	0	0	0	0
1600	20	16	1	3	0	0	0	0	0	0	0	0	0	0	0
1700	14	12	0	2	0	0	0	0	0	0	0	0	0	0	0
1800	13	11	2	0	0	0	0	0	0	0	0	0	0	0	0
1900	6	6	0	0	0	0	0	0	0	0	0	0	0	0	0
2000	17	17	0	0	0	0	0	0	0	0	0	0	0	0	0
2100	3	3	0	0	0	0	0	0	0	0	0	0	0	0	0
2200	3	2	0	0	0	0	0	0	0	0	0	0	0	1	0
2300	1	1	0	0	0	0	0	0	0	0	0	0	0	0	0
07-19	197	155	7	27	1	0	0	2	1	0	0	0	0	2	2
06-22	225	183	7	27	1	0	0	2	1	0	0	0	0	2	2
06-00	229	186	7	27	1	0	0	2	1	0	0	0	0	3	2
00-00	233	189	7	28	1	0	0	2	1	0	0	0	0	3	2

Vehicles = 233

Posted speed limit = 60 mph, Exceeding = 0 (0.000%), Mean Exceeding = 0.00 mph

Maximum = 59.0 mph, Minimum = 8.7 mph, Mean = 40.1 mph

85% Speed = 47.83 mph, 95% Speed = 54.16 mph, Median = 40.60 mph

12 mph Pace = 34 - 46, Number in Pace = 138 (59.23%)

Variance = 77.80, Standard Deviation = 8.82 mph

85% 47.83

VS Traffic Speed & Class 60mph

Site Name GISBURN RD

Direction NE

Date NE Mon 20Apr26

Time	Vbin 0 5	Vbin 5 10	Vbin 10 15	Vbin 15 20	Vbin 20 25	Vbin 25 30	Vbin 30 35	Vbin 35 40	Vbin 40 45	Vbin 45 50	Vbin 50 55	Vbin 55 60	Vbin 60 65	Vbin 65 70	Vbin 70 75	Vbin 75 80	Vbin 80 85	Vbin 85 90	Vbin 90 95	Vbin 95 100	Mean	Vpp 85	JPSL 60	JPSL% 60
0000	0	0	0	0	0	0	0	0	0	0	0	0	0	0	0	0	0	0	0	0	-	-	0	0
0100	0	0	0	0	0	0	0	0	0	0	0	0	0	0	0	0	0	0	0	0	-	-	0	0
0200	0	0	0	0	0	0	0	0	0	0	1	0	0	0	0	0	0	0	0	0	53.4	-	0	0
0300	0	0	0	0	0	0	0	0	0	0	0	0	0	0	0	0	0	0	0	0	-	-	0	0
0400	0	0	0	0	0	0	0	0	0	0	0	0	0	0	0	0	0	0	0	0	-	-	0	0
0500	0	0	0	0	0	0	0	0	1	1	1	0	0	0	0	0	0	0	0	0	47.5	-	0	0
0600	0	0	0	0	0	0	1	0	1	0	0	0	0	0	0	0	0	0	0	0	37.5	-	0	0
0700	0	0	0	0	1	1	0	3	2	4	2	1	0	0	0	0	0	0	0	0	42.8	52.8	0	0
0800	0	0	0	2	0	0	2	6	7	2	1	1	0	0	0	0	0	0	0	0	39.5	46.4	0	0
0900	0	0	0	0	0	0	0	4	5	4	0	0	0	0	0	0	0	0	0	0	42.4	48.7	0	0
1000	0	0	0	0	0	0	4	0	6	4	0	0	0	0	0	0	0	0	0	0	41.2	47.9	0	0
1100	0	0	1	0	0	0	2	2	2	2	1	0	0	0	0	0	0	0	0	0	38.9	-	0	0
1200	0	0	0	0	0	1	1	4	3	3	1	0	0	0	0	0	0	0	0	0	40.2	46.4	0	0
1300	0	1	0	2	0	1	2	2	4	1	1	0	0	0	0	0	0	0	0	0	34.6	46.8	0	0
1400	0	0	1	0	1	1	11	5	0	3	1	0	0	0	0	0	0	0	0	0	35.7	47.1	0	0
1500	0	0	0	0	0	2	5	7	7	4	1	2	0	0	0	0	0	0	0	0	40.6	48.6	0	0
1600	0	0	0	0	0	0	5	4	5	4	1	1	0	0	0	0	0	0	0	0	40.9	47.3	0	0
1700	0	0	0	0	0	0	1	3	3	6	0	1	0	0	0	0	0	0	0	0	43.4	48.2	0	0
1800	0	0	0	0	0	0	1	4	4	2	2	0	0	0	0	0	0	0	0	0	42.5	50.8	0	0
1900	0	0	2	0	0	1	1	0	1	1	0	0	0	0	0	0	0	0	0	0	29.3	-	0	0
2000	0	0	0	0	1	1	1	5	3	1	2	3	0	0	0	0	0	0	0	0	42.7	57.1	0	0
2100	0	0	0	0	0	1	0	1	1	0	0	0	0	0	0	0	0	0	0	0	35.7	-	0	0
2200	0	0	0	0	0	0	0	0	0	1	1	1	0	0	0	0	0	0	0	0	51.7	-	0	0
2300	0	0	0	0	0	0	1	0	0	0	0	0	0	0	0	0	0	0	0	0	31	-	0	0
07-19	0	1	2	4	2	6	34	44	48	39	11	6	0	0	0	0	0	0	0	0	40	47.2	0	0
06-22	0	1	4	4	3	9	37	50	54	41	13	9	0	0	0	0	0	0	0	0	39.9	47.3	0	0
06-00	0	1	4	4	3	9	38	50	54	42	14	10	0	0	0	0	0	0	0	0	40	47.4	0	0
00-00	0	1	4	4	3	9	38	50	55	43	16	10	0	0	0	0	0	0	0	0	40.1	47.8	0	0

Vehicles = 233

Posted speed limit = 60 mph, Exceeding = 0 (0.000%), Mean Exceeding = 0.00 mph

Maximum = 59.0 mph, Minimum = 8.7 mph, Mean = 40.1 mph

85% Speed = 47.83 mph, 95% Speed = 54.16 mph, Median = 40.60 mph

12 mph Pace = 34 - 46, Number in Pace = 138 (59.23%)

Variance = 77.80, Standard Deviation = 8.82 mph

85% 47.83

VS Traffic Speed & Class 60mph

Site Name GISBURN RD

Direction NE

Date NE Tue 21Apr26

Time	Total	Cls 1	Cls 2	Cls 3	Cls 4	Cls 5	Cls 6	Cls 7	Cls 8	Cls 9	Cls 10	Cls 11	Cls 12	Cls 14	Cls 15
0000	0	0	0	0	0	0	0	0	0	0	0	0	0	0	0
0100	0	0	0	0	0	0	0	0	0	0	0	0	0	0	0
0200	0	0	0	0	0	0	0	0	0	0	0	0	0	0	0
0300	2	1	0	1	0	0	0	0	0	0	0	0	0	0	0
0400	1	1	0	0	0	0	0	0	0	0	0	0	0	0	0
0500	2	2	0	0	0	0	0	0	0	0	0	0	0	0	0
0600	7	5	0	1	0	0	0	0	0	1	0	0	0	0	0
0700	12	9	0	3	0	0	0	0	0	0	0	0	0	0	0
0800	27	23	1	2	1	0	0	0	0	0	0	0	0	0	0
0900	16	12	0	2	1	0	0	0	0	0	0	0	0	0	1
1000	13	9	0	3	0	0	0	0	0	0	0	0	0	1	0
1100	14	10	0	2	0	1	0	0	0	0	0	0	0	1	0
1200	13	9	2	1	0	0	0	0	0	0	0	0	0	1	0
1300	8	8	0	0	0	0	0	0	0	0	0	0	0	0	0
1400	19	15	1	1	1	0	0	0	0	0	0	0	0	1	0
1500	34	24	1	5	0	0	0	1	0	0	0	0	0	3	0
1600	24	20	0	2	0	0	0	1	0	0	0	0	0	1	0
1700	24	17	2	1	0	0	0	0	0	0	0	0	0	2	2
1800	12	11	0	0	0	0	1	0	0	0	0	0	0	0	0
1900	9	7	1	1	0	0	0	0	0	0	0	0	0	0	0
2000	7	7	0	0	0	0	0	0	0	0	0	0	0	0	0
2100	5	4	1	0	0	0	0	0	0	0	0	0	0	0	0
2200	1	0	0	0	0	0	0	0	0	0	0	0	0	1	0
2300	3	2	1	0	0	0	0	0	0	0	0	0	0	0	0
07-19	216	167	7	22	3	1	1	2	0	0	0	0	0	10	3
06-22	244	190	9	24	3	1	1	2	0	1	0	0	0	10	3
06-00	248	192	10	24	3	1	1	2	0	1	0	0	0	11	3
00-00	253	196	10	25	3	1	1	2	0	1	0	0	0	11	3

Vehicles = 253

Posted speed limit = 60 mph, Exceeding = 5 (1.976%), Mean Exceeding = 70.05 mph

Maximum = 75.0 mph, Minimum = 8.4 mph, Mean = 41.3 mph

85% Speed = 50.10 mph, 95% Speed = 55.65 mph, Median = 41.16 mph

12 mph Pace = 36 - 48, Number in Pace = 145 (57.31%)

Variance = 89.93, Standard Deviation = 9.48 mph

85% 50.10

VS Traffic Speed & Class 60mph

Site Name GISBURN RD

Direction NE

Date NE Tue 21Apr26

Time	Vbin 0 5	Vbin 5 10	Vbin 10 15	Vbin 15 20	Vbin 20 25	Vbin 25 30	Vbin 30 35	Vbin 35 40	Vbin 40 45	Vbin 45 50	Vbin 50 55	Vbin 55 60	Vbin 60 65	Vbin 65 70	Vbin 70 75	Vbin 75 80	Vbin 80 85	Vbin 85 90	Vbin 90 95	Vbin 95 100	Mean	Vpp 85	JPSL 60	JPSL% 60
0000	0	0	0	0	0	0	0	0	0	0	0	0	0	0	0	0	0	0	0	0	-	-	0	0
0100	0	0	0	0	0	0	0	0	0	0	0	0	0	0	0	0	0	0	0	0	-	-	0	0
0200	0	0	0	0	0	0	0	0	0	0	0	0	0	0	0	0	0	0	0	0	-	-	0	0
0300	0	0	0	0	0	0	0	0	1	0	0	1	0	0	0	0	0	0	0	0	49.3	-	0	0
0400	0	0	0	0	0	0	0	0	1	0	0	0	0	0	0	0	0	0	0	0	41.1	-	0	0
0500	0	0	0	0	0	0	0	0	1	0	0	1	0	0	0	0	0	0	0	0	48.5	-	0	0
0600	0	0	0	0	0	0	1	2	0	0	3	0	0	1	0	0	0	0	0	0	47.9	-	1	14.29
0700	0	0	0	0	0	0	3	3	3	1	0	2	0	0	0	0	0	0	0	0	41.5	55.3	0	0
0800	0	0	0	1	0	0	6	3	7	5	4	1	0	0	0	0	0	0	0	0	41.5	50.3	0	0
0900	0	1	0	0	0	1	4	2	3	3	2	0	0	0	0	0	0	0	0	0	38.4	50.4	0	0
1000	0	0	0	0	0	0	3	6	0	1	1	1	0	0	0	1	0	0	0	0	43.5	56.9	1	7.692
1100	0	0	1	0	0	0	0	5	2	1	4	0	0	0	1	0	0	0	0	0	44.2	53.4	1	7.143
1200	0	0	0	0	0	2	1	2	4	4	0	0	0	0	0	0	0	0	0	0	39.6	47.6	0	0
1300	0	0	0	0	0	0	2	1	2	3	0	0	0	0	0	0	0	0	0	0	40.9	-	0	0
1400	0	0	1	1	0	2	1	10	4	0	0	0	0	0	0	0	0	0	0	0	34.8	43.8	0	0
1500	0	0	0	0	0	1	6	8	10	6	1	2	0	0	0	0	0	0	0	0	41.1	46.5	0	0
1600	0	0	0	0	0	1	3	5	8	3	3	0	0	1	0	0	0	0	0	0	42.8	51.3	1	4.167
1700	0	0	2	0	0	0	0	7	6	6	2	0	0	0	1	0	0	0	0	0	41.2	49	1	4.167
1800	0	0	0	0	0	1	0	3	4	4	0	0	0	0	0	0	0	0	0	0	41.9	48.4	0	0
1900	0	0	0	0	0	0	0	1	2	1	2	3	0	0	0	0	0	0	0	0	49.4	-	0	0
2000	0	0	0	0	1	0	1	1	0	3	1	0	0	0	0	0	0	0	0	0	40.3	-	0	0
2100	0	0	0	0	1	2	0	1	0	1	0	0	0	0	0	0	0	0	0	0	33	-	0	0
2200	0	0	0	0	0	0	0	0	1	0	0	0	0	0	0	0	0	0	0	0	44.9	-	0	0
2300	0	0	0	0	0	1	0	1	1	0	0	0	0	0	0	0	0	0	0	0	36.9	-	0	0
07-19	0	1	4	2	0	8	29	55	53	37	17	6	0	1	2	1	0	0	0	0	40.9	49	4	1.852
06-22	0	1	4	2	2	10	31	60	55	42	23	9	0	2	2	1	0	0	0	0	41.2	50	5	2.049
06-00	0	1	4	2	2	11	31	61	57	42	23	9	0	2	2	1	0	0	0	0	41.2	49.9	5	2.016
00-00	0	1	4	2	2	11	31	61	60	42	23	11	0	2	2	1	0	0	0	0	41.3	50.1	5	1.976

Vehicles = 253

Posted speed limit = 60 mph, Exceeding = 5 (1.976%), Mean Exceeding = 70.05 mph

Maximum = 75.0 mph, Minimum = 8.4 mph, Mean = 41.3 mph

85% Speed = 50.10 mph, 95% Speed = 55.65 mph, Median = 41.16 mph

12 mph Pace = 36 - 48, Number in Pace = 145 (57.31%)

Variance = 89.93, Standard Deviation = 9.48 mph

85% 50.10

VS Traffic Speed & Class 60mph

Site Name GISBURN RD

Direction NE

Date NE Wed 22Apr26

Time	Total	Cls 1	Cls 2	Cls 3	Cls 4	Cls 5	Cls 6	Cls 7	Cls 8	Cls 9	Cls 10	Cls 11	Cls 12	Cls 14	Cls 15
0000	1	1	0	0	0	0	0	0	0	0	0	0	0	0	0
0100	0	0	0	0	0	0	0	0	0	0	0	0	0	0	0
0200	0	0	0	0	0	0	0	0	0	0	0	0	0	0	0
0300	1	0	0	1	0	0	0	0	0	0	0	0	0	0	0
0400	1	1	0	0	0	0	0	0	0	0	0	0	0	0	0
0500	1	1	0	0	0	0	0	0	0	0	0	0	0	0	0
0600	3	3	0	0	0	0	0	0	0	0	0	0	0	0	0
0700	15	13	0	2	0	0	0	0	0	0	0	0	0	0	0
0800	25	22	0	1	0	0	0	1	0	0	0	0	0	1	0
0900	14	10	1	3	0	0	0	0	0	0	0	0	0	0	0
1000	13	10	0	3	0	0	0	0	0	0	0	0	0	0	0
1100	24	15	1	5	0	0	0	0	0	0	0	0	0	3	0
1200	20	16	0	3	0	0	0	0	0	0	0	0	0	1	0
1300	28	26	0	2	0	0	0	0	0	0	0	0	0	0	0
1400	23	21	0	1	0	0	0	0	0	0	0	0	0	1	0
1500	30	23	0	4	0	0	0	0	1	0	0	0	0	1	1
1600	16	15	0	0	0	0	0	0	0	0	0	0	0	1	0
1700	25	22	0	2	0	0	0	0	0	0	0	0	0	0	1
1800	15	14	1	0	0	0	0	0	0	0	0	0	0	0	0
1900	10	9	1	0	0	0	0	0	0	0	0	0	0	0	0
2000	7	6	0	1	0	0	0	0	0	0	0	0	0	0	0
2100	2	2	0	0	0	0	0	0	0	0	0	0	0	0	0
2200	2	2	0	0	0	0	0	0	0	0	0	0	0	0	0
2300	1	1	0	0	0	0	0	0	0	0	0	0	0	0	0
07-19	248	207	3	26	0	0	0	1	1	0	0	0	0	8	2
06-22	270	227	4	27	0	0	0	1	1	0	0	0	0	8	2
06-00	273	230	4	27	0	0	0	1	1	0	0	0	0	8	2
00-00	277	233	4	28	0	0	0	1	1	0	0	0	0	8	2

Vehicles = 277

Posted speed limit = 60 mph, Exceeding = 9 (3.249%), Mean Exceeding = 65.44 mph

Maximum = 78.6 mph, Minimum = 10.7 mph, Mean = 41.1 mph

85% Speed = 50.33 mph, 95% Speed = 54.70 mph, Median = 41.72 mph

12 mph Pace = 35 - 47, Number in Pace = 142 (51.26%)

Variance = 89.53, Standard Deviation = 9.46 mph

85% 50.33

VS Traffic Speed & Class 60mph

Site Name GISBURN RD

Direction NE

Date NE Wed 22Apr26

Time	Vbin 0 5	Vbin 5 10	Vbin 10 15	Vbin 15 20	Vbin 20 25	Vbin 25 30	Vbin 30 35	Vbin 35 40	Vbin 40 45	Vbin 45 50	Vbin 50 55	Vbin 55 60	Vbin 60 65	Vbin 65 70	Vbin 70 75	Vbin 75 80	Vbin 80 85	Vbin 85 90	Vbin 90 95	Vbin 95 100	Mean	Vpp 85	JPSL 60	JPSL% 60
0000	0	0	0	0	0	0	0	1	0	0	0	0	0	0	0	0	0	0	0	0	39.7	-	0	0
0100	0	0	0	0	0	0	0	0	0	0	0	0	0	0	0	0	0	0	0	0	-	-	0	0
0200	0	0	0	0	0	0	0	0	0	0	0	0	0	0	0	0	0	0	0	0	-	-	0	0
0300	0	0	0	0	0	0	0	0	0	0	1	0	0	0	0	0	0	0	0	0	53.3	-	0	0
0400	0	0	0	0	0	0	0	0	0	1	0	0	0	0	0	0	0	0	0	0	45.8	-	0	0
0500	0	0	0	0	0	0	0	0	0	0	1	0	0	0	0	0	0	0	0	0	52.1	-	0	0
0600	0	0	0	1	0	0	0	0	2	0	0	0	0	0	0	0	0	0	0	0	33.1	-	0	0
0700	0	0	0	0	0	0	1	1	2	4	5	1	0	1	0	0	0	0	0	0	48.2	55.6	1	6.667
0800	0	0	0	0	0	1	1	4	3	10	5	0	1	0	0	0	0	0	0	0	45	50.7	1	4
0900	0	0	1	0	0	1	2	1	4	3	1	0	0	0	0	1	0	0	0	0	42	50.1	1	7.143
1000	0	0	0	0	0	0	2	1	6	3	1	0	0	0	0	0	0	0	0	0	41.7	46.7	0	0
1100	0	0	0	0	0	1	3	7	6	5	1	1	0	0	0	0	0	0	0	0	41	47.4	0	0
1200	0	0	0	0	0	2	4	3	3	5	0	0	2	1	0	0	0	0	0	0	42.7	60.7	3	15
1300	0	0	0	0	0	2	5	10	8	2	1	0	0	0	0	0	0	0	0	0	38.7	44.2	0	0
1400	0	0	0	1	1	2	6	6	4	2	1	0	0	0	0	0	0	0	0	0	36.3	44.6	0	0
1500	0	0	1	0	0	2	6	9	5	3	4	0	0	0	0	0	0	0	0	0	38.7	47.8	0	0
1600	0	0	0	0	0	1	7	2	4	2	0	0	0	0	0	0	0	0	0	0	37.7	45.3	0	0
1700	0	0	2	0	0	2	2	4	6	3	4	1	1	0	0	0	0	0	0	0	41.1	53.4	1	4
1800	0	0	0	0	0	0	2	2	4	4	3	0	0	0	0	0	0	0	0	0	43.6	52	0	0
1900	0	0	0	0	2	0	1	1	1	2	2	0	0	1	0	0	0	0	0	0	41.2	-	1	10
2000	0	0	0	0	0	1	0	2	1	0	2	0	1	0	0	0	0	0	0	0	44.3	-	1	14.29
2100	0	0	0	0	0	0	1	1	0	0	0	0	0	0	0	0	0	0	0	0	34.6	-	0	0
2200	0	0	0	0	1	0	0	0	0	0	1	0	0	0	0	0	0	0	0	0	39.4	-	0	0
2300	0	0	0	0	0	0	0	0	1	0	0	0	0	0	0	0	0	0	0	0	42.2	-	0	0
07-19	0	0	4	1	1	14	41	50	55	46	26	3	4	2	0	1	0	0	0	0	41.1	49.7	7	2.823
06-22	0	0	4	2	3	15	43	54	59	48	30	3	5	3	0	1	0	0	0	0	41	50.1	9	3.333
06-00	0	0	4	2	4	15	43	54	60	48	31	3	5	3	0	1	0	0	0	0	41	50.2	9	3.297
00-00	0	0	4	2	4	15	43	55	60	49	33	3	5	3	0	1	0	0	0	0	41.1	50.3	9	3.249

Vehicles = 277

Posted speed limit = 60 mph, Exceeding = 9 (3.249%), Mean Exceeding = 65.44 mph

Maximum = 78.6 mph, Minimum = 10.7 mph, Mean = 41.1 mph

85% Speed = 50.33 mph, 95% Speed = 54.70 mph, Median = 41.72 mph

12 mph Pace = 35 - 47, Number in Pace = 142 (51.26%)

Variance = 89.53, Standard Deviation = 9.46 mph

85% 50.33

VS Traffic Speed & Class 60mph

Site Name GISBURN RD

Direction NE

Date NE Thu 23Apr26

Time	Total	Cls 1	Cls 2	Cls 3	Cls 4	Cls 5	Cls 6	Cls 7	Cls 8	Cls 9	Cls 10	Cls 11	Cls 12	Cls 14	Cls 15
0000	0	0	0	0	0	0	0	0	0	0	0	0	0	0	0
0100	0	0	0	0	0	0	0	0	0	0	0	0	0	0	0
0200	0	0	0	0	0	0	0	0	0	0	0	0	0	0	0
0300	0	0	0	0	0	0	0	0	0	0	0	0	0	0	0
0400	3	3	0	0	0	0	0	0	0	0	0	0	0	0	0
0500	2	1	0	0	0	0	0	0	0	1	0	0	0	0	0
0600	5	4	0	1	0	0	0	0	0	0	0	0	0	0	0
0700	16	12	0	4	0	0	0	0	0	0	0	0	0	0	0
0800	27	25	1	1	0	0	0	0	0	0	0	0	0	0	0
0900	27	18	3	4	0	0	0	0	0	0	0	0	0	1	1
1000	15	10	1	3	1	0	0	0	0	0	0	0	0	0	0
1100	16	14	1	1	0	0	0	0	0	0	0	0	0	0	0
1200	18	15	0	2	0	0	0	0	0	0	0	0	0	0	1
1300	15	10	0	5	0	0	0	0	0	0	0	0	0	0	0
1400	15	10	1	4	0	0	0	0	0	0	0	0	0	0	0
1500	25	20	1	4	0	0	0	0	0	0	0	0	0	0	0
1600	20	17	0	3	0	0	0	0	0	0	0	0	0	0	0
1700	31	19	2	6	0	0	0	0	0	0	0	0	0	1	3
1800	12	11	0	0	0	0	0	0	0	0	0	0	0	0	1
1900	10	6	1	1	0	0	0	0	0	0	0	0	0	1	1
2000	13	13	0	0	0	0	0	0	0	0	0	0	0	0	0
2100	4	3	0	0	0	0	0	0	0	0	0	0	0	1	0
2200	1	0	0	1	0	0	0	0	0	0	0	0	0	0	0
2300	3	3	0	0	0	0	0	0	0	0	0	0	0	0	0
07-19	237	181	10	37	1	0	0	0	0	0	0	0	0	2	6
06-22	269	207	11	39	1	0	0	0	0	0	0	0	0	4	7
06-00	273	210	11	40	1	0	0	0	0	0	0	0	0	4	7
00-00	278	214	11	40	1	0	0	0	0	1	0	0	0	4	7

Vehicles = 278

Posted speed limit = 60 mph, Exceeding = 4 (1.439%), Mean Exceeding = 68.63 mph

Maximum = 82.3 mph, Minimum = 6.5 mph, Mean = 41.6 mph

85% Speed = 50.55 mph, 95% Speed = 56.29 mph, Median = 42.28 mph

12 mph Pace = 36 - 48, Number in Pace = 159 (57.19%)

Variance = 100.72, Standard Deviation = 10.04 mph

85% 50.55

VS Traffic Speed & Class 60mph

Site Name GISBURN RD

Direction NE

Date NE Thu 23Apr26

Time	Vbin 0 5	Vbin 5 10	Vbin 10 15	Vbin 15 20	Vbin 20 25	Vbin 25 30	Vbin 30 35	Vbin 35 40	Vbin 40 45	Vbin 45 50	Vbin 50 55	Vbin 55 60	Vbin 60 65	Vbin 65 70	Vbin 70 75	Vbin 75 80	Vbin 80 85	Vbin 85 90	Vbin 90 95	Vbin 95 100	Mean	Vpp 85	JPSL 60	JPSL% 60
0000	0	0	0	0	0	0	0	0	0	0	0	0	0	0	0	0	0	0	0	0	-	-	0	0
0100	0	0	0	0	0	0	0	0	0	0	0	0	0	0	0	0	0	0	0	0	-	-	0	0
0200	0	0	0	0	0	0	0	0	0	0	0	0	0	0	0	0	0	0	0	0	-	-	0	0
0300	0	0	0	0	0	0	0	0	0	0	0	0	0	0	0	0	0	0	0	0	-	-	0	0
0400	0	0	0	0	0	1	0	0	2	0	0	0	0	0	0	0	0	0	0	0	39.1	-	0	0
0500	0	0	0	0	0	1	0	0	0	1	0	0	0	0	0	0	0	0	0	0	35.9	-	0	0
0600	0	0	0	0	0	0	0	0	1	3	0	1	0	0	0	0	0	0	0	0	47.7	-	0	0
0700	0	0	1	0	0	0	2	1	2	4	2	4	0	0	0	0	0	0	0	0	45.6	57.7	0	0
0800	0	0	1	0	0	1	0	6	5	8	5	1	0	0	0	0	0	0	0	0	43.4	51.5	0	0
0900	0	0	1	0	0	0	4	8	8	2	4	0	0	0	0	0	0	0	0	0	40	49.6	0	0
1000	0	0	0	0	0	0	1	8	3	2	1	0	0	0	0	0	0	0	0	0	40.4	47.4	0	0
1100	0	0	0	0	0	1	0	6	4	3	1	1	0	0	0	0	0	0	0	0	42.5	51.2	0	0
1200	0	0	1	0	0	0	4	6	2	2	3	0	0	0	0	0	0	0	0	0	39.4	51.5	0	0
1300	0	1	0	0	0	1	1	4	4	3	0	1	0	0	0	0	0	0	0	0	39.5	45.3	0	0
1400	0	0	0	0	0	1	1	3	5	4	1	0	0	0	0	0	0	0	0	0	41.6	47.8	0	0
1500	0	0	0	0	0	1	8	4	7	3	2	0	0	0	0	0	0	0	0	0	39.4	50	0	0
1600	0	0	0	0	0	1	1	4	6	5	2	0	1	0	0	0	0	0	0	0	43.6	53.3	1	5
1700	0	1	2	0	0	1	4	7	3	6	3	4	0	0	0	0	0	0	0	0	40	52.3	0	0
1800	0	0	2	0	0	0	0	2	2	4	2	0	0	0	0	0	0	0	0	0	40.1	51.6	0	0
1900	0	0	1	0	0	0	1	3	1	2	0	0	1	0	0	0	1	0	0	0	44.6	-	2	20
2000	0	0	0	0	0	1	1	2	1	5	1	1	0	1	0	0	0	0	0	0	45.7	56.3	1	7.692
2100	0	0	1	0	0	0	0	1	1	0	1	0	0	0	0	0	0	0	0	0	35.1	-	0	0
2200	0	0	0	0	0	0	0	0	0	1	0	0	0	0	0	0	0	0	0	0	46.9	-	0	0
2300	0	0	0	0	0	0	0	0	3	0	0	0	0	0	0	0	0	0	0	0	43	-	0	0
07-19	0	2	8	0	0	7	26	59	51	46	26	11	1	0	0	0	0	0	0	0	41.2	50.6	1	0.422
06-22	0	2	10	0	0	8	28	65	55	56	28	13	2	1	0	0	1	0	0	0	41.6	50.6	4	1.487
06-00	0	2	10	0	0	8	28	65	58	57	28	13	2	1	0	0	1	0	0	0	41.6	50.6	4	1.465
00-00	0	2	10	0	0	10	28	65	60	58	28	13	2	1	0	0	1	0	0	0	41.6	50.6	4	1.439

Vehicles = 278

Posted speed limit = 60 mph, Exceeding = 4 (1.439%), Mean Exceeding = 68.63 mph

Maximum = 82.3 mph, Minimum = 6.5 mph, Mean = 41.6 mph

85% Speed = 50.55 mph, 95% Speed = 56.29 mph, Median = 42.28 mph

12 mph Pace = 36 - 48, Number in Pace = 159 (57.19%)

Variance = 100.72, Standard Deviation = 10.04 mph

85% 50.55

VS Traffic Speed & Class 60mph

Site Name GISBURN RD

Direction NE

Date NE Fri 24Apr26

Time	Total	Cls 1	Cls 2	Cls 3	Cls 4	Cls 5	Cls 6	Cls 7	Cls 8	Cls 9	Cls 10	Cls 11	Cls 12	Cls 14	Cls 15
0000	0	0	0	0	0	0	0	0	0	0	0	0	0	0	0
0100	0	0	0	0	0	0	0	0	0	0	0	0	0	0	0
0200	1	0	0	1	0	0	0	0	0	0	0	0	0	0	0
0300	0	0	0	0	0	0	0	0	0	0	0	0	0	0	0
0400	2	2	0	0	0	0	0	0	0	0	0	0	0	0	0
0500	2	1	1	0	0	0	0	0	0	0	0	0	0	0	0
0600	3	3	0	0	0	0	0	0	0	0	0	0	0	0	0
0700	7	6	0	1	0	0	0	0	0	0	0	0	0	0	0
0800	24	17	1	2	1	0	0	0	0	0	0	0	0	3	0
0900	17	15	1	1	0	0	0	0	0	0	0	0	0	0	0
1000	20	13	0	4	0	0	0	1	0	0	0	0	0	0	2
1100	16	11	1	3	1	0	0	0	0	0	0	0	0	0	0
1200	22	17	0	2	0	0	0	0	0	0	0	0	0	1	2
1300	15	14	0	1	0	0	0	0	0	0	0	0	0	0	0
1400	15	10	1	2	0	0	0	1	0	0	0	0	0	1	0
1500	25	20	0	3	0	0	0	0	0	0	0	0	0	2	0
1600	40	30	2	6	0	0	0	1	0	0	0	0	0	1	0
1700	26	19	0	4	0	0	0	1	0	0	0	0	0	1	1
1800	16	14	1	1	0	0	0	0	0	0	0	0	0	0	0
1900	9	9	0	0	0	0	0	0	0	0	0	0	0	0	0
2000	15	11	0	0	0	0	0	1	0	0	0	0	0	0	3
2100	11	6	0	2	0	0	0	0	0	0	0	0	0	3	0
2200	4	4	0	0	0	0	0	0	0	0	0	0	0	0	0
2300	4	4	0	0	0	0	0	0	0	0	0	0	0	0	0
07-19	243	186	7	30	2	0	0	4	0	0	0	0	0	9	5
06-22	281	215	7	32	2	0	0	5	0	0	0	0	0	12	8
06-00	289	223	7	32	2	0	0	5	0	0	0	0	0	12	8
00-00	294	226	8	33	2	0	0	5	0	0	0	0	0	12	8

Vehicles = 294

Posted speed limit = 60 mph, Exceeding = 8 (2.721%), Mean Exceeding = 67.06 mph

Maximum = 73.0 mph, Minimum = 5.3 mph, Mean = 41.4 mph

85% Speed = 50.33 mph, 95% Speed = 56.04 mph, Median = 42.28 mph

12 mph Pace = 35 - 47, Number in Pace = 169 (57.48%)

Variance = 106.22, Standard Deviation = 10.31 mph

85% 50.33

VS Traffic Speed & Class 60mph

Site Name GISBURN RD

Direction NE

Date NE Fri 24Apr26

Time	Vbin 0 5	Vbin 5 10	Vbin 10 15	Vbin 15 20	Vbin 20 25	Vbin 25 30	Vbin 30 35	Vbin 35 40	Vbin 40 45	Vbin 45 50	Vbin 50 55	Vbin 55 60	Vbin 60 65	Vbin 65 70	Vbin 70 75	Vbin 75 80	Vbin 80 85	Vbin 85 90	Vbin 90 95	Vbin 95 100	Mean	Vpp 85	JPSL 60	JPSL% 60
0000	0	0	0	0	0	0	0	0	0	0	0	0	0	0	0	0	0	0	0	0	-	-	0	0
0100	0	0	0	0	0	0	0	0	0	0	0	0	0	0	0	0	0	0	0	0	-	-	0	0
0200	0	0	0	0	0	0	0	0	0	0	0	1	0	0	0	0	0	0	0	0	57.5	-	0	0
0300	0	0	0	0	0	0	0	0	0	0	0	0	0	0	0	0	0	0	0	0	-	-	0	0
0400	0	0	0	0	0	0	0	0	1	1	0	0	0	0	0	0	0	0	0	0	45.6	-	0	0
0500	0	0	0	0	0	0	1	0	0	0	1	0	0	0	0	0	0	0	0	0	43.2	-	0	0
0600	0	0	0	0	0	0	0	0	2	0	0	1	0	0	0	0	0	0	0	0	46.3	-	0	0
0700	0	0	0	0	0	0	2	0	0	2	3	0	0	0	0	0	0	0	0	0	44.6	-	0	0
0800	0	0	0	0	0	0	0	4	5	12	3	0	0	0	0	0	0	0	0	0	45	49.9	0	0
0900	0	0	1	0	0	0	1	1	7	4	3	0	0	0	0	0	0	0	0	0	43.1	51.6	0	0
1000	0	0	2	0	0	0	2	6	4	5	1	0	0	0	0	0	0	0	0	0	38.9	47.1	0	0
1100	0	0	0	0	0	0	4	3	5	0	3	1	0	0	0	0	0	0	0	0	41.6	50.9	0	0
1200	0	1	1	1	0	1	1	6	6	1	2	2	0	0	0	0	0	0	0	0	38.4	51.5	0	0
1300	0	0	0	0	0	0	1	5	0	1	3	2	0	2	1	0	0	0	0	0	50.2	68.6	3	20
1400	0	0	0	0	0	1	4	1	5	4	0	0	0	0	0	0	0	0	0	0	39.8	49	0	0
1500	0	0	0	0	0	2	1	5	8	5	1	0	1	2	0	0	0	0	0	0	44	54.3	3	12
1600	0	0	0	1	2	3	5	8	10	8	1	2	0	0	0	0	0	0	0	0	39.6	47.1	0	0
1700	0	2	2	0	1	2	2	4	7	4	2	0	0	0	0	0	0	0	0	0	35.5	45.6	0	0
1800	0	0	0	0	0	0	3	2	4	4	2	1	0	0	0	0	0	0	0	0	43.4	52.6	0	0
1900	0	0	0	0	0	0	1	1	3	2	2	0	0	0	0	0	0	0	0	0	43.8	-	0	0
2000	0	1	2	0	0	0	4	1	6	0	1	0	0	0	0	0	0	0	0	0	33.4	43	0	0
2100	0	0	0	0	0	0	0	2	3	4	0	0	2	0	0	0	0	0	0	0	47.2	63.8	2	18.18
2200	0	0	0	0	0	0	0	3	1	0	0	0	0	0	0	0	0	0	0	0	39.7	-	0	0
2300	0	0	0	0	0	0	0	1	2	0	1	0	0	0	0	0	0	0	0	0	42.7	-	0	0
07-19	0	3	6	2	3	9	26	45	61	50	24	8	1	4	1	0	0	0	0	0	41.4	50.3	6	2.469
06-22	0	4	8	2	3	9	31	49	75	56	27	9	3	4	1	0	0	0	0	0	41.4	50.3	8	2.847
06-00	0	4	8	2	3	9	31	53	78	56	28	9	3	4	1	0	0	0	0	0	41.3	50.2	8	2.768
00-00	0	4	8	2	3	9	32	53	79	57	29	10	3	4	1	0	0	0	0	0	41.4	50.3	8	2.721

Vehicles = 294

Posted speed limit = 60 mph, Exceeding = 8 (2.721%), Mean Exceeding = 67.06 mph

Maximum = 73.0 mph, Minimum = 5.3 mph, Mean = 41.4 mph

85% Speed = 50.33 mph, 95% Speed = 56.04 mph, Median = 42.28 mph

12 mph Pace = 35 - 47, Number in Pace = 169 (57.48%)

Variance = 106.22, Standard Deviation = 10.31 mph

85% 50.33



<i>Project No.:</i>	VSM01005-2603001	<i>Document:</i>	Traffic Survey Report	<i>Date:</i>	10/08/2026
<i>Project:</i>	Visibility Splays				
<i>Client:</i>	Sam Wearden				
<i>Site/Title:</i>	Land off Gisburn Rd				
<i>Survey Type:</i>	ATC	<i>Survey Dates:</i>	Sat 18 Apr to Fri 24 Apr, 2026		
<i>Produced By:</i>	AM	<i>Checked By:</i>	PP	<i>Issue Status:</i>	Final

Southwestbound Data

VS Traffic Speed & Class 60mph

Site Name GISBURN RD

Direction SW

Date SW Sat 18 Apr 26

Time	Total	Cls 1	Cls 2	Cls 3	Cls 4	Cls 5	Cls 6	Cls 7	Cls 8	Cls 9	Cls 10	Cls 11	Cls 12	Cls 14	Cls 15
0000	3	3	0	0	0	0	0	0	0	0	0	0	0	0	0
0100	0	0	0	0	0	0	0	0	0	0	0	0	0	0	0
0200	0	0	0	0	0	0	0	0	0	0	0	0	0	0	0
0300	1	1	0	0	0	0	0	0	0	0	0	0	0	0	0
0400	1	1	0	0	0	0	0	0	0	0	0	0	0	0	0
0500	2	2	0	0	0	0	0	0	0	0	0	0	0	0	0
0600	7	6	0	0	0	1	0	0	0	0	0	0	0	0	0
0700	13	10	1	2	0	0	0	0	0	0	0	0	0	0	0
0800	18	12	0	5	0	0	0	0	0	0	0	0	0	0	1
0900	24	23	0	1	0	0	0	0	0	0	0	0	0	0	0
1000	26	18	2	2	0	0	0	0	0	0	0	0	0	3	1
1100	32	24	2	1	0	0	0	0	0	0	0	0	0	5	0
1200	34	30	1	0	0	0	0	0	0	0	0	0	0	1	2
1300	19	16	1	2	0	0	0	0	0	0	0	0	0	0	0
1400	24	22	2	0	0	0	0	0	0	0	0	0	0	0	0
1500	17	12	2	2	0	0	0	0	0	0	0	0	0	1	0
1600	11	11	0	0	0	0	0	0	0	0	0	0	0	0	0
1700	10	7	1	2	0	0	0	0	0	0	0	0	0	0	0
1800	10	6	2	1	0	0	0	0	0	0	0	0	0	1	0
1900	9	8	0	0	0	0	0	0	0	0	0	0	0	1	0
2000	9	9	0	0	0	0	0	0	0	0	0	0	0	0	0
2100	5	3	0	2	0	0	0	0	0	0	0	0	0	0	0
2200	2	2	0	0	0	0	0	0	0	0	0	0	0	0	0
2300	1	1	0	0	0	0	0	0	0	0	0	0	0	0	0
07-19	238	191	14	18	0	0	0	0	0	0	0	0	0	11	4
06-22	268	217	14	20	0	1	0	0	0	0	0	0	0	12	4
06-00	271	220	14	20	0	1	0	0	0	0	0	0	0	12	4
00-00	278	227	14	20	0	1	0	0	0	0	0	0	0	12	4

Vehicles = 278

Posted speed limit = 60 mph, Exceeding = 5 (1.799%), Mean Exceeding = 70.78 mph

Maximum = 86.7 mph, Minimum = 5.0 mph, Mean = 36.5 mph

85% Speed = 44.63 mph, 95% Speed = 53.84 mph, Median = 36.07 mph

12 mph Pace = 31 - 43, Number in Pace = 161 (57.91%)

Variance = 101.43, Standard Deviation = 10.07 mph

85% 44.63

VS Traffic Speed & Class 60mph

Site Name GISBURN RD

Direction SW

Date SW Sat 18 Apr 26

Time	Vbin 0 5	Vbin 5 10	Vbin 10 15	Vbin 15 20	Vbin 20 25	Vbin 25 30	Vbin 30 35	Vbin 35 40	Vbin 40 45	Vbin 45 50	Vbin 50 55	Vbin 55 60	Vbin 60 65	Vbin 65 70	Vbin 70 75	Vbin 75 80	Vbin 80 85	Vbin 85 90	Vbin 90 95	Vbin 95 100	Mean	Vpp 85	JPSL 60	JPSL% 60
0000	0	0	0	0	0	0	0	0	0	1	0	0	1	0	0	0	0	1	0	0	64.9 -		2	66.67
0100	0	0	0	0	0	0	0	0	0	0	0	0	0	0	0	0	0	0	0	0	-	-	0	0
0200	0	0	0	0	0	0	0	0	0	0	0	0	0	0	0	0	0	0	0	0	-	-	0	0
0300	0	0	0	0	0	1	0	0	0	0	0	0	0	0	0	0	0	0	0	0	26.5 -		0	0
0400	0	0	0	0	0	0	0	0	0	1	0	0	0	0	0	0	0	0	0	0	46.4 -		0	0
0500	0	0	0	0	0	0	0	0	1	0	0	1	0	0	0	0	0	0	0	0	49 -		0	0
0600	0	0	0	0	0	2	1	1	3	0	0	0	0	0	0	0	0	0	0	0	36.3 -		0	0
0700	0	0	0	1	0	0	3	2	4	2	0	1	0	0	0	0	0	0	0	0	39.8	49.1	0	0
0800	0	2	0	1	0	0	2	4	4	0	3	1	1	0	0	0	0	0	0	0	38.5	53.2	1	5.556
0900	0	0	1	0	1	4	3	3	5	5	1	1	0	0	0	0	0	0	0	0	38.1	47.6	0	0
1000	0	0	0	3	2	5	7	4	4	1	0	0	0	0	0	0	0	0	0	0	31.6	41.4	0	0
1100	0	0	0	0	3	3	10	12	2	1	1	0	0	0	0	0	0	0	0	0	34.9	39.9	0	0
1200	0	0	1	5	1	3	14	8	1	1	0	0	0	0	0	0	0	0	0	0	31	37.4	0	0
1300	0	0	0	0	1	2	6	7	2	0	1	0	0	0	0	0	0	0	0	0	35.4	42.3	0	0
1400	0	0	0	0	0	1	10	9	3	0	0	0	0	1	0	0	0	0	0	0	37.2	41.2	1	4.167
1500	0	0	0	0	0	5	3	4	3	2	0	0	0	0	0	0	0	0	0	0	35.8	43.9	0	0
1600	0	0	0	0	1	1	1	3	5	0	0	0	0	0	0	0	0	0	0	0	36.7	41.9	0	0
1700	0	0	0	1	0	1	1	0	5	0	2	0	0	0	0	0	0	0	0	0	39.4 -		0	0
1800	0	0	0	0	0	1	1	1	4	1	1	0	0	0	0	1	0	0	0	0	44.9 -		1	10
1900	0	0	0	0	0	2	2	2	1	0	0	2	0	0	0	0	0	0	0	0	38.9 -		0	0
2000	0	0	0	1	1	1	1	1	3	1	0	0	0	0	0	0	0	0	0	0	35.2 -		0	0
2100	0	0	0	0	0	0	1	2	1	0	1	0	0	0	0	0	0	0	0	0	40.1 -		0	0
2200	0	0	0	0	0	0	0	1	1	0	0	0	0	0	0	0	0	0	0	0	39.5 -		0	0
2300	0	0	0	0	0	0	1	0	0	0	0	0	0	0	0	0	0	0	0	0	33 -		0	0
07-19	0	2	2	11	9	26	61	57	42	13	9	3	1	1	0	1	0	0	0	0	35.9	44.3	3	1.261
06-22	0	2	2	12	10	31	66	63	50	14	10	5	1	1	0	1	0	0	0	0	36	44.4	3	1.119
06-00	0	2	2	12	10	31	67	64	51	14	10	5	1	1	0	1	0	0	0	0	36.1	44.3	3	1.107
00-00	0	2	2	12	10	32	67	64	52	16	10	6	2	1	0	1	0	1	0	0	36.5	44.6	5	1.799

Vehicles = 278

Posted speed limit = 60 mph, Exceeding = 5 (1.799%), Mean Exceeding = 70.78 mph

Maximum = 86.7 mph, Minimum = 5.0 mph, Mean = 36.5 mph

85% Speed = 44.63 mph, 95% Speed = 53.84 mph, Median = 36.07 mph

12 mph Pace = 31 - 43, Number in Pace = 161 (57.91%)

Variance = 101.43, Standard Deviation = 10.07 mph

85% 44.63

VS Traffic Speed & Class 60mph

Site Name GISBURN RD

Direction SW

Date SW Sun 19 Apr 26

Time	Total	Cls 1	Cls 2	Cls 3	Cls 4	Cls 5	Cls 6	Cls 7	Cls 8	Cls 9	Cls 10	Cls 11	Cls 12	Cls 14	Cls 15
0000	1	1	0	0	0	0	0	0	0	0	0	0	0	0	0
0100	2	2	0	0	0	0	0	0	0	0	0	0	0	0	0
0200	1	1	0	0	0	0	0	0	0	0	0	0	0	0	0
0300	0	0	0	0	0	0	0	0	0	0	0	0	0	0	0
0400	0	0	0	0	0	0	0	0	0	0	0	0	0	0	0
0500	2	2	0	0	0	0	0	0	0	0	0	0	0	0	0
0600	2	1	0	1	0	0	0	0	0	0	0	0	0	0	0
0700	4	2	1	1	0	0	0	0	0	0	0	0	0	0	0
0800	9	7	0	1	0	0	0	0	0	0	0	0	0	1	0
0900	25	16	0	1	0	1	0	0	0	0	0	0	0	1	6
1000	25	14	0	1	0	0	0	0	0	0	0	0	0	7	3
1100	56	32	1	3	0	0	0	0	0	0	0	0	0	18	2
1200	40	30	0	2	0	0	0	0	0	0	0	0	0	7	1
1300	26	23	0	2	0	0	0	0	0	0	0	0	0	0	1
1400	30	26	0	3	0	0	0	0	0	0	0	0	0	1	0
1500	31	27	1	1	0	0	0	0	0	0	0	0	0	1	1
1600	16	15	0	0	0	0	0	0	0	0	0	0	0	1	0
1700	16	15	1	0	0	0	0	0	0	0	0	0	0	0	0
1800	12	10	1	0	0	0	0	0	0	0	0	0	0	1	0
1900	12	10	0	1	0	0	0	0	0	0	0	0	0	1	0
2000	4	4	0	0	0	0	0	0	0	0	0	0	0	0	0
2100	4	3	0	0	0	1	0	0	0	0	0	0	0	0	0
2200	1	1	0	0	0	0	0	0	0	0	0	0	0	0	0
2300	0	0	0	0	0	0	0	0	0	0	0	0	0	0	0
07-19	290	217	5	15	0	1	0	0	0	0	0	0	0	38	14
06-22	312	235	5	17	0	2	0	0	0	0	0	0	0	39	14
06-00	313	236	5	17	0	2	0	0	0	0	0	0	0	39	14
00-00	319	242	5	17	0	2	0	0	0	0	0	0	0	39	14

Vehicles = 319

Posted speed limit = 60 mph, Exceeding = 5 (1.567%), Mean Exceeding = 64.44 mph

Maximum = 68.5 mph, Minimum = 12.7 mph, Mean = 37.9 mph

85% Speed = 46.42 mph, 95% Speed = 52.23 mph, Median = 38.03 mph

12 mph Pace = 32 - 44, Number in Pace = 184 (57.68%)

Variance = 82.82, Standard Deviation = 9.10 mph

85% 46.42

VS Traffic Speed & Class 60mph

Site Name GISBURN RD

Direction SW

Date SW Sun 19 Apr 26

Time	Vbin 0 5	Vbin 5 10	Vbin 10 15	Vbin 15 20	Vbin 20 25	Vbin 25 30	Vbin 30 35	Vbin 35 40	Vbin 40 45	Vbin 45 50	Vbin 50 55	Vbin 55 60	Vbin 60 65	Vbin 65 70	Vbin 70 75	Vbin 75 80	Vbin 80 85	Vbin 85 90	Vbin 90 95	Vbin 95 100	Mean	Vpp 85	JPSL 60	JPSL% 60
0000	0	0	0	0	0	0	1	0	0	0	0	0	0	0	0	0	0	0	0	0	34 -		0	0
0100	0	0	0	0	0	0	0	1	1	0	0	0	0	0	0	0	0	0	0	0	41.7 -		0	0
0200	0	0	0	0	0	0	0	1	0	0	0	0	0	0	0	0	0	0	0	0	38.6 -		0	0
0300	0	0	0	0	0	0	0	0	0	0	0	0	0	0	0	0	0	0	0	0	-	-	0	0
0400	0	0	0	0	0	0	0	0	0	0	0	0	0	0	0	0	0	0	0	0	-	-	0	0
0500	0	0	0	0	0	0	0	1	0	0	1	0	0	0	0	0	0	0	0	0	46.8 -		0	0
0600	0	0	0	0	0	0	0	0	2	0	0	0	0	0	0	0	0	0	0	0	43.5 -		0	0
0700	0	0	0	1	0	0	1	0	1	0	1	0	0	0	0	0	0	0	0	0	37 -		0	0
0800	0	0	0	0	3	0	2	2	1	1	0	0	0	0	0	0	0	0	0	0	33.8 -		0	0
0900	0	0	2	2	4	1	1	6	6	3	0	0	0	0	0	0	0	0	0	0	33.3	44.2	0	0
1000	0	0	0	1	2	1	8	4	3	4	2	0	0	0	0	0	0	0	0	0	37.5	49.7	0	0
1100	0	0	0	1	1	4	12	14	10	8	2	2	2	0	0	0	0	0	0	0	39.7	48.8	2	3.571
1200	0	0	0	2	0	4	14	10	5	4	1	0	0	0	0	0	0	0	0	0	35.5	43.3	0	0
1300	0	0	0	0	2	4	2	13	3	2	0	0	0	0	0	0	0	0	0	0	35.6	40.5	0	0
1400	0	0	1	2	0	1	9	5	4	8	0	0	0	0	0	0	0	0	0	0	36.5	46.5	0	0
1500	0	0	0	1	1	2	2	14	4	1	4	1	0	1	0	0	0	0	0	0	39.8	51.3	1	3.226
1600	0	0	0	0	1	0	2	5	5	2	0	0	1	0	0	0	0	0	0	0	40.7	46.2	1	6.25
1700	0	0	0	0	0	0	2	7	1	1	5	0	0	0	0	0	0	0	0	0	41.9	52.5	0	0
1800	0	0	0	0	0	2	2	4	2	0	0	1	1	0	0	0	0	0	0	0	40.2	55.6	1	8.333
1900	0	0	0	0	1	1	1	3	3	3	0	0	0	0	0	0	0	0	0	0	38.7	46.9	0	0
2000	0	0	0	0	0	0	0	0	2	1	1	0	0	0	0	0	0	0	0	0	46.9 -		0	0
2100	0	0	0	0	0	0	0	2	2	0	0	0	0	0	0	0	0	0	0	0	40.1 -		0	0
2200	0	0	0	0	0	0	1	0	0	0	0	0	0	0	0	0	0	0	0	0	32.6 -		0	0
2300	0	0	0	0	0	0	0	0	0	0	0	0	0	0	0	0	0	0	0	0	-	-	0	0
07-19	0	0	3	10	14	19	57	84	45	34	15	4	4	1	0	0	0	0	0	0	37.6	46.5	5	1.724
06-22	0	0	3	10	15	20	58	89	54	38	16	4	4	1	0	0	0	0	0	0	37.9	46.4	5	1.603
06-00	0	0	3	10	15	20	59	89	54	38	16	4	4	1	0	0	0	0	0	0	37.9	46.4	5	1.597
00-00	0	0	3	10	15	20	60	92	55	38	17	4	4	1	0	0	0	0	0	0	37.9	46.4	5	1.567

Vehicles = 319

Posted speed limit = 60 mph, Exceeding = 5 (1.567%), Mean Exceeding = 64.44 mph

Maximum = 68.5 mph, Minimum = 12.7 mph, Mean = 37.9 mph

85% Speed = 46.42 mph, 95% Speed = 52.23 mph, Median = 38.03 mph

12 mph Pace = 32 - 44, Number in Pace = 184 (57.68%)

Variance = 82.82, Standard Deviation = 9.10 mph

85% 46.42

VS Traffic Speed & Class 60mph

Site Name GISBURN RD

Direction SW

Date SW Mon 20 Apr 26

Time	Total	Cls 1	Cls 2	Cls 3	Cls 4	Cls 5	Cls 6	Cls 7	Cls 8	Cls 9	Cls 10	Cls 11	Cls 12	Cls 14	Cls 15
0000	0	0	0	0	0	0	0	0	0	0	0	0	0	0	0
0100	0	0	0	0	0	0	0	0	0	0	0	0	0	0	0
0200	0	0	0	0	0	0	0	0	0	0	0	0	0	0	0
0300	0	0	0	0	0	0	0	0	0	0	0	0	0	0	0
0400	1	1	0	0	0	0	0	0	0	0	0	0	0	0	0
0500	5	5	0	0	0	0	0	0	0	0	0	0	0	0	0
0600	2	1	0	1	0	0	0	0	0	0	0	0	0	0	0
0700	11	10	0	0	0	0	0	0	0	0	0	0	0	1	0
0800	22	17	1	2	0	0	0	1	0	0	0	0	0	0	1
0900	9	8	0	0	0	1	0	0	0	0	0	0	0	0	0
1000	15	8	1	2	0	0	0	1	0	0	0	0	0	1	2
1100	22	18	0	1	0	1	0	0	0	0	0	0	0	2	0
1200	16	11	0	2	0	0	0	0	1	0	0	0	0	0	2
1300	20	17	0	3	0	0	0	0	0	0	0	0	0	0	0
1400	16	12	0	2	0	0	0	0	0	0	0	0	0	1	1
1500	15	13	2	0	0	0	0	0	0	0	0	0	0	0	0
1600	13	11	0	2	0	0	0	0	0	0	0	0	0	0	0
1700	13	10	1	2	0	0	0	0	0	0	0	0	0	0	0
1800	22	21	1	0	0	0	0	0	0	0	0	0	0	0	0
1900	10	9	0	0	0	0	0	0	0	1	0	0	0	0	0
2000	5	5	0	0	0	0	0	0	0	0	0	0	0	0	0
2100	2	2	0	0	0	0	0	0	0	0	0	0	0	0	0
2200	2	2	0	0	0	0	0	0	0	0	0	0	0	0	0
2300	2	2	0	0	0	0	0	0	0	0	0	0	0	0	0
07-19	194	156	6	16	0	2	0	2	1	0	0	0	0	5	6
06-22	213	173	6	17	0	2	0	2	1	1	0	0	0	5	6
06-00	217	177	6	17	0	2	0	2	1	1	0	0	0	5	6
00-00	223	183	6	17	0	2	0	2	1	1	0	0	0	5	6

Vehicles = 223

Posted speed limit = 60 mph, Exceeding = 1 (0.448%), Mean Exceeding = 62.96 mph

Maximum = 63.0 mph, Minimum = 12.4 mph, Mean = 37.5 mph

85% Speed = 45.68 mph, 95% Speed = 50.55 mph, Median = 37.92 mph

12 mph Pace = 32 - 44, Number in Pace = 141 (63.23%)

Variance = 74.76, Standard Deviation = 8.65 mph

85% 45.68

VS Traffic Speed & Class 60mph

Site Name GISBURN RD

Direction SW

Date SW Mon 20 Apr 26

Time	Vbin 0 5	Vbin 5 10	Vbin 10 15	Vbin 15 20	Vbin 20 25	Vbin 25 30	Vbin 30 35	Vbin 35 40	Vbin 40 45	Vbin 45 50	Vbin 50 55	Vbin 55 60	Vbin 60 65	Vbin 65 70	Vbin 70 75	Vbin 75 80	Vbin 80 85	Vbin 85 90	Vbin 90 95	Vbin 95 100	Mean	Vpp 85	JPSL 60	JPSL% 60
0000	0	0	0	0	0	0	0	0	0	0	0	0	0	0	0	0	0	0	0	0	-	-	0	0
0100	0	0	0	0	0	0	0	0	0	0	0	0	0	0	0	0	0	0	0	0	-	-	0	0
0200	0	0	0	0	0	0	0	0	0	0	0	0	0	0	0	0	0	0	0	0	-	-	0	0
0300	0	0	0	0	0	0	0	0	0	0	0	0	0	0	0	0	0	0	0	0	-	-	0	0
0400	0	0	0	0	0	0	0	1	0	0	0	0	0	0	0	0	0	0	0	0	37.6	-	0	0
0500	0	0	0	0	0	0	0	0	1	3	0	1	0	0	0	0	0	0	0	0	47.9	-	0	0
0600	0	0	0	0	0	0	0	1	0	1	0	0	0	0	0	0	0	0	0	0	42.5	-	0	0
0700	0	0	0	0	0	0	3	5	2	0	1	0	0	0	0	0	0	0	0	0	38.1	44.9	0	0
0800	0	0	0	2	0	4	2	7	4	3	0	0	0	0	0	0	0	0	0	0	35.5	44.6	0	0
0900	0	0	2	0	0	0	1	3	2	0	1	0	0	0	0	0	0	0	0	0	34.6	-	0	0
1000	0	0	0	0	1	1	2	6	2	2	1	0	0	0	0	0	0	0	0	0	38.5	49.7	0	0
1100	0	0	0	1	2	1	1	9	5	1	2	0	0	0	0	0	0	0	0	0	37.3	44.3	0	0
1200	0	0	0	2	0	1	1	5	2	5	0	0	0	0	0	0	0	0	0	0	37.6	47.2	0	0
1300	0	0	1	1	0	1	8	4	4	1	0	0	0	0	0	0	0	0	0	0	34.4	41.9	0	0
1400	0	0	1	0	2	0	4	2	5	0	1	0	1	0	0	0	0	0	0	0	36.7	47.3	1	6.25
1500	0	0	0	0	0	0	3	9	3	0	0	0	0	0	0	0	0	0	0	0	37.1	41.7	0	0
1600	0	0	0	0	0	1	4	1	3	1	2	1	0	0	0	0	0	0	0	0	40.8	51.1	0	0
1700	0	0	0	0	0	2	2	3	3	2	1	0	0	0	0	0	0	0	0	0	39.8	49.2	0	0
1800	0	0	1	0	1	1	1	8	8	2	0	0	0	0	0	0	0	0	0	0	37.7	43.1	0	0
1900	0	0	1	0	1	1	2	3	2	0	0	0	0	0	0	0	0	0	0	0	32.1	-	0	0
2000	0	0	0	0	0	0	1	1	1	2	0	0	0	0	0	0	0	0	0	0	40.9	-	0	0
2100	0	0	0	0	0	1	1	0	0	0	0	0	0	0	0	0	0	0	0	0	31.5	-	0	0
2200	0	0	0	0	0	0	0	0	1	1	0	0	0	0	0	0	0	0	0	0	43.6	-	0	0
2300	0	0	0	0	0	0	0	0	0	2	0	0	0	0	0	0	0	0	0	0	47.2	-	0	0
07-19	0	0	5	6	6	12	32	62	43	17	9	1	1	0	0	0	0	0	0	0	37.2	44.6	1	0.515
06-22	0	0	6	6	7	14	36	67	46	20	9	1	1	0	0	0	0	0	0	0	37.1	44.6	1	0.469
06-00	0	0	6	6	7	14	36	67	47	23	9	1	1	0	0	0	0	0	0	0	37.2	45.5	1	0.461
00-00	0	0	6	6	7	14	36	68	48	26	9	2	1	0	0	0	0	0	0	0	37.5	45.7	1	0.448

Vehicles = 223

Posted speed limit = 60 mph, Exceeding = 1 (0.448%), Mean Exceeding = 62.96 mph

Maximum = 63.0 mph, Minimum = 12.4 mph, Mean = 37.5 mph

85% Speed = 45.68 mph, 95% Speed = 50.55 mph, Median = 37.92 mph

12 mph Pace = 32 - 44, Number in Pace = 141 (63.23%)

Variance = 74.76, Standard Deviation = 8.65 mph

85% 45.68

VS Traffic Speed & Class 60mph

Site Name GISBURN RD

Direction SW

Date SW Tue 21 Apr 26

Time	Total	Cls 1	Cls 2	Cls 3	Cls 4	Cls 5	Cls 6	Cls 7	Cls 8	Cls 9	Cls 10	Cls 11	Cls 12	Cls 14	Cls 15
0000	2	0	0	0	0	0	0	0	0	0	0	0	0	2	0
0100	0	0	0	0	0	0	0	0	0	0	0	0	0	0	0
0200	0	0	0	0	0	0	0	0	0	0	0	0	0	0	0
0300	0	0	0	0	0	0	0	0	0	0	0	0	0	0	0
0400	2	2	0	0	0	0	0	0	0	0	0	0	0	0	0
0500	4	4	0	0	0	0	0	0	0	0	0	0	0	0	0
0600	3	2	0	1	0	0	0	0	0	0	0	0	0	0	0
0700	12	8	0	3	0	0	0	0	1	0	0	0	0	0	0
0800	21	18	0	3	0	0	0	0	0	0	0	0	0	0	0
0900	22	16	1	3	0	0	0	0	0	0	0	0	0	2	0
1000	23	16	1	2	0	0	0	1	0	0	0	0	0	1	2
1100	24	16	0	6	0	0	0	0	0	0	0	0	0	2	0
1200	10	7	0	3	0	0	0	0	0	0	0	0	0	0	0
1300	18	14	2	2	0	0	0	0	0	0	0	0	0	0	0
1400	19	15	0	1	0	0	0	0	0	0	0	0	0	2	1
1500	23	20	1	2	0	0	0	0	0	0	0	0	0	0	0
1600	18	16	0	2	0	0	0	0	0	0	0	0	0	0	0
1700	21	18	0	2	0	0	0	0	0	0	0	0	0	1	0
1800	11	10	1	0	0	0	0	0	0	0	0	0	0	0	0
1900	11	10	0	1	0	0	0	0	0	0	0	0	0	0	0
2000	6	5	1	0	0	0	0	0	0	0	0	0	0	0	0
2100	2	2	0	0	0	0	0	0	0	0	0	0	0	0	0
2200	4	4	0	0	0	0	0	0	0	0	0	0	0	0	0
2300	2	2	0	0	0	0	0	0	0	0	0	0	0	0	0
07-19	222	174	6	29	0	0	0	1	1	0	0	0	0	8	3
06-22	244	193	7	31	0	0	0	1	1	0	0	0	0	8	3
06-00	250	199	7	31	0	0	0	1	1	0	0	0	0	8	3
00-00	258	205	7	31	0	0	0	1	1	0	0	0	0	10	3

Vehicles = 258

Posted speed limit = 60 mph, Exceeding = 5 (1.938%), Mean Exceeding = 69.01 mph

Maximum = 81.2 mph, Minimum = 13.5 mph, Mean = 40.2 mph

85% Speed = 48.89 mph, 95% Speed = 55.38 mph, Median = 38.98 mph

12 mph Pace = 35 - 47, Number in Pace = 155 (60.08%)

Variance = 76.83, Standard Deviation = 8.77 mph

85% 48.89

VS Traffic Speed & Class 60mph

Site Name GISBURN RD

Direction SW

Date SW Tue 21 Apr 26

Time	Vbin 0 5	Vbin 5 10	Vbin 10 15	Vbin 15 20	Vbin 20 25	Vbin 25 30	Vbin 30 35	Vbin 35 40	Vbin 40 45	Vbin 45 50	Vbin 50 55	Vbin 55 60	Vbin 60 65	Vbin 65 70	Vbin 70 75	Vbin 75 80	Vbin 80 85	Vbin 85 90	Vbin 90 95	Vbin 95 100	Mean	Vpp 85	JPSL 60	JPSL% 60
0000	0	0	0	0	0	0	0	2	0	0	0	0	0	0	0	0	0	0	0	0	35.7	-	0	0
0100	0	0	0	0	0	0	0	0	0	0	0	0	0	0	0	0	0	0	0	0	-	-	0	0
0200	0	0	0	0	0	0	0	0	0	0	0	0	0	0	0	0	0	0	0	0	-	-	0	0
0300	0	0	0	0	0	0	0	0	0	0	0	0	0	0	0	0	0	0	0	0	-	-	0	0
0400	0	0	0	0	0	0	0	1	1	0	0	0	0	0	0	0	0	0	0	0	39.2	-	0	0
0500	0	0	0	0	0	0	0	0	1	1	2	0	0	0	0	0	0	0	0	0	48.7	-	0	0
0600	0	0	0	0	0	0	0	2	0	0	0	1	0	0	0	0	0	0	0	0	46.1	-	1	33.33
0700	0	0	0	0	0	2	2	4	1	0	3	0	0	0	0	0	0	0	0	0	39	50.6	0	0
0800	0	0	1	0	0	2	0	9	2	2	3	0	0	0	0	0	0	0	0	0	40.9	55.4	0	0
0900	0	0	0	0	0	2	1	13	3	3	0	0	0	0	0	0	0	0	0	0	37.8	44.5	0	0
1000	0	0	0	0	2	1	7	6	3	1	1	2	0	0	0	0	0	0	0	0	37.8	48.9	0	0
1100	0	0	0	0	1	4	6	5	4	3	0	1	0	0	0	0	0	0	0	0	36.5	45.5	0	0
1200	0	0	0	0	0	1	4	1	3	1	0	0	0	0	0	0	0	0	0	0	36.6	-	0	0
1300	0	0	0	0	0	0	3	6	5	4	0	0	0	0	0	0	0	0	0	0	40.4	47.8	0	0
1400	0	0	0	1	2	0	2	8	4	2	0	0	0	0	0	0	0	0	0	0	36.4	41.5	0	0
1500	0	0	0	0	1	0	2	8	5	4	2	1	0	0	0	0	0	0	0	0	41.5	50.1	0	0
1600	0	0	0	0	0	2	2	7	6	1	0	0	0	0	0	0	0	0	0	0	38.6	44.3	0	0
1700	0	0	0	0	0	0	1	4	4	4	5	1	0	1	0	0	1	0	0	0	48.3	56	2	9.524
1800	0	0	0	0	0	0	0	4	3	1	1	0	0	2	0	0	0	0	0	0	47.3	68.5	2	18.18
1900	0	0	0	0	0	1	1	4	4	1	0	0	0	0	0	0	0	0	0	0	39	45	0	0
2000	0	0	0	0	0	0	1	1	1	2	0	1	0	0	0	0	0	0	0	0	43.7	-	0	0
2100	0	0	0	0	0	0	0	0	1	0	1	0	0	0	0	0	0	0	0	0	48.7	-	0	0
2200	0	0	0	0	0	1	0	3	0	0	0	0	0	0	0	0	0	0	0	0	34.7	-	0	0
2300	0	0	0	0	0	0	0	0	2	0	0	0	0	0	0	0	0	0	0	0	43.3	-	0	0
07-19	0	0	1	1	6	14	30	75	43	26	14	8	0	3	0	0	1	0	0	0	40	48.8	4	1.802
06-22	0	0	1	1	6	15	32	82	49	29	15	9	1	3	0	0	1	0	0	0	40.2	48.8	5	2.049
06-00	0	0	1	1	6	16	32	85	51	29	15	9	1	3	0	0	1	0	0	0	40.1	48.7	5	2
00-00	0	0	1	1	6	16	32	88	53	30	17	9	1	3	0	0	1	0	0	0	40.2	48.9	5	1.938

Vehicles = 258

Posted speed limit = 60 mph, Exceeding = 5 (1.938%), Mean Exceeding = 69.01 mph

Maximum = 81.2 mph, Minimum = 13.5 mph, Mean = 40.2 mph

85% Speed = 48.89 mph, 95% Speed = 55.38 mph, Median = 38.98 mph

12 mph Pace = 35 - 47, Number in Pace = 155 (60.08%)

Variance = 76.83, Standard Deviation = 8.77 mph

85% 48.89

VS Traffic Speed & Class 60mph

Site Name GISBURN RD

Direction SW

Date SW Wed 22 Apr 26

Time	Total	Cls 1	Cls 2	Cls 3	Cls 4	Cls 5	Cls 6	Cls 7	Cls 8	Cls 9	Cls 10	Cls 11	Cls 12	Cls 14	Cls 15
0000	0	0	0	0	0	0	0	0	0	0	0	0	0	0	0
0100	0	0	0	0	0	0	0	0	0	0	0	0	0	0	0
0200	1	1	0	0	0	0	0	0	0	0	0	0	0	0	0
0300	0	0	0	0	0	0	0	0	0	0	0	0	0	0	0
0400	1	1	0	0	0	0	0	0	0	0	0	0	0	0	0
0500	3	2	0	1	0	0	0	0	0	0	0	0	0	0	0
0600	5	5	0	0	0	0	0	0	0	0	0	0	0	0	0
0700	8	8	0	0	0	0	0	0	0	0	0	0	0	0	0
0800	21	18	0	3	0	0	0	0	0	0	0	0	0	0	0
0900	15	9	1	2	0	1	0	1	0	0	0	0	0	1	0
1000	13	9	0	3	0	0	0	0	0	0	0	0	0	0	1
1100	31	15	0	3	0	0	0	0	0	0	0	0	0	12	1
1200	16	13	1	2	0	0	0	0	0	0	0	0	0	0	0
1300	26	22	1	1	0	0	0	0	0	0	0	0	0	2	0
1400	20	17	0	2	0	0	0	0	0	0	0	0	0	1	0
1500	33	24	1	5	0	0	0	0	0	0	0	0	0	0	3
1600	17	16	0	1	0	0	0	0	0	0	0	0	0	0	0
1700	21	15	0	5	0	0	0	0	0	0	0	0	0	1	0
1800	17	11	1	1	0	0	0	0	0	0	0	0	0	4	0
1900	11	8	1	0	0	0	0	0	0	1	0	0	0	1	0
2000	4	4	0	0	0	0	0	0	0	0	0	0	0	0	0
2100	5	5	0	0	0	0	0	0	0	0	0	0	0	0	0
2200	6	6	0	0	0	0	0	0	0	0	0	0	0	0	0
2300	2	2	0	0	0	0	0	0	0	0	0	0	0	0	0
07-19	238	177	5	28	0	1	0	1	0	0	0	0	0	21	5
06-22	263	199	6	28	0	1	0	1	0	1	0	0	0	22	5
06-00	271	207	6	28	0	1	0	1	0	1	0	0	0	22	5
00-00	276	211	6	29	0	1	0	1	0	1	0	0	0	22	5

Vehicles = 276

Posted speed limit = 60 mph, Exceeding = 4 (1.449%), Mean Exceeding = 66.52 mph

Maximum = 79.4 mph, Minimum = 11.1 mph, Mean = 40.5 mph

85% Speed = 48.77 mph, 95% Speed = 54.17 mph, Median = 40.26 mph

12 mph Pace = 35 - 47, Number in Pace = 156 (56.52%)

Variance = 78.71, Standard Deviation = 8.87 mph

85% 48.77

VS Traffic Speed & Class 60mph

Site Name GISBURN RD

Direction SW

Date SW Wed 22 Apr 26

Time	Vbin 0 5	Vbin 5 10	Vbin 10 15	Vbin 15 20	Vbin 20 25	Vbin 25 30	Vbin 30 35	Vbin 35 40	Vbin 40 45	Vbin 45 50	Vbin 50 55	Vbin 55 60	Vbin 60 65	Vbin 65 70	Vbin 70 75	Vbin 75 80	Vbin 80 85	Vbin 85 90	Vbin 90 95	Vbin 95 100	Mean	Vpp 85	JPSL 60	JPSL% 60
0000	0	0	0	0	0	0	0	0	0	0	0	0	0	0	0	0	0	0	0	0	-	-	0	0
0100	0	0	0	0	0	0	0	0	0	0	0	0	0	0	0	0	0	0	0	0	-	-	0	0
0200	0	0	0	0	0	1	0	0	0	0	0	0	0	0	0	0	0	0	0	0	25.5	-	0	0
0300	0	0	0	0	0	0	0	0	0	0	0	0	0	0	0	0	0	0	0	0	-	-	0	0
0400	0	0	0	0	0	0	0	0	0	1	0	0	0	0	0	0	0	0	0	0	46.6	-	0	0
0500	0	0	0	0	0	0	0	0	1	1	1	0	0	0	0	0	0	0	0	0	47.4	-	0	0
0600	0	0	1	0	0	0	2	1	0	1	0	0	0	0	0	0	0	0	0	0	32.8	-	0	0
0700	0	0	0	0	0	0	0	0	5	2	1	0	0	0	0	0	0	0	0	0	45.1	-	0	0
0800	0	0	0	0	2	1	0	7	2	5	3	1	0	0	0	0	0	0	0	0	42.1	52.8	0	0
0900	0	0	0	0	1	2	1	4	2	4	1	0	0	0	0	0	0	0	0	0	38.7	48.9	0	0
1000	0	0	1	0	0	0	2	3	4	2	1	0	0	0	0	0	0	0	0	0	39.4	48.1	0	0
1100	0	0	0	1	0	0	3	13	4	6	2	1	1	0	0	0	0	0	0	0	40.8	48.5	1	3.226
1200	0	0	0	0	0	1	4	4	3	3	1	0	0	0	0	0	0	0	0	0	39.5	47.2	0	0
1300	0	0	0	0	0	2	4	8	7	3	2	0	0	0	0	0	0	0	0	0	39.5	47.9	0	0
1400	0	0	0	0	0	2	5	3	3	2	4	1	0	0	0	0	0	0	0	0	40.9	52	0	0
1500	0	0	0	3	0	1	3	13	7	4	1	0	1	0	0	0	0	0	0	0	38.2	46.4	1	3.03
1600	0	0	0	0	0	1	1	2	3	6	2	1	1	0	0	0	0	0	0	0	45.2	54.6	1	5.882
1700	0	0	1	0	0	1	4	6	3	4	2	0	0	0	0	0	0	0	0	0	38.6	47.6	0	0
1800	0	0	0	0	0	0	0	4	5	5	3	0	0	0	0	0	0	0	0	0	44.9	51.1	0	0
1900	0	0	0	0	2	0	3	1	3	1	0	0	0	0	0	1	0	0	0	0	39.7	52.1	1	9.091
2000	0	0	0	0	0	0	1	0	1	1	0	1	0	0	0	0	0	0	0	0	45.3	-	0	0
2100	0	0	0	0	0	0	3	0	2	0	0	0	0	0	0	0	0	0	0	0	36.5	-	0	0
2200	0	0	0	0	0	0	1	1	2	0	2	0	0	0	0	0	0	0	0	0	42.8	-	0	0
2300	0	0	0	0	0	1	1	0	0	0	0	0	0	0	0	0	0	0	0	0	31.4	-	0	0
07-19	0	0	2	4	3	11	27	67	48	46	23	4	3	0	0	0	0	0	0	0	40.7	48.8	3	1.261
06-22	0	0	3	4	5	11	36	69	54	49	23	5	3	0	0	1	0	0	0	0	40.5	48.8	4	1.521
06-00	0	0	3	4	5	12	38	70	56	49	25	5	3	0	0	1	0	0	0	0	40.5	48.8	4	1.476
00-00	0	0	3	4	5	13	38	70	57	51	26	5	3	0	0	1	0	0	0	0	40.5	48.8	4	1.449

Vehicles = 276

Posted speed limit = 60 mph, Exceeding = 4 (1.449%), Mean Exceeding = 66.52 mph

Maximum = 79.4 mph, Minimum = 11.1 mph, Mean = 40.5 mph

85% Speed = 48.77 mph, 95% Speed = 54.17 mph, Median = 40.26 mph

12 mph Pace = 35 - 47, Number in Pace = 156 (56.52%)

Variance = 78.71, Standard Deviation = 8.87 mph

85% 48.77

VS Traffic Speed & Class 60mph

Site Name GISBURN RD

Direction SW

Date SW Thu 23 Apr 26

Time	Total	Cls 1	Cls 2	Cls 3	Cls 4	Cls 5	Cls 6	Cls 7	Cls 8	Cls 9	Cls 10	Cls 11	Cls 12	Cls 14	Cls 15
0000	1	1	0	0	0	0	0	0	0	0	0	0	0	0	0
0100	0	0	0	0	0	0	0	0	0	0	0	0	0	0	0
0200	0	0	0	0	0	0	0	0	0	0	0	0	0	0	0
0300	0	0	0	0	0	0	0	0	0	0	0	0	0	0	0
0400	1	1	0	0	0	0	0	0	0	0	0	0	0	0	0
0500	2	2	0	0	0	0	0	0	0	0	0	0	0	0	0
0600	4	2	0	2	0	0	0	0	0	0	0	0	0	0	0
0700	9	8	0	1	0	0	0	0	0	0	0	0	0	0	0
0800	30	18	1	4	0	0	0	0	0	0	0	0	0	7	0
0900	12	11	1	0	0	0	0	0	0	0	0	0	0	0	0
1000	12	8	0	2	0	1	0	0	0	0	0	0	0	1	0
1100	21	17	2	1	0	0	0	0	0	0	0	0	0	0	1
1200	19	14	0	3	0	0	0	0	0	0	0	0	0	1	1
1300	30	21	1	4	0	1	0	0	0	0	0	0	0	2	1
1400	25	20	1	4	0	0	0	0	0	0	0	0	0	0	0
1500	23	19	0	2	0	0	0	0	0	0	0	0	0	2	0
1600	12	9	0	2	0	0	0	0	0	0	0	0	0	1	0
1700	26	18	0	1	0	0	0	0	0	1	0	0	0	4	2
1800	22	19	1	2	0	0	0	0	0	0	0	0	0	0	0
1900	11	7	0	2	0	0	0	0	0	0	0	0	0	1	1
2000	8	7	1	0	0	0	0	0	0	0	0	0	0	0	0
2100	6	6	0	0	0	0	0	0	0	0	0	0	0	0	0
2200	3	3	0	0	0	0	0	0	0	0	0	0	0	0	0
2300	5	5	0	0	0	0	0	0	0	0	0	0	0	0	0
07-19	241	182	7	26	0	2	0	0	0	1	0	0	0	18	5
06-22	270	204	8	30	0	2	0	0	0	1	0	0	0	19	6
06-00	278	212	8	30	0	2	0	0	0	1	0	0	0	19	6
00-00	282	216	8	30	0	2	0	0	0	1	0	0	0	19	6

Vehicles = 282

Posted speed limit = 60 mph, Exceeding = 7 (2.482%), Mean Exceeding = 64.65 mph

Maximum = 78.6 mph, Minimum = 8.7 mph, Mean = 40.6 mph

85% Speed = 48.94 mph, 95% Speed = 57.66 mph, Median = 40.88 mph

12 mph Pace = 36 - 48, Number in Pace = 162 (57.45%)

Variance = 94.43, Standard Deviation = 9.72 mph

85% 48.94

VS Traffic Speed & Class 60mph

Site Name GISBURN RD

Direction SW

Date SW Thu 23 Apr 26

Time	Vbin 0 5	Vbin 5 10	Vbin 10 15	Vbin 15 20	Vbin 20 25	Vbin 25 30	Vbin 30 35	Vbin 35 40	Vbin 40 45	Vbin 45 50	Vbin 50 55	Vbin 55 60	Vbin 60 65	Vbin 65 70	Vbin 70 75	Vbin 75 80	Vbin 80 85	Vbin 85 90	Vbin 90 95	Vbin 95 100	Mean	Vpp 85	JPSL 60	JPSL% 60
0000	0	0	0	0	0	0	1	0	0	0	0	0	0	0	0	0	0	0	0	0	34.8	-	0	0
0100	0	0	0	0	0	0	0	0	0	0	0	0	0	0	0	0	0	0	0	0	-	-	0	0
0200	0	0	0	0	0	0	0	0	0	0	0	0	0	0	0	0	0	0	0	0	-	-	0	0
0300	0	0	0	0	0	0	0	0	0	0	0	0	0	0	0	0	0	0	0	0	-	-	0	0
0400	0	0	0	0	0	0	0	0	1	0	0	0	0	0	0	0	0	0	0	0	40.9	-	0	0
0500	0	0	0	0	0	0	0	0	0	1	0	1	0	0	0	0	0	0	0	0	53.7	-	0	0
0600	0	0	0	0	0	0	1	0	1	0	1	1	0	0	0	0	0	0	0	0	47.6	-	0	0
0700	0	0	0	0	0	0	0	2	3	3	1	0	0	0	0	0	0	0	0	0	44	-	0	0
0800	0	0	1	0	1	3	0	7	10	5	1	1	1	0	0	0	0	0	0	0	40.6	48.3	1	3.333
0900	0	0	0	0	0	1	0	3	5	1	2	0	0	0	0	0	0	0	0	0	41.9	50.4	0	0
1000	0	0	0	0	0	1	2	4	3	2	0	0	0	0	0	0	0	0	0	0	38.3	45.6	0	0
1100	0	0	0	0	1	5	1	10	3	1	0	0	0	0	0	0	0	0	0	0	35.5	42.2	0	0
1200	0	0	0	0	1	0	3	6	3	2	4	0	0	0	0	0	0	0	0	0	41	51.8	0	0
1300	0	0	0	2	1	0	1	10	8	5	1	1	1	0	0	0	0	0	0	0	40.4	47.2	1	3.333
1400	0	0	0	1	0	1	8	9	2	3	1	0	0	0	0	0	0	0	0	0	36.7	47	0	0
1500	0	0	0	0	1	1	2	2	6	7	3	1	0	0	0	0	0	0	0	0	43.2	50.8	0	0
1600	0	0	1	0	0	0	1	2	3	1	2	2	0	0	0	0	0	0	0	0	43.3	58.1	0	0
1700	0	0	0	2	1	0	1	3	9	6	2	1	0	0	0	1	0	0	0	0	43	51.2	1	3.846
1800	0	2	0	0	0	3	1	1	10	0	2	0	2	1	0	0	0	0	0	0	40.8	57.3	3	13.64
1900	0	0	0	1	0	1	2	1	1	4	0	1	0	0	0	0	0	0	0	0	40.4	50.2	0	0
2000	0	0	0	0	0	0	2	3	2	0	0	0	1	0	0	0	0	0	0	0	40.7	-	1	12.5
2100	0	0	0	0	0	0	1	2	2	0	1	0	0	0	0	0	0	0	0	0	40.4	-	0	0
2200	0	0	0	0	0	0	2	0	1	0	0	0	0	0	0	0	0	0	0	0	35.1	-	0	0
2300	0	0	0	0	1	0	0	0	1	2	1	0	0	0	0	0	0	0	0	0	41.6	-	0	0
07-19	0	2	2	5	6	15	20	59	65	36	19	6	4	1	0	1	0	0	0	0	40.5	48.9	6	2.49
06-22	0	2	2	6	6	16	26	65	71	40	21	8	5	1	0	1	0	0	0	0	40.6	48.9	7	2.593
06-00	0	2	2	6	7	16	28	65	73	42	22	8	5	1	0	1	0	0	0	0	40.6	48.9	7	2.518
00-00	0	2	2	6	7	16	29	65	74	43	22	9	5	1	0	1	0	0	0	0	40.6	48.9	7	2.482

Vehicles = 282

Posted speed limit = 60 mph, Exceeding = 7 (2.482%), Mean Exceeding = 64.65 mph

Maximum = 78.6 mph, Minimum = 8.7 mph, Mean = 40.6 mph

85% Speed = 48.94 mph, 95% Speed = 57.66 mph, Median = 40.88 mph

12 mph Pace = 36 - 48, Number in Pace = 162 (57.45%)

Variance = 94.43, Standard Deviation = 9.72 mph

85% 48.94

VS Traffic Speed & Class 60mph

Site Name GISBURN RD

Direction SW

Date SW Fri 24 Apr 26

Time	Total	Cls 1	Cls 2	Cls 3	Cls 4	Cls 5	Cls 6	Cls 7	Cls 8	Cls 9	Cls 10	Cls 11	Cls 12	Cls 14	Cls 15
0000	0	0	0	0	0	0	0	0	0	0	0	0	0	0	0
0100	0	0	0	0	0	0	0	0	0	0	0	0	0	0	0
0200	0	0	0	0	0	0	0	0	0	0	0	0	0	0	0
0300	0	0	0	0	0	0	0	0	0	0	0	0	0	0	0
0400	1	1	0	0	0	0	0	0	0	0	0	0	0	0	0
0500	1	1	0	0	0	0	0	0	0	0	0	0	0	0	0
0600	2	1	0	1	0	0	0	0	0	0	0	0	0	0	0
0700	9	5	0	2	0	0	1	0	0	0	0	0	0	1	0
0800	29	24	0	3	0	0	0	2	0	0	0	0	0	0	0
0900	17	11	1	5	0	0	0	0	0	0	0	0	0	0	0
1000	21	14	1	2	0	0	0	1	0	0	0	0	0	3	0
1100	19	14	1	1	1	0	0	0	0	0	0	0	0	2	0
1200	12	8	0	0	0	0	0	0	0	0	0	0	0	2	2
1300	27	12	1	3	0	1	0	0	0	0	0	0	0	5	5
1400	24	20	1	1	0	0	0	0	0	0	0	0	0	1	1
1500	30	20	1	6	0	0	0	0	0	0	0	0	0	0	3
1600	32	26	1	3	0	1	0	0	0	0	0	0	0	1	0
1700	21	15	1	3	0	0	0	0	0	0	0	0	0	1	1
1800	28	25	0	1	0	0	0	1	0	0	0	0	0	1	0
1900	17	17	0	0	0	0	0	0	0	0	0	0	0	0	0
2000	14	12	0	2	0	0	0	0	0	0	0	0	0	0	0
2100	5	3	1	1	0	0	0	0	0	0	0	0	0	0	0
2200	5	5	0	0	0	0	0	0	0	0	0	0	0	0	0
2300	2	2	0	0	0	0	0	0	0	0	0	0	0	0	0
07-19	269	194	8	30	1	2	1	4	0	0	0	0	0	17	12
06-22	307	227	9	34	1	2	1	4	0	0	0	0	0	17	12
06-00	314	234	9	34	1	2	1	4	0	0	0	0	0	17	12
00-00	316	236	9	34	1	2	1	4	0	0	0	0	0	17	12

Vehicles = 316

Posted speed limit = 60 mph, Exceeding = 6 (1.899%), Mean Exceeding = 64.63 mph

Maximum = 74.6 mph, Minimum = 9.4 mph, Mean = 40.0 mph

85% Speed = 49.59 mph, 95% Speed = 56.29 mph, Median = 40.66 mph

12 mph Pace = 34 - 46, Number in Pace = 162 (51.27%)

Variance = 97.20, Standard Deviation = 9.86 mph

85% 49.59

VS Traffic Speed & Class 60mph

Site Name GISBURN RD

Direction SW

Date SW Fri 24 Apr 26

Time	Vbin 0 5	Vbin 5 10	Vbin 10 15	Vbin 15 20	Vbin 20 25	Vbin 25 30	Vbin 30 35	Vbin 35 40	Vbin 40 45	Vbin 45 50	Vbin 50 55	Vbin 55 60	Vbin 60 65	Vbin 65 70	Vbin 70 75	Vbin 75 80	Vbin 80 85	Vbin 85 90	Vbin 90 95	Vbin 95 100	Mean	Vpp 85	JPSL 60	JPSL% 60
0000	0	0	0	0	0	0	0	0	0	0	0	0	0	0	0	0	0	0	0	0	-	-	0	0
0100	0	0	0	0	0	0	0	0	0	0	0	0	0	0	0	0	0	0	0	0	-	-	0	0
0200	0	0	0	0	0	0	0	0	0	0	0	0	0	0	0	0	0	0	0	0	-	-	0	0
0300	0	0	0	0	0	0	0	0	0	0	0	0	0	0	0	0	0	0	0	0	-	-	0	0
0400	0	0	0	0	0	0	0	0	0	1	0	0	0	0	0	0	0	0	0	0	45.4	-	0	0
0500	0	0	0	0	0	0	0	0	0	0	1	0	0	0	0	0	0	0	0	0	53.8	-	0	0
0600	0	0	0	0	0	1	0	0	1	0	0	0	0	0	0	0	0	0	0	0	35.5	-	0	0
0700	0	0	0	0	1	0	1	2	3	0	2	0	0	0	0	0	0	0	0	0	40.5	-	0	0
0800	0	0	0	0	1	1	1	4	11	5	2	4	0	0	0	0	0	0	0	0	44.1	54.6	0	0
0900	0	0	1	0	1	2	3	5	3	1	1	0	0	0	0	0	0	0	0	0	36	44.8	0	0
1000	0	0	0	0	0	0	5	7	4	2	2	1	0	0	0	0	0	0	0	0	40.5	50	0	0
1100	0	0	0	0	0	4	4	2	2	3	4	0	0	0	0	0	0	0	0	0	39.8	51.3	0	0
1200	0	0	0	2	0	0	0	3	4	2	0	1	0	0	0	0	0	0	0	0	38.2	46.7	0	0
1300	0	0	1	3	1	2	5	5	3	3	3	1	0	0	0	0	0	0	0	0	36.1	49.7	0	0
1400	0	0	0	0	0	4	7	2	2	4	2	2	1	0	0	0	0	0	0	0	40.4	54.5	1	4.167
1500	0	0	0	1	3	3	6	5	10	1	1	0	0	0	0	0	0	0	0	0	35.8	44.3	0	0
1600	0	1	1	1	1	1	4	7	6	6	1	1	1	1	0	0	0	0	0	0	39.7	47.8	2	6.25
1700	0	0	0	1	0	0	5	2	5	4	2	0	1	0	1	0	0	0	0	0	42.9	51.3	2	9.524
1800	0	0	0	0	1	3	0	6	7	9	1	1	0	0	0	0	0	0	0	0	41.6	49.3	0	0
1900	0	0	0	0	0	1	2	3	8	1	1	1	0	0	0	0	0	0	0	0	41.2	48.5	0	0
2000	0	0	0	0	0	1	1	3	3	4	2	0	0	0	0	0	0	0	0	0	42.1	49.8	0	0
2100	0	0	0	0	0	0	1	2	1	0	1	0	0	0	0	0	0	0	0	0	40.4	-	0	0
2200	0	0	0	0	0	0	1	1	1	1	1	0	0	0	0	0	0	0	0	0	42	-	0	0
2300	0	0	0	0	0	0	0	0	1	0	0	0	1	0	0	0	0	0	0	0	51.5	-	1	50
07-19	0	1	3	8	9	20	41	50	60	40	21	11	3	1	1	0	0	0	0	0	39.7	49.3	5	1.859
06-22	0	1	3	8	9	23	45	58	73	45	25	12	3	1	1	0	0	0	0	0	39.9	49.2	5	1.629
06-00	0	1	3	8	9	23	46	59	75	46	26	12	4	1	1	0	0	0	0	0	40	49.4	6	1.911
00-00	0	1	3	8	9	23	46	59	75	47	27	12	4	1	1	0	0	0	0	0	40	49.6	6	1.899

Vehicles = 316

Posted speed limit = 60 mph, Exceeding = 6 (1.899%), Mean Exceeding = 64.63 mph

Maximum = 74.6 mph, Minimum = 9.4 mph, Mean = 40.0 mph

85% Speed = 49.59 mph, 95% Speed = 56.29 mph, Median = 40.66 mph

12 mph Pace = 34 - 46, Number in Pace = 162 (51.27%)

Variance = 97.20, Standard Deviation = 9.86 mph

85% 49.59

Class, Category, Description		
Class 1	Light	Short - Car, Light Van
Class 2		Short Towing - Trailer, Caravan, Boat, etc.
Class 3	Medium	Two axle Long LGV or Short truck
Class 4		Three axle truck or Bus
Class 5		Four axle truck
Class 6	Heavy	Three axle articulated vehicle or Rigid vehicle and trailer
Class 7		Four axle articulated vehicle or Rigid vehicle and trailer
Class 8		Five axle articulated vehicle or Rigid vehicle and trailer
Class 9		Six (or more) axle articulated vehicle or Rigid vehicle and trailer
Class 10		B-Double (2 Articulation points) or Heavy truck and trailer
Class 11		Double road train or Heavy truck and two trailers
Class 12		Triple road train or Heavy truck and three (or more) trailers
Class 14	Light	Motorcycle
Class 15		Cycle