

These drawings are intended for Local Authority Planning & Building Regulations Approval ONLY.


any site works commencing.

by Building Control and works on site are NOT to progress any further


**Refer to Structural Engineers drawings / details for all steelwork and**

**All works comply with Current Building Regulations and Codes of**

**Practice.**  
If extra information is mailed OR you are unsure, PLEASE ASK!

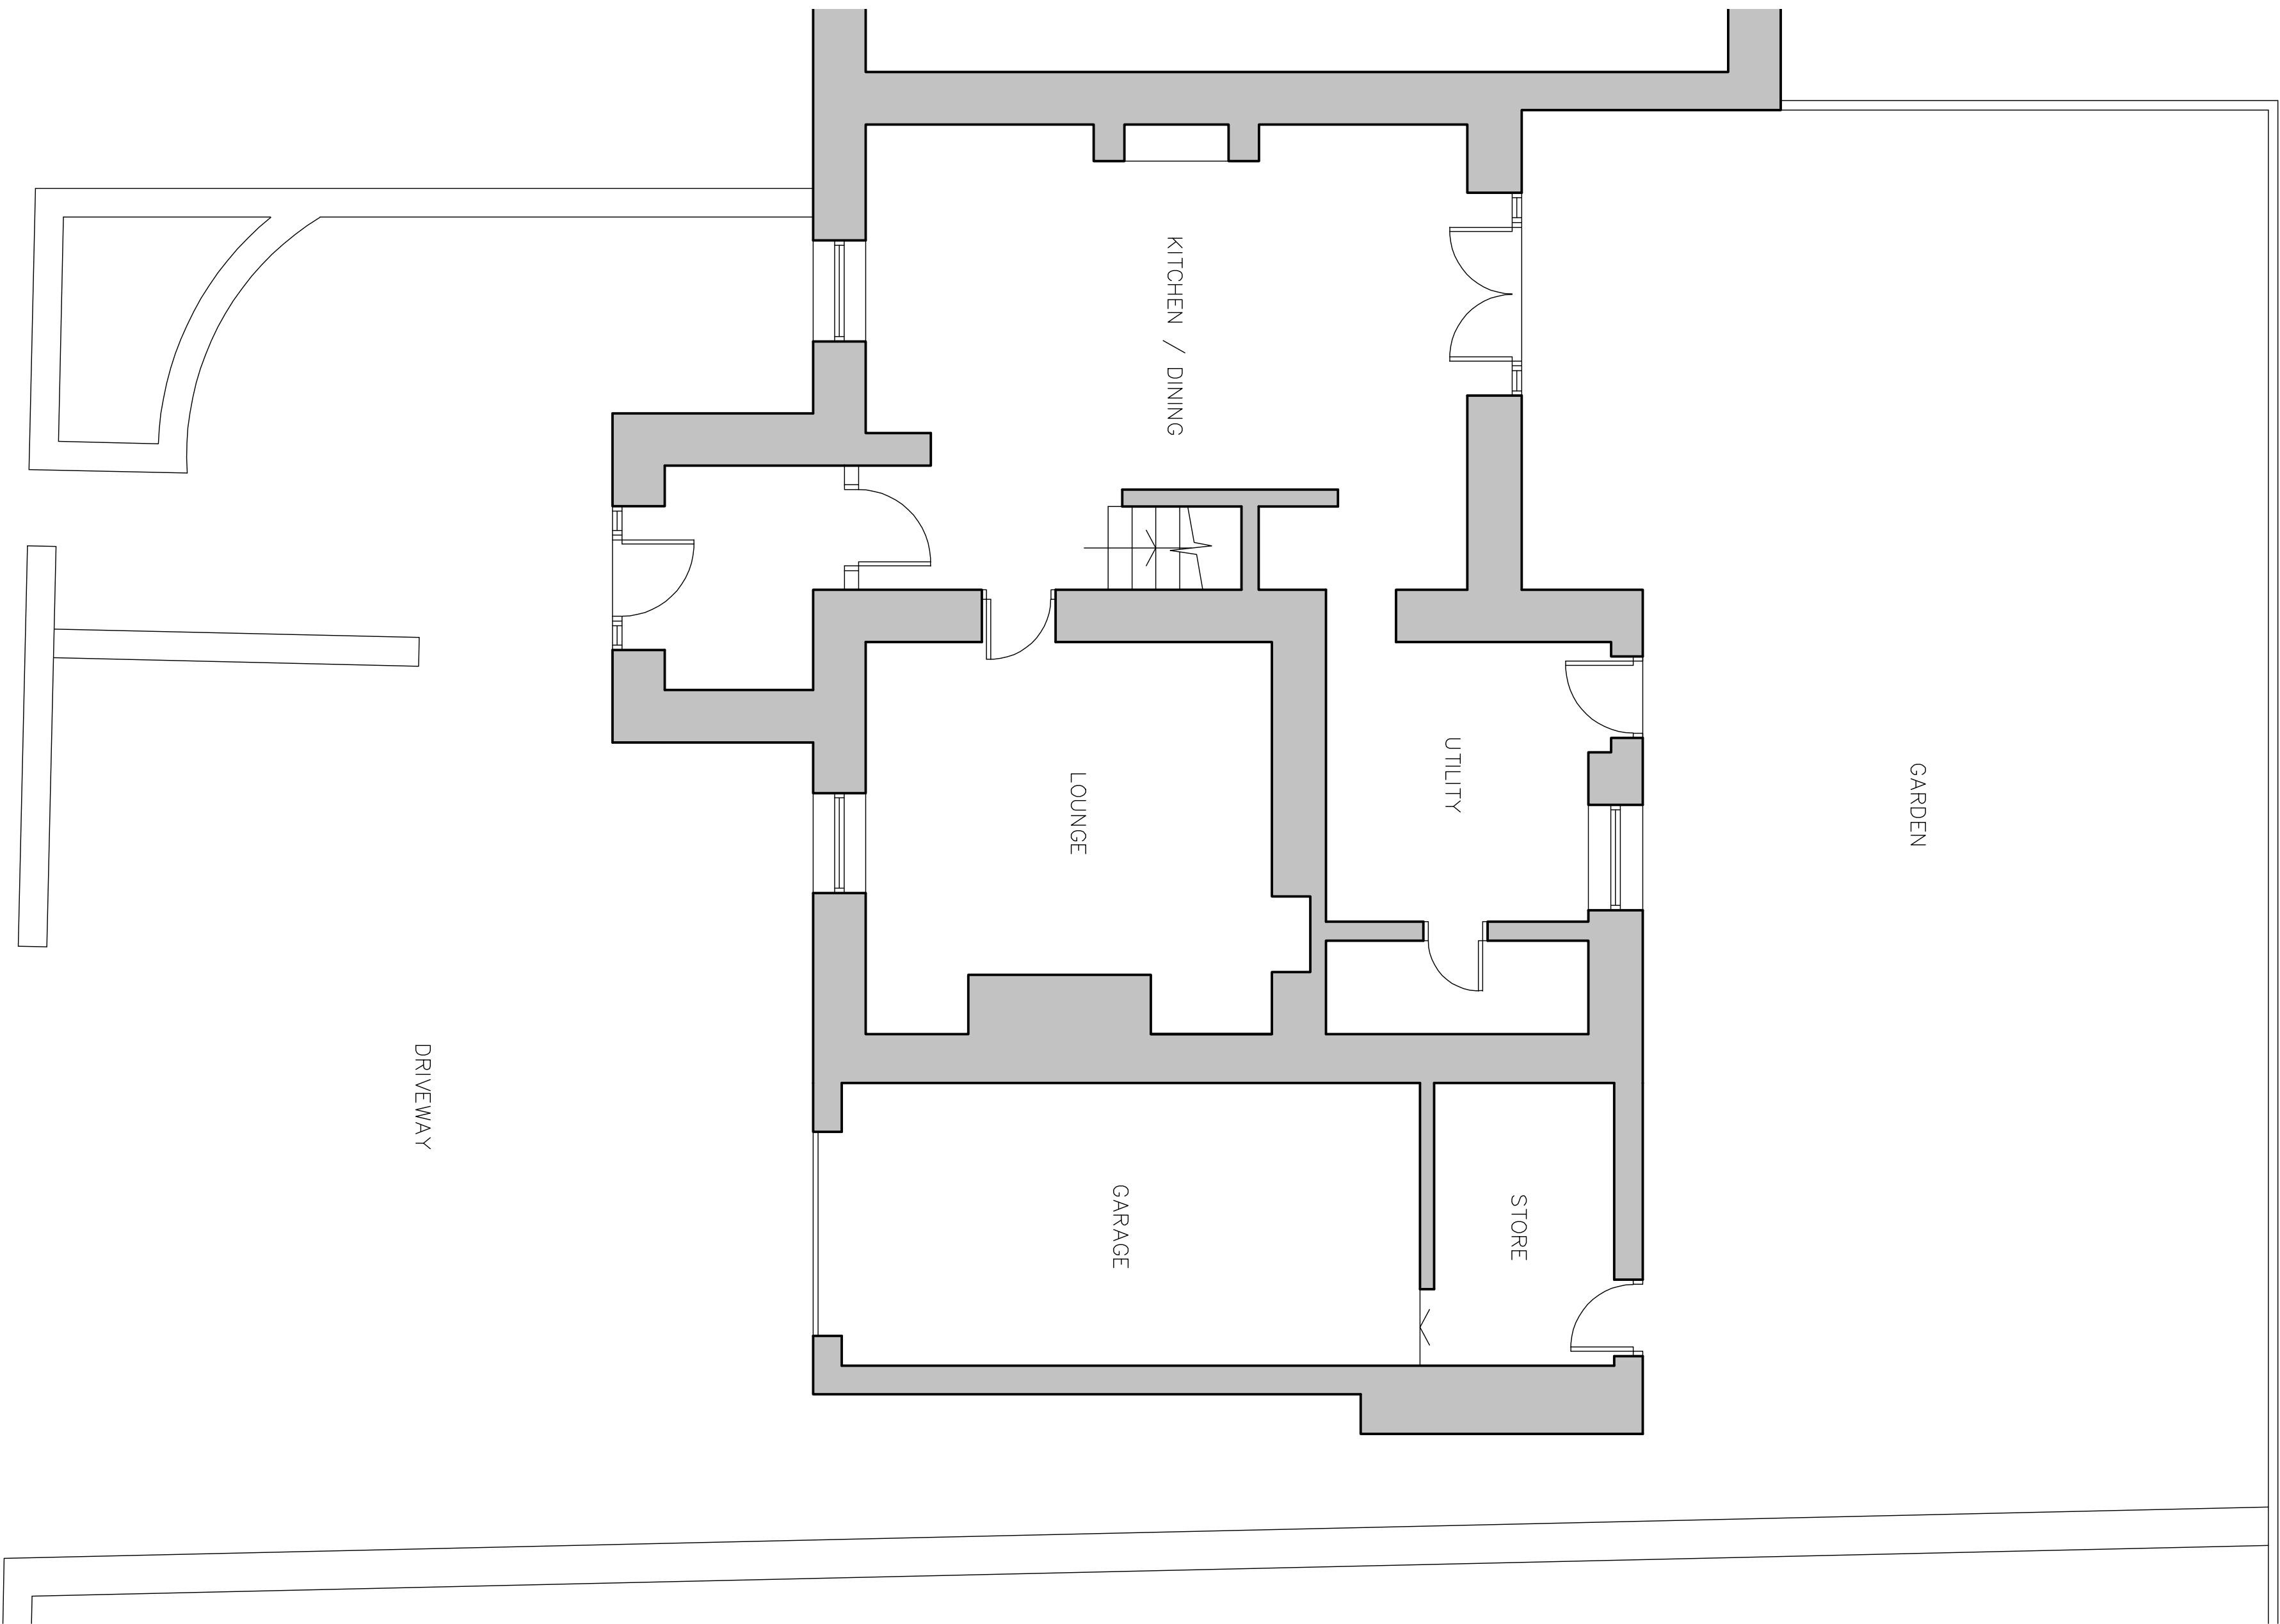

EXISTING SITE PLAN  
1:50

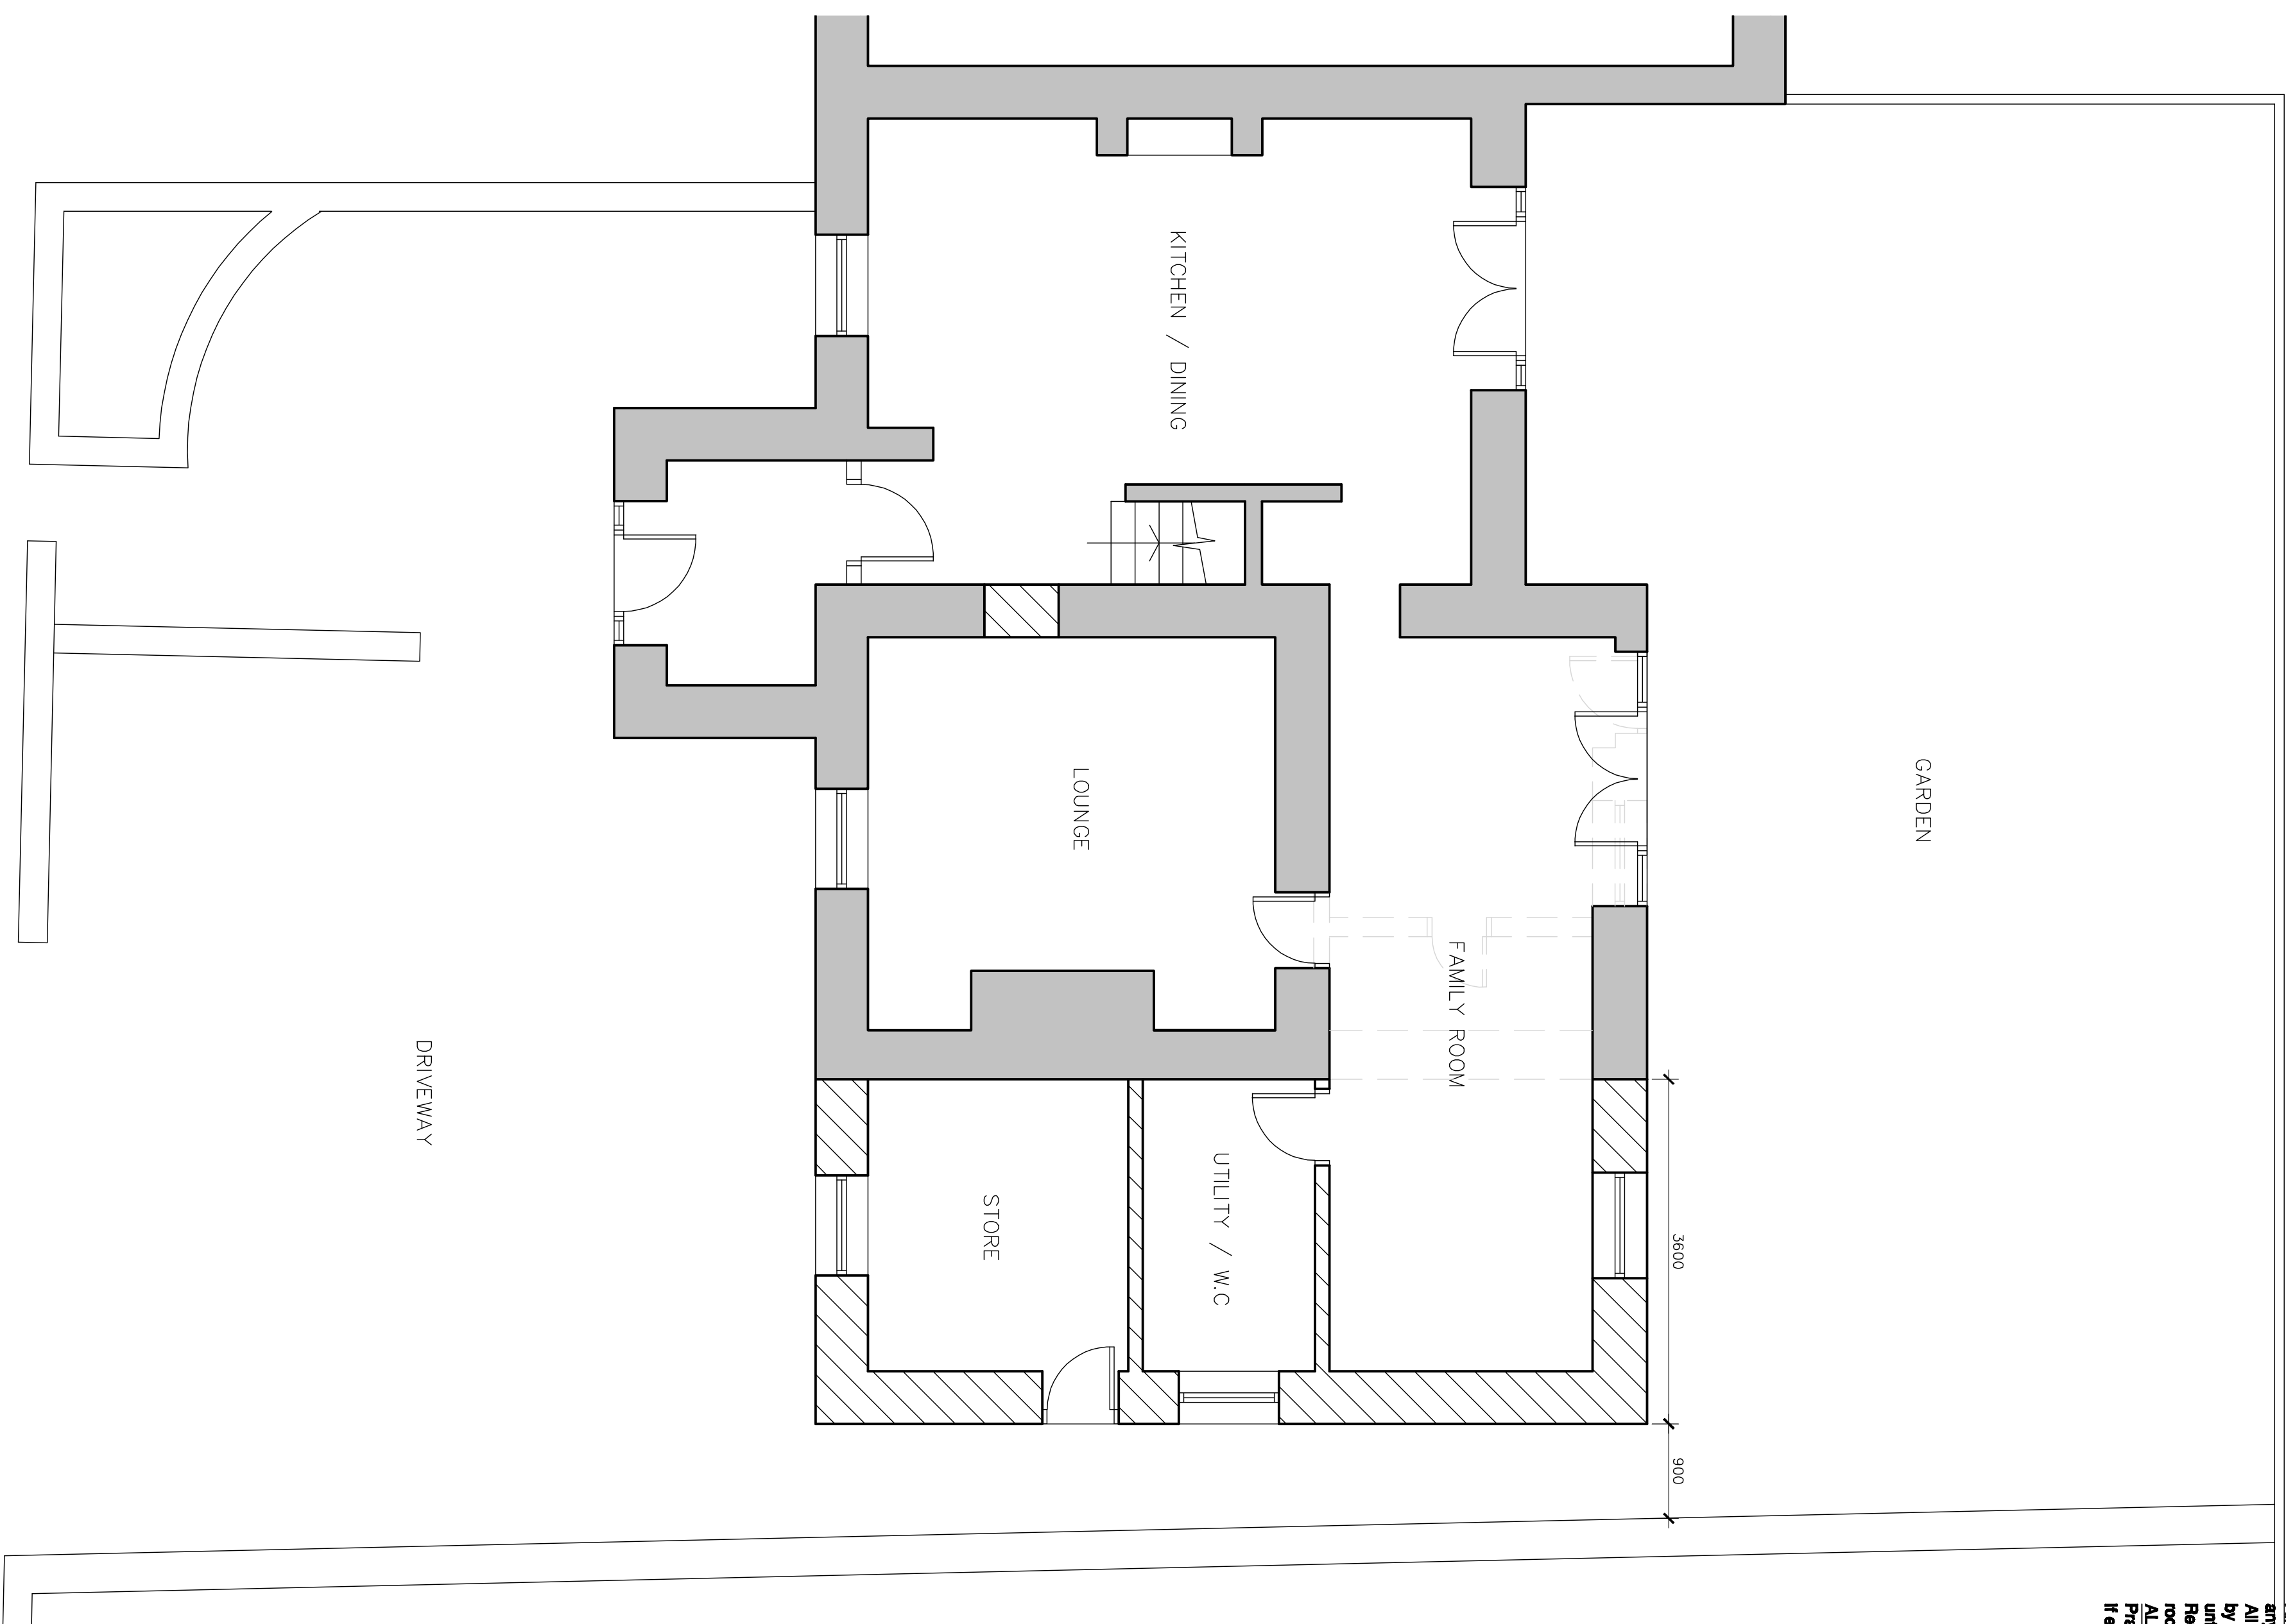

PROPOSED SITE PLAN  
1:50

[illegible]