



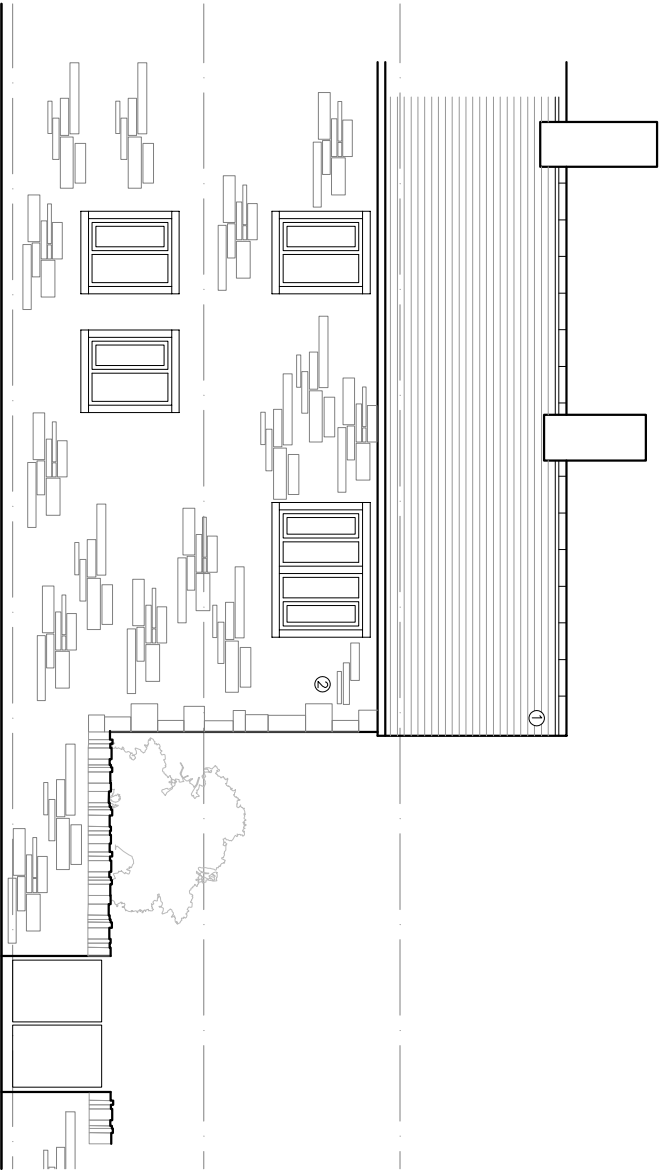


- MATERIALS KEY
1. NATURAL BLUE/GREY SLATE
 2. NATURAL LOCAL STONWORK TO MATCH EXISTING

EXISTING FRONT ELEVATION 1

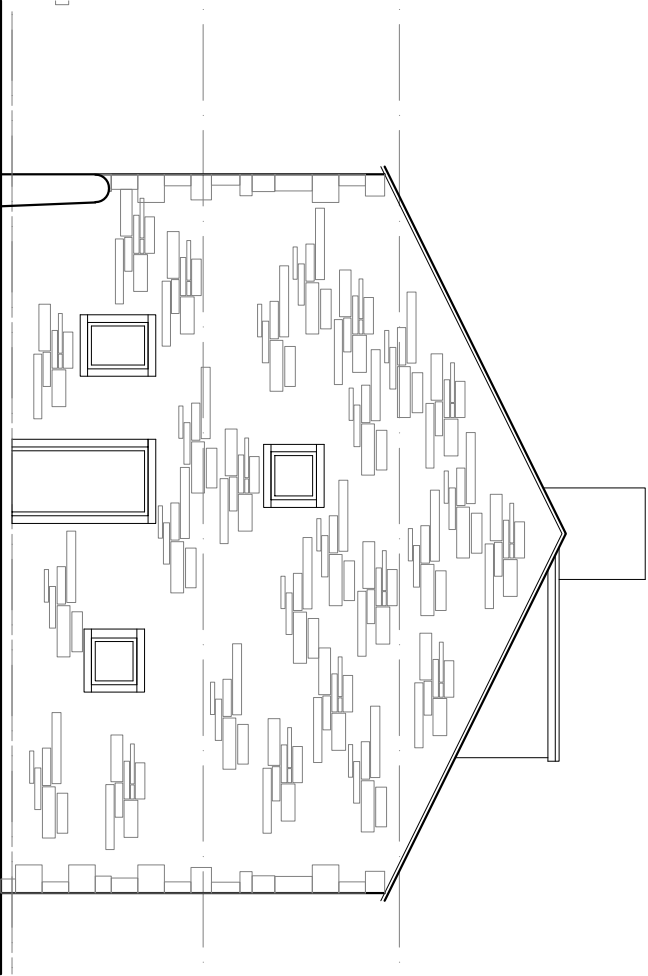

EXISTING SIDE ELEVATION 2

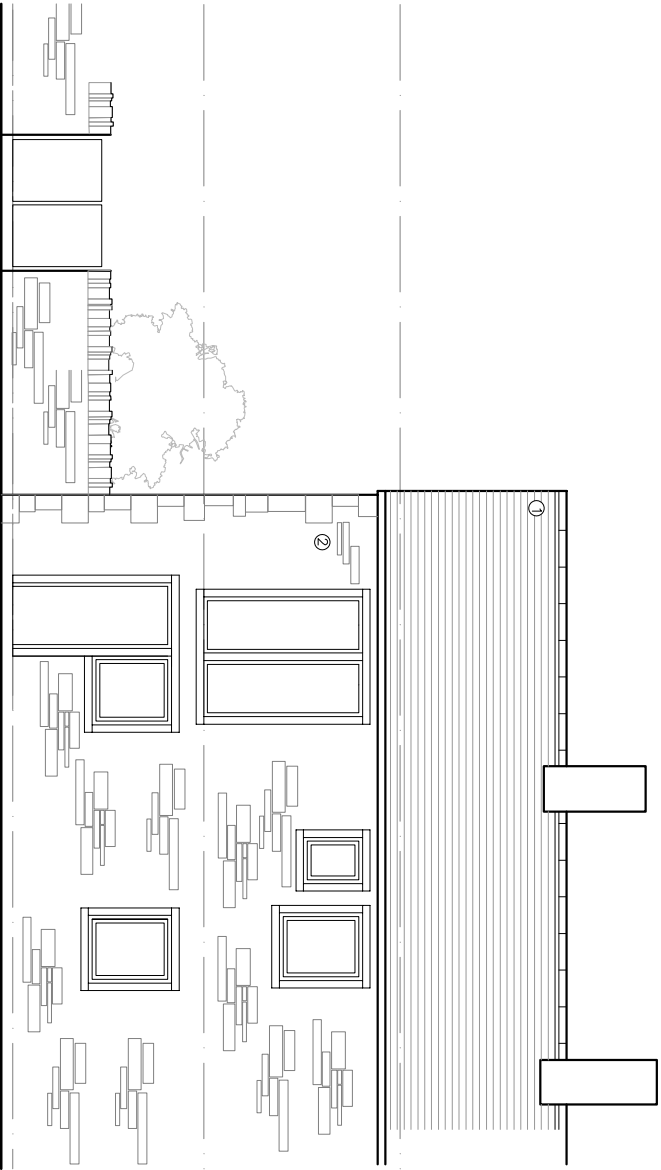

EXISTING REAR ELEVATION 3

Project	Scale	Sheet Size	Job Number
THE_COTTAGE WORSTON	1:100	A3	
Drawing Title	Drawing Status	Drawing Status	Drawing Number
EXISTING_ELEVATIONS	PLANNING		04