




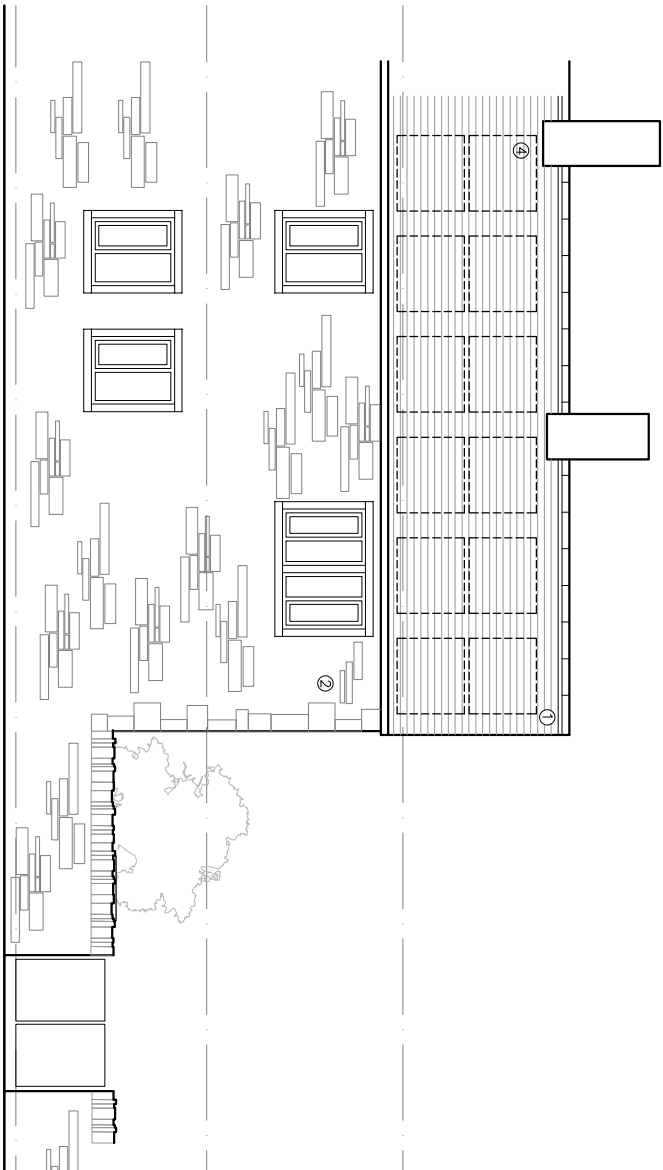

PROPOSED FRONT ELEVATION 1

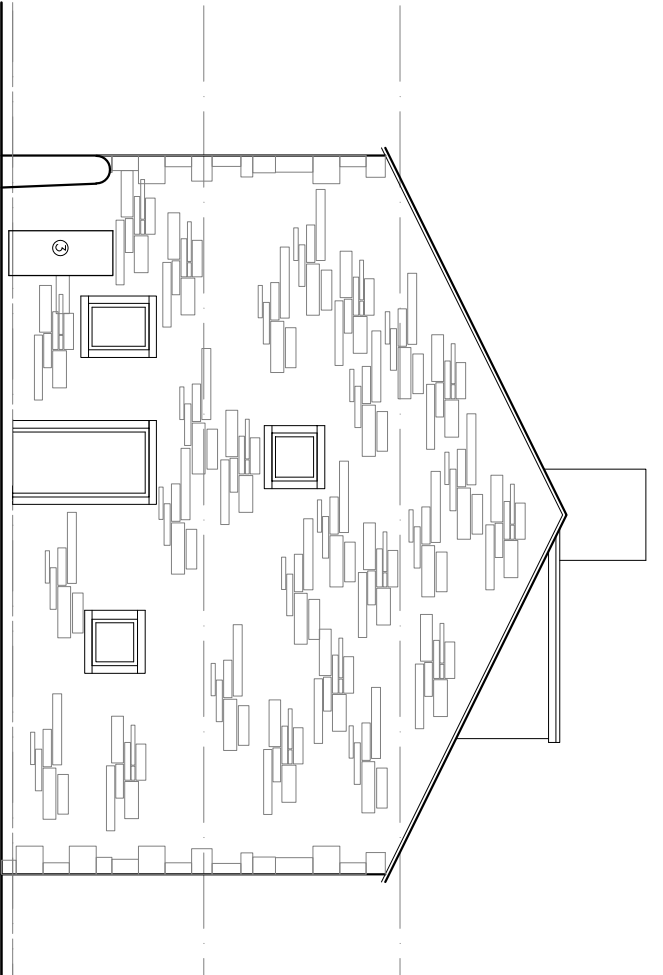

PROPOSED SIDE ELEVATION 2

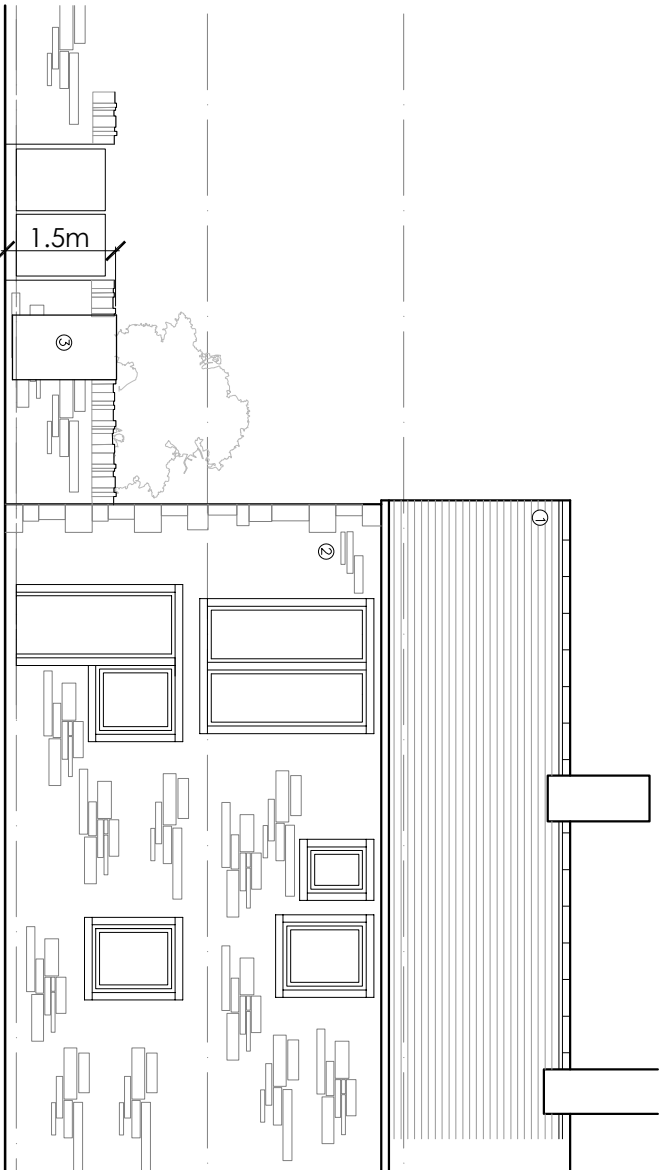

PROPOSED REAR ELEVATION 3

- MATERIALS KEY
- 1. NATURAL BLUE/GREY SLATE
 - 2. NATURAL LOCAL STONWORK TO MATCH EXISTING
 - 3. HEAT PUMP
 - 4. PV PANELS

Project	Scale	Sheet Size	Job Number
THE_COTTAGE WORSTON	1:100	A3	
Drawing Title	Drawing Status	Drawing Number	
PROPOSED_ELEVATIONS	PLANNING	07	