
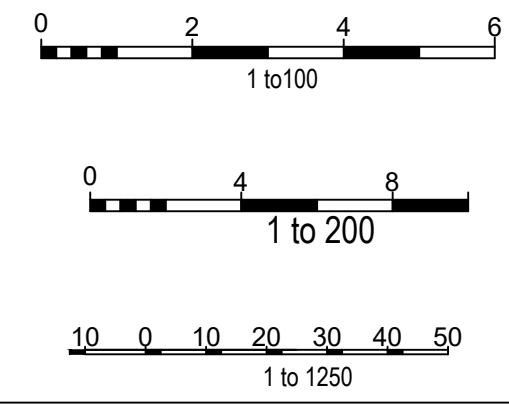
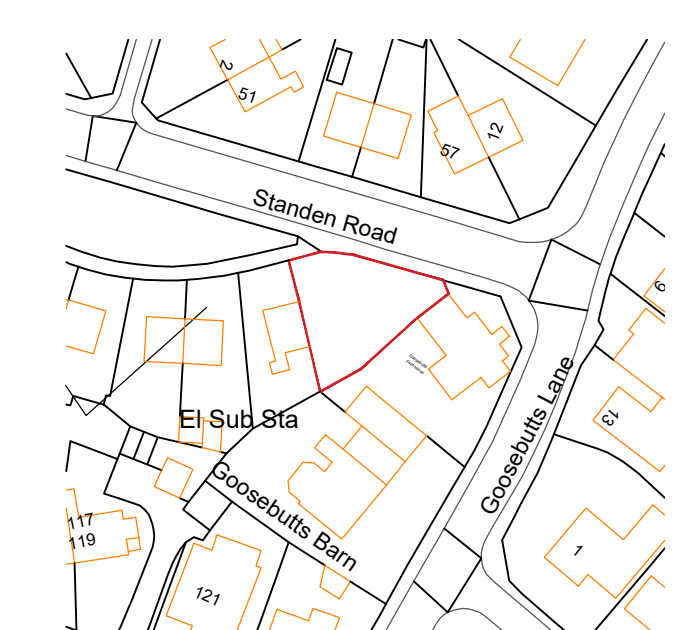
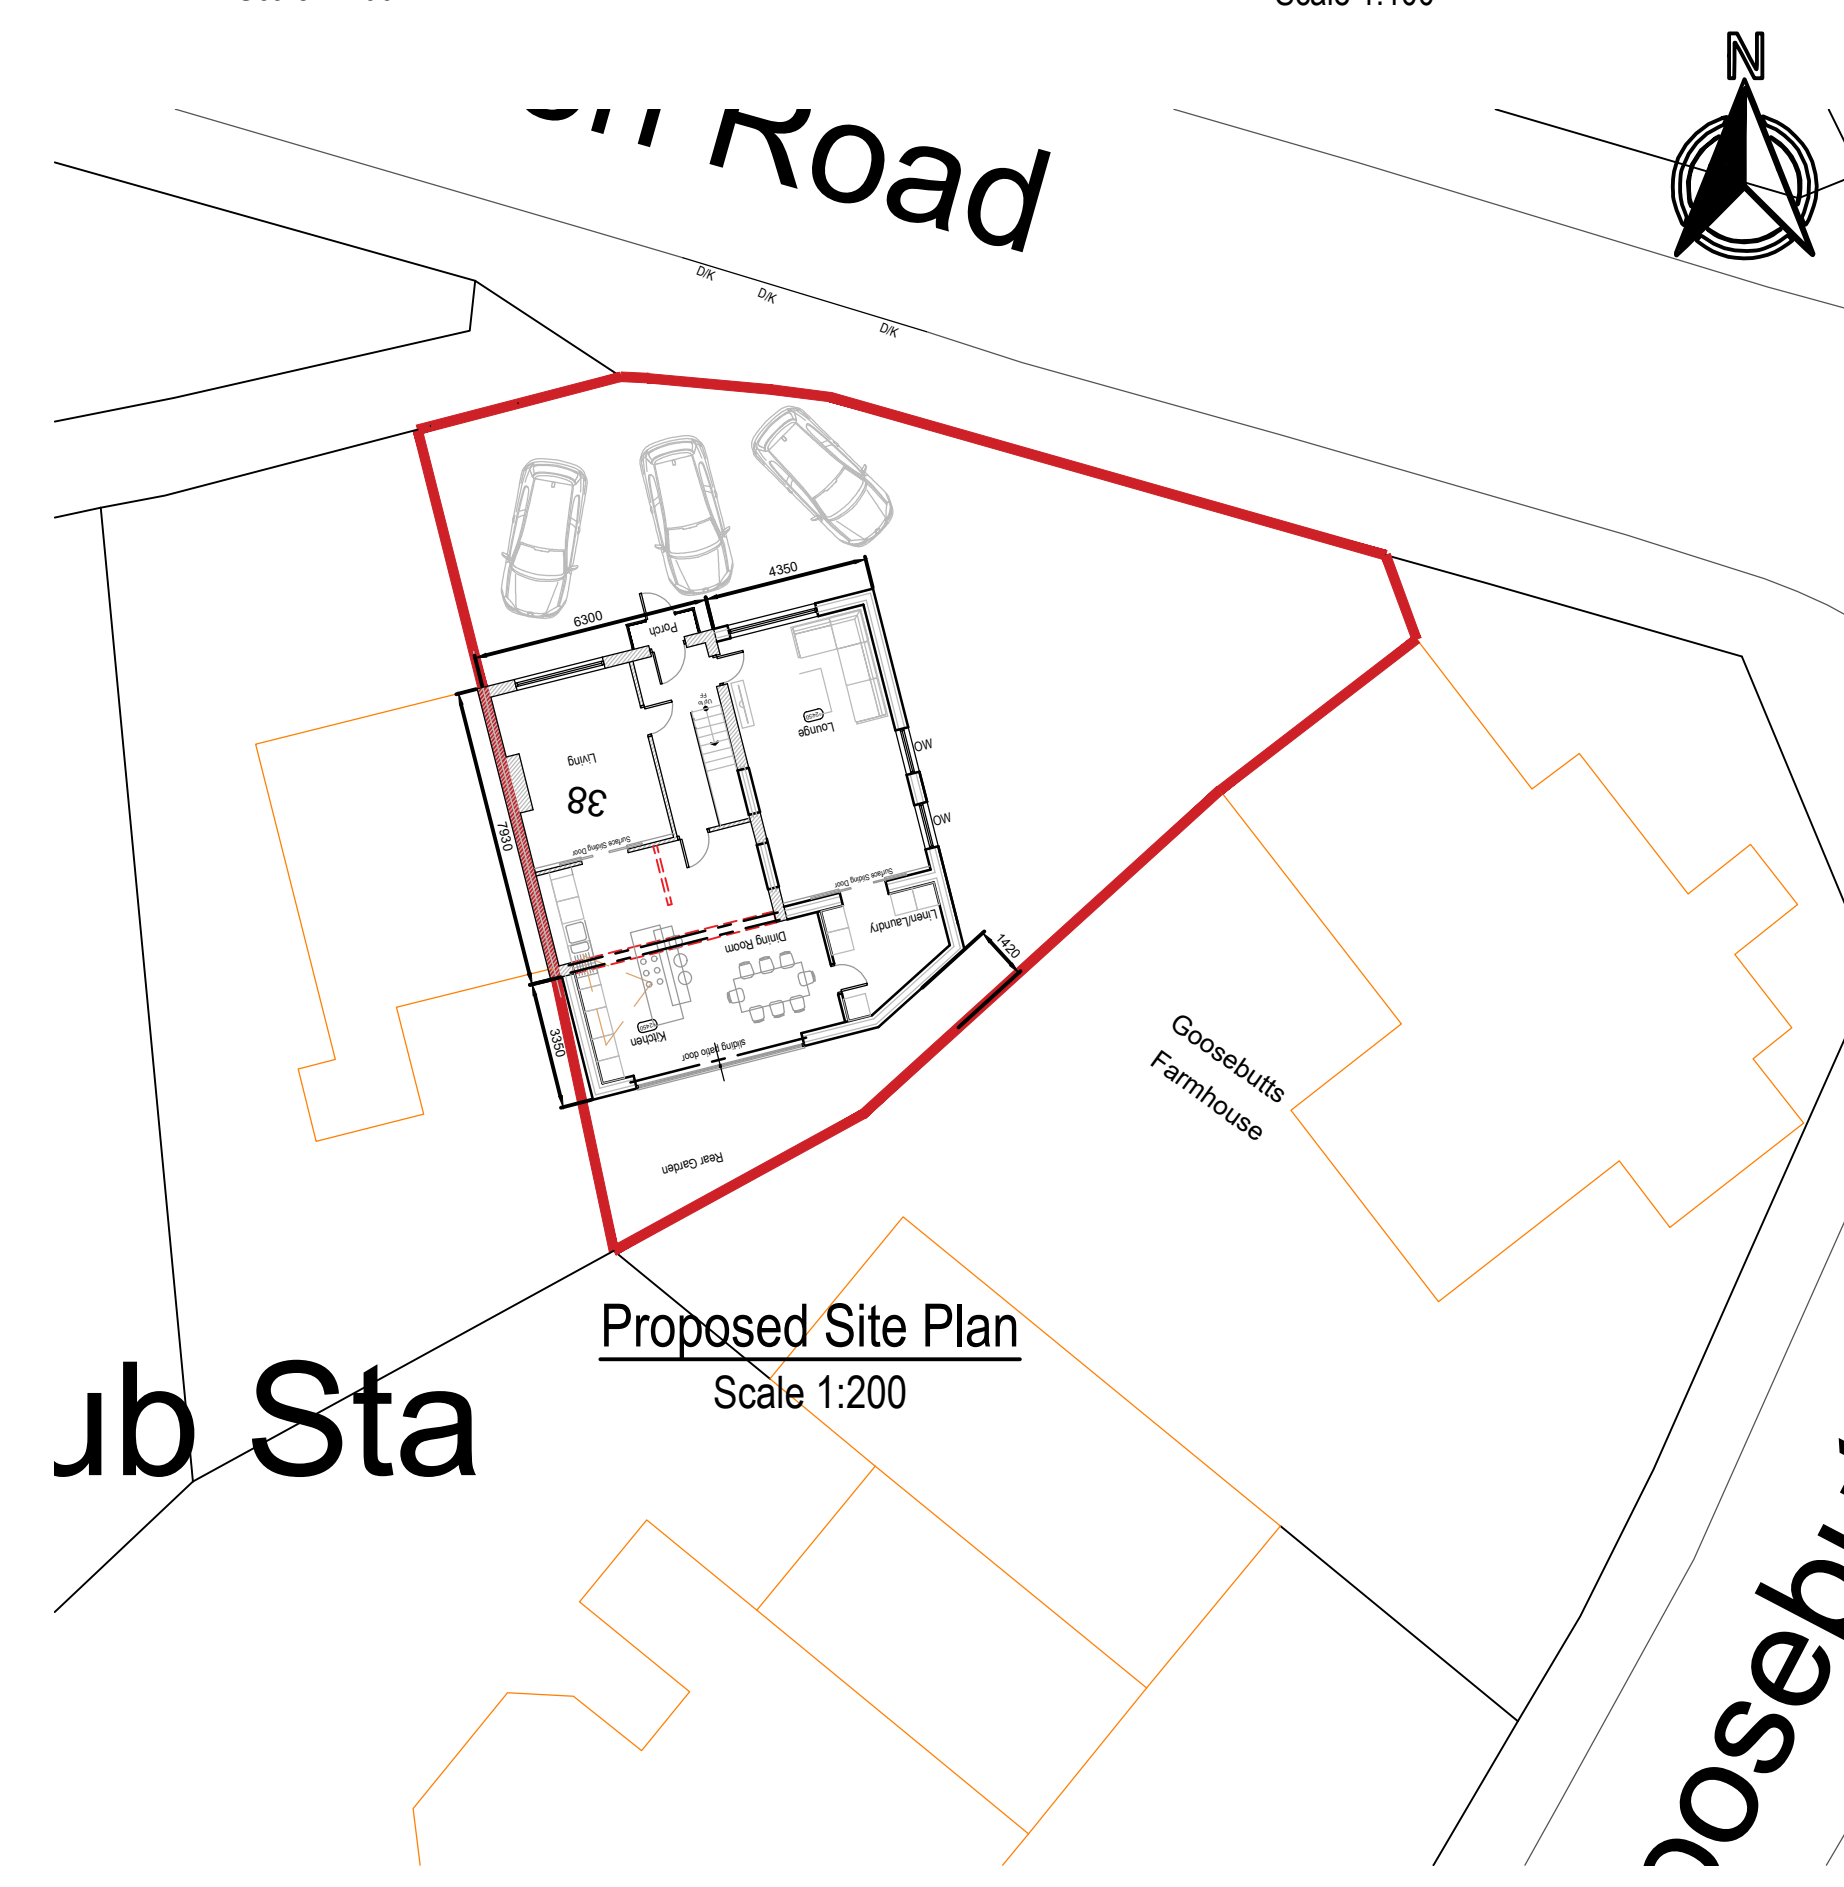


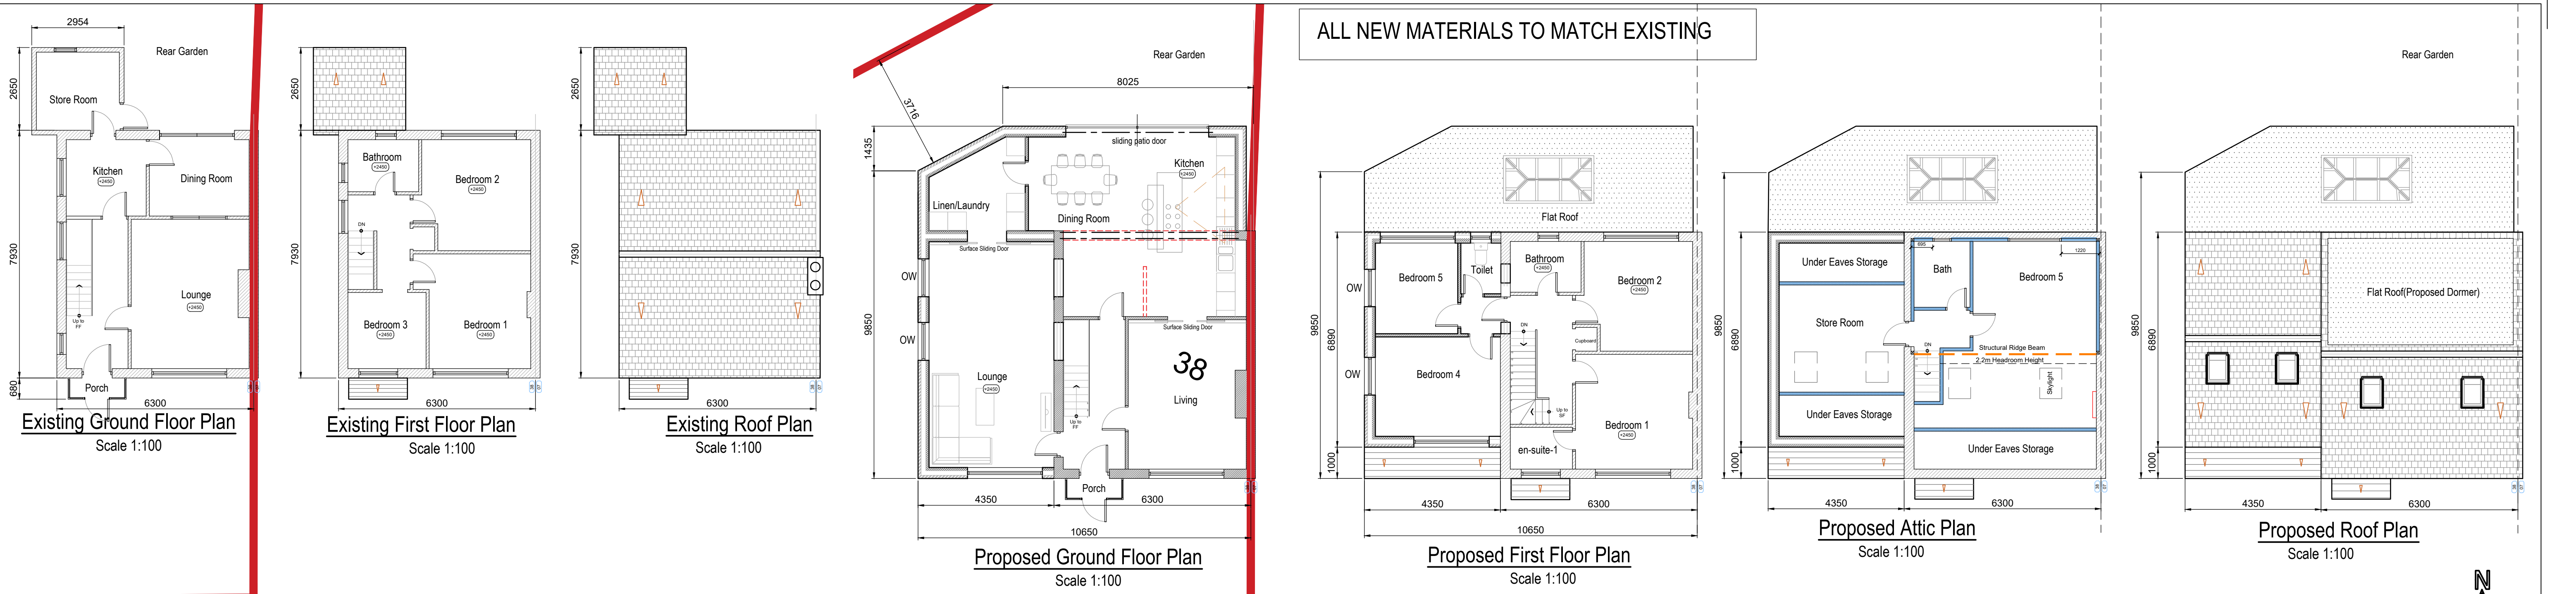

PL 1	For Planning Application	31	20	AUG 20
REV	DESCRIPTION	DRAWN	CHECKED	DATE
Client	Mr			
Project Address	38 Standen, Blackburn, BB7 1JY			
Drawing	Plans, Elevations, Site & Location Plan			
Scale/Unit	as shown	Drawn By	CHECKED/IMPROVED	DATE
Drawing Status	For Planning Application			
UNIVERSAL CONSULTING STRUCTURAL ENGINEERS 14 Brewery Barn, Blackburn BB2 6AA email: info@universalconsulting.co.uk Mobile: 07597 170000				
Drawing No	UC2508-175 AS DRG 01	REV	PL 1	

NOTE: THE SITE BOUNDARY SHOWN ON THIS DRAWING FOR PLANNING PURPOSE ONLY AND IT MAY NOT BE TRUE INDICATION OF OWNERSHIP. ANY DISPUTES TO BE RAISED BETWEEN TWO PARTIES ARE SOUGHT IN ACCORDANCE WITH LAND REGISTRY OWNERSHIP DOCUMENTS