



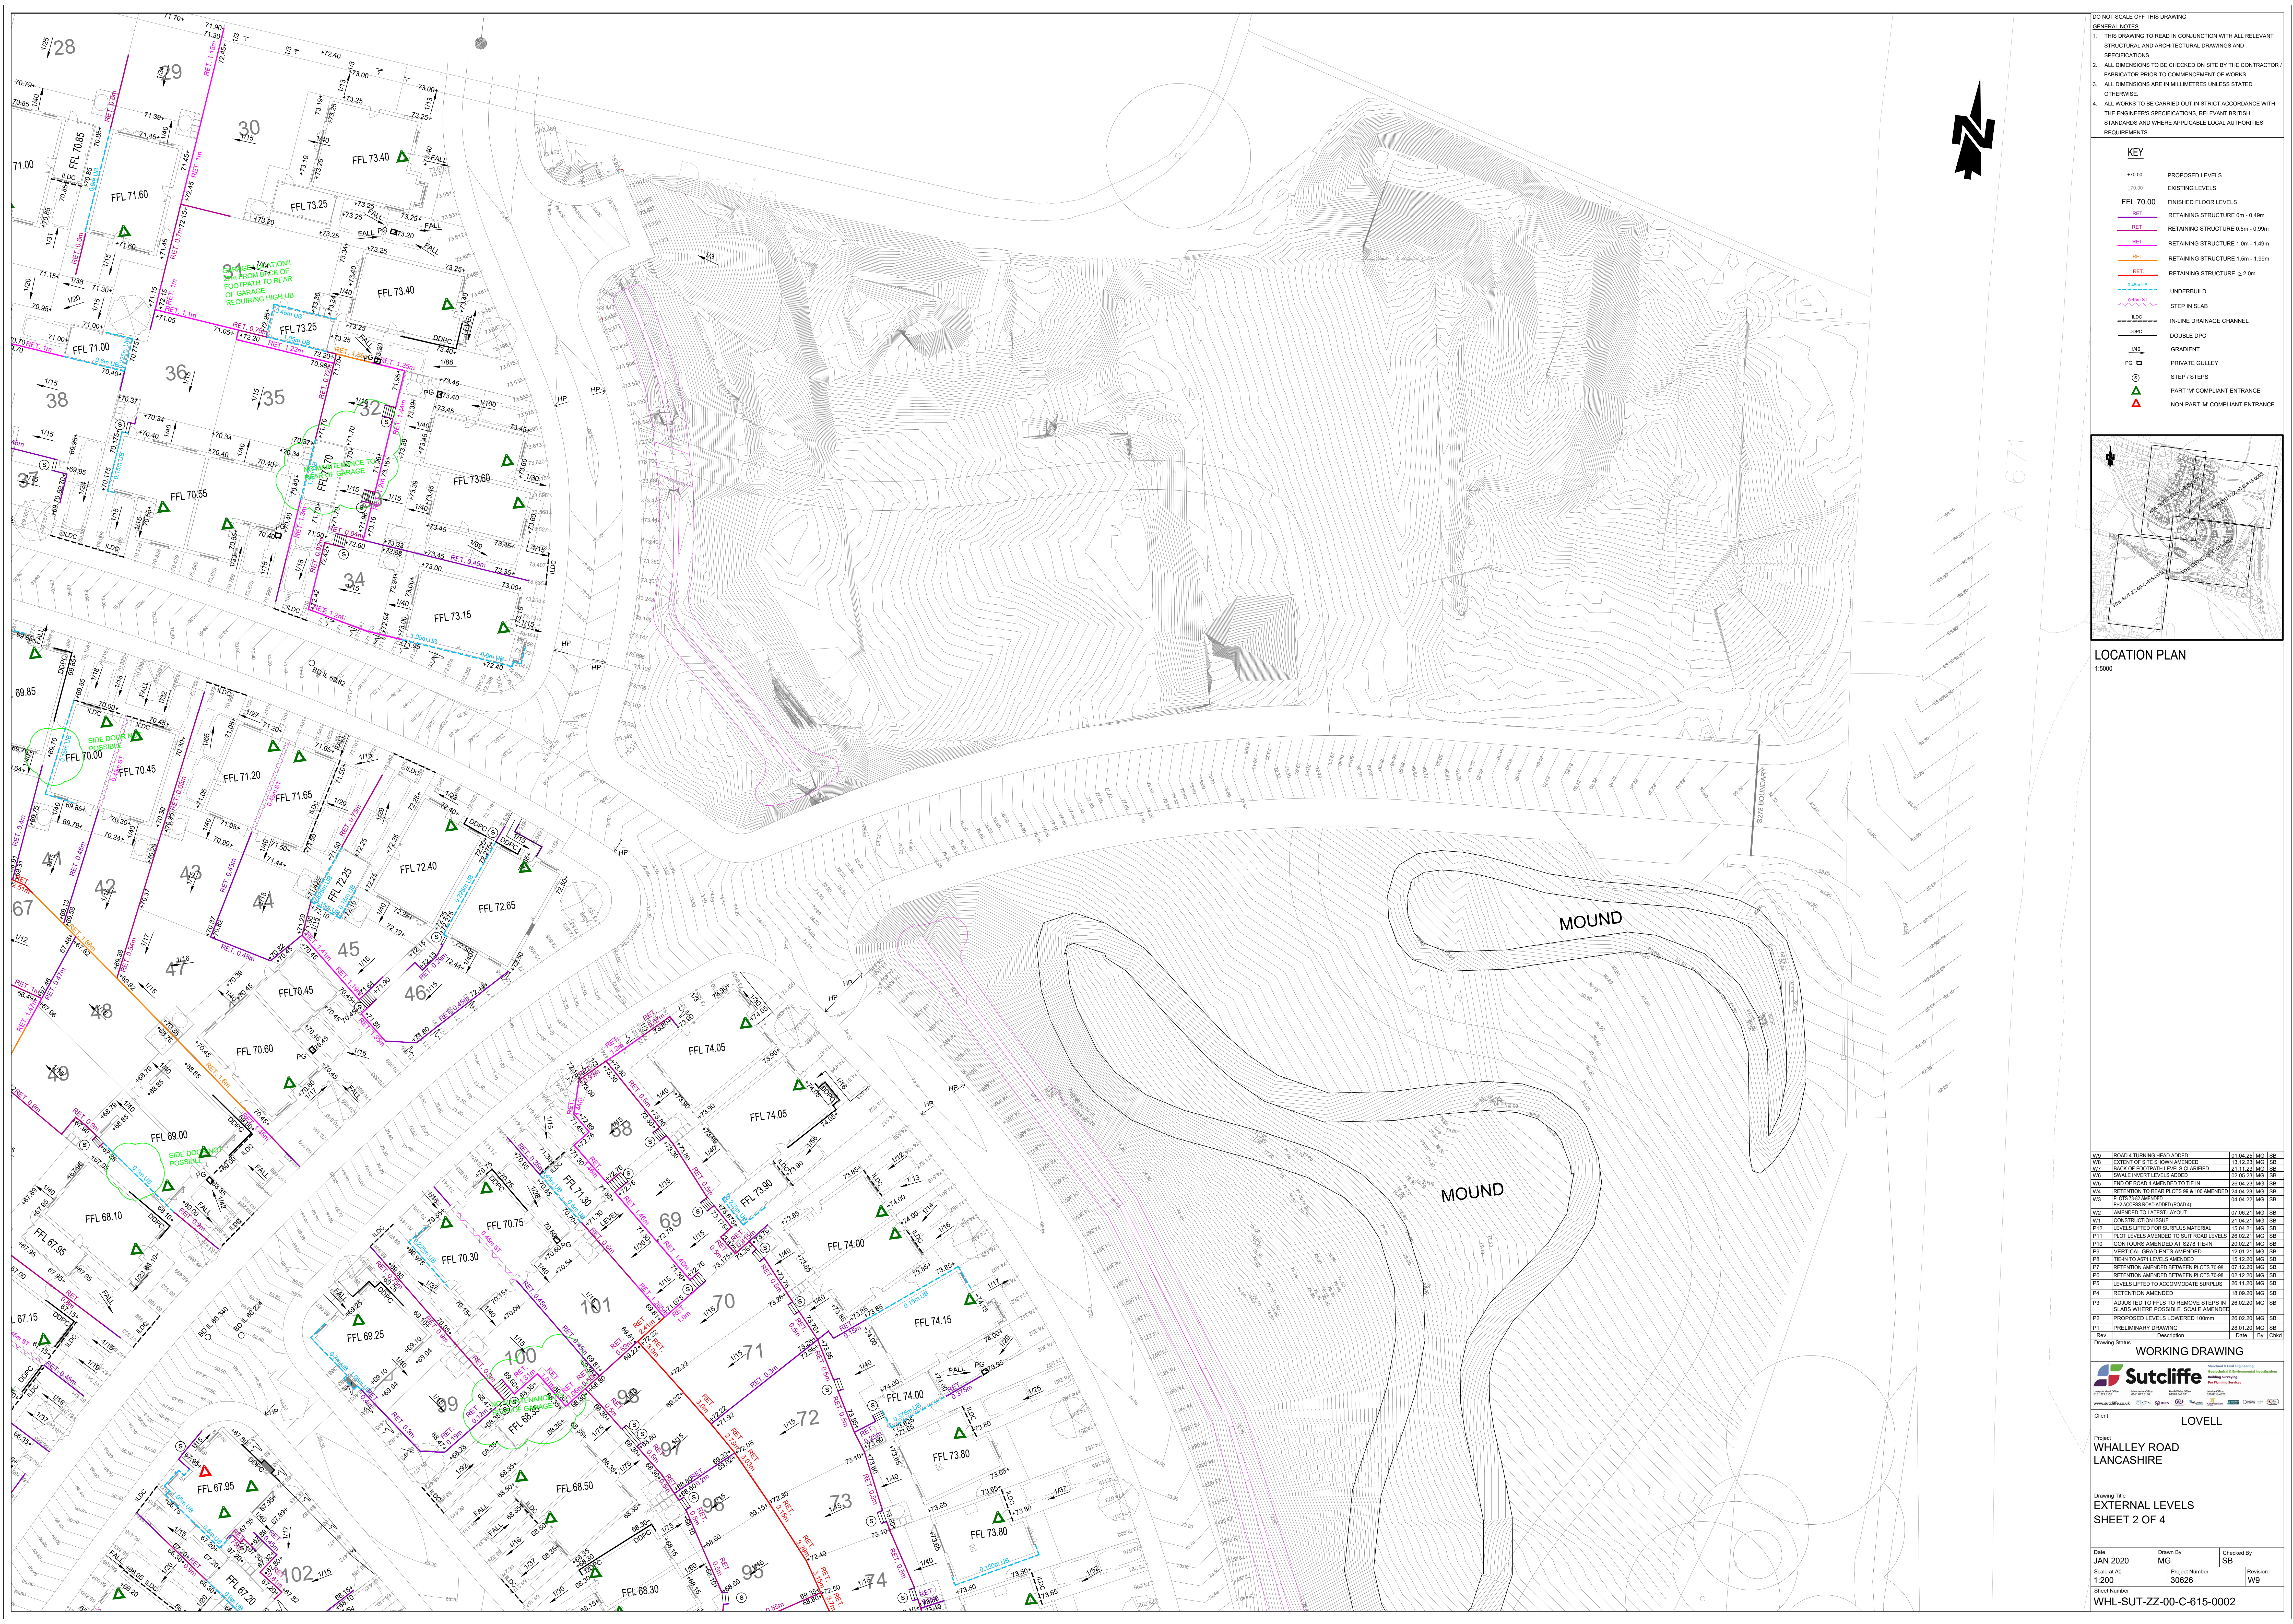

- DO NOT SCALE OFF THIS DRAWING
- GENERAL NOTES
- THIS DRAWING TO BE READ IN CONJUNCTION WITH ALL RELEVANT STRUCTURAL AND ARCHITECTURAL DRAWINGS AND SPECIFICATIONS.
 - ALL DIMENSIONS TO BE CHECKED ON SITE BY THE CONTRACTOR / FABRICATOR PRIOR TO COMMENCEMENT OF WORKS.
 - ALL DIMENSIONS ARE IN MILLIMETRES UNLESS STATED OTHERWISE.
 - ALL WORKS TO BE CARRIED OUT IN STRICT ACCORDANCE WITH THE ENGINEERS SPECIFICATIONS, RELEVANT BRITISH STANDARDS AND WHERE APPLICABLE LOCAL AUTHORITIES REQUIREMENTS.

KEY	
PROPOSED LEVELS	
EXISTING LEVELS	
FINISHED FLOOR LEVELS	
RETAINING STRUCTURE 0m - 0.49m	
RETAINING STRUCTURE 0.5m - 0.99m	
RETAINING STRUCTURE 1.0m - 1.49m	
RETAINING STRUCTURE 1.5m - 1.99m	
RETAINING STRUCTURE ≥ 2.0m	
UNDERBUILD	
STEP IN SLAB	
IN-LINE DRAINAGE CHANNEL	
DOUBLE DPC	
GRADIENT	
PRIVATE GULLEY	
STEP / STEPS	
PART 'M' COMPLIANT ENTRANCE	
NON-PART 'M' COMPLIANT ENTRANCE	

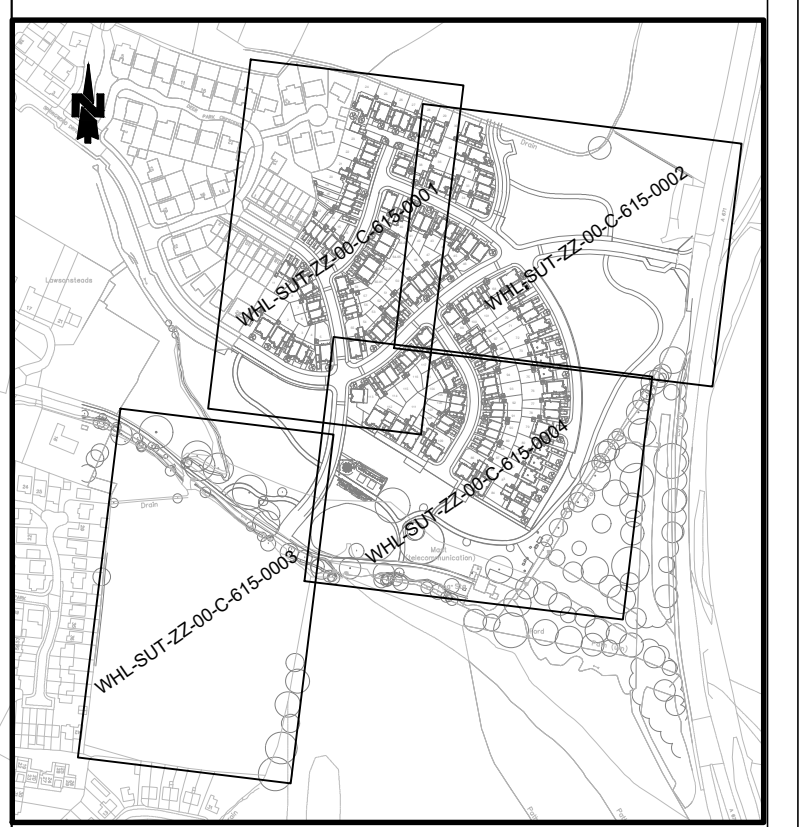

LOCATION PLAN
1:5000

W9	ROAD 4 TURNING HEAD ADDED	01.04.20	MG	SB
W8	EXTENT OF SITE SHOWN AMENDED	13.12.20	MG	SB
W7	BACK OF FOOTPATH LEVELS ADDED	21.11.20	MG	SB
W6	SWALE INVERT LEVELS ADDED	02.05.20	MG	SB
W5	END OF ROAD 4 AMENDED TO THE IN	26.04.20	MG	SB
W4	RETENTION TO REIN PLOTS 8 & 10 AMENDED	24.04.20	MG	SB
W3	PLOTS 18 AMENDED	04.04.20	MG	SB
W2	AMENDED TO LATEST LAYOUT	07.06.21	MG	SB
W1	CONSTRUCTION ISSUE	21.04.21	MG	SB
P12	LEVELS LIFTED FOR SURPLUS MATERIAL	15.04.21	MG	SB
P11	PLOT LEVELS AMENDED TO SUIT ROAD LEVELS	26.02.21	MG	SB
P10	CONTOURS AMENDED AT S278 TIE-IN	20.02.21	MG	SB
P9	VERTICAL GRADIENTS AMENDED	12.01.21	MG	SB
P8	TIE-IN TO APT1 LEVELS AMENDED	15.12.20	MG	SB
P7	RETENTION AMENDED BETWEEN PLOTS 70-80	07.12.20	MG	SB
P6	RETENTION AMENDED BETWEEN PLOTS 70-80	02.12.20	MG	SB
P5	LEVELS LIFTED TO ACCOMMODATE SURPLUS	26.11.20	MG	SB
P4	RETENTION AMENDED	18.09.20	MG	SB
P3	ADJUSTED TO FFLS TO REMOVE STEPS IN SLABS WHERE POSSIBLE. SCALE AMENDED	26.02.20	MG	SB
P2	PROPOSED LEVELS LOWERED 100mm	26.02.20	MG	SB
P1	PRELIMINARY DRAWING	26.01.20	MG	SB
Rev	Description	Date	By	Crkd

WORKING DRAWING



Client: **LOVELL**

Project: **WHALLEY ROAD LANCASHIRE**

Drawing Title: **EXTERNAL LEVELS SHEET 2 OF 4**

Date	JAN 2020	Drawn By	MG	Checked By	SB
Scale as A0	1:200	Project Number	30626	Revision	W9
Sheet Number	WHL-SUT-ZZ-00-C-615-0002				