
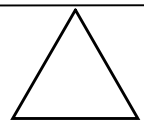
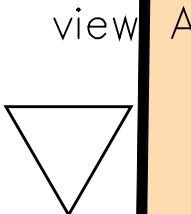


NOTES
THIS DRAWING IS TO BE READ IN CONJUNCTION WITH ALL OTHER DRAWINGS FOR THIS PROJECT.
ALL LEVELS AND DIMENSIONS ARE TO BE CHECKED ON SITE BY THE CONTRACTOR, PRIOR TO
PLACING ORDERS OR COMMENCING ANY OF THE RELEVANT WORKS.
ALL DIMENSIONS ARE IN MILLIMETRES UNLESS STATED OTHERWISE.
ANY DISCREPANCIES BETWEEN THE INFORMATION SHOWN ON THE PLAN AND THAT FOUND ON
SITE ARE TO BE REPORTED TO THE DESIGNER IMMEDIATELY.

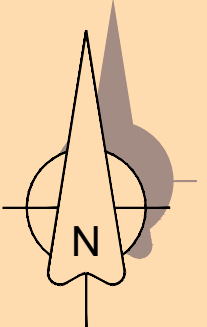

EXTG STEEL FRAMED PORTAL FRAME BUILDING (15.187M X 8.814M) TO BE ROOFED OVER TO ALLOW FOR STORAGE OF
'BOXED WASTE' AND TO PREVENT EFFLUENT DISCHARGE TO NEAREST WATERCOURSE IN ALIGN WITH
ENVIRONMENTAL AGENCY GUIDELINES

A 30.01.24 note added for planner for clarity
of building

Rev.	Date	Description
------	------	-------------

A.L.H. Design Services
Barley Cottage, Brewery Street, Longridge, Lancs
PR3 3NB, Tel & Fax : (01772) 785719

Client
Mr N Forshaw,
Bolton Fold Farm,
Alston Lane, Alston,
Longridge,
Nr Preston, Lancs, PR3 3BN

ROOFING OVER OF EXISTING
STRUCTURE

Drawing Title
PROPOSED FLOOR PLAN

Job/Scheme Number		Drawing Number	
0807/93		Drawing No 10	
Scale	Date	Drawn	Checked
1 / 200	Aug 26	a.t.l-h.	

