




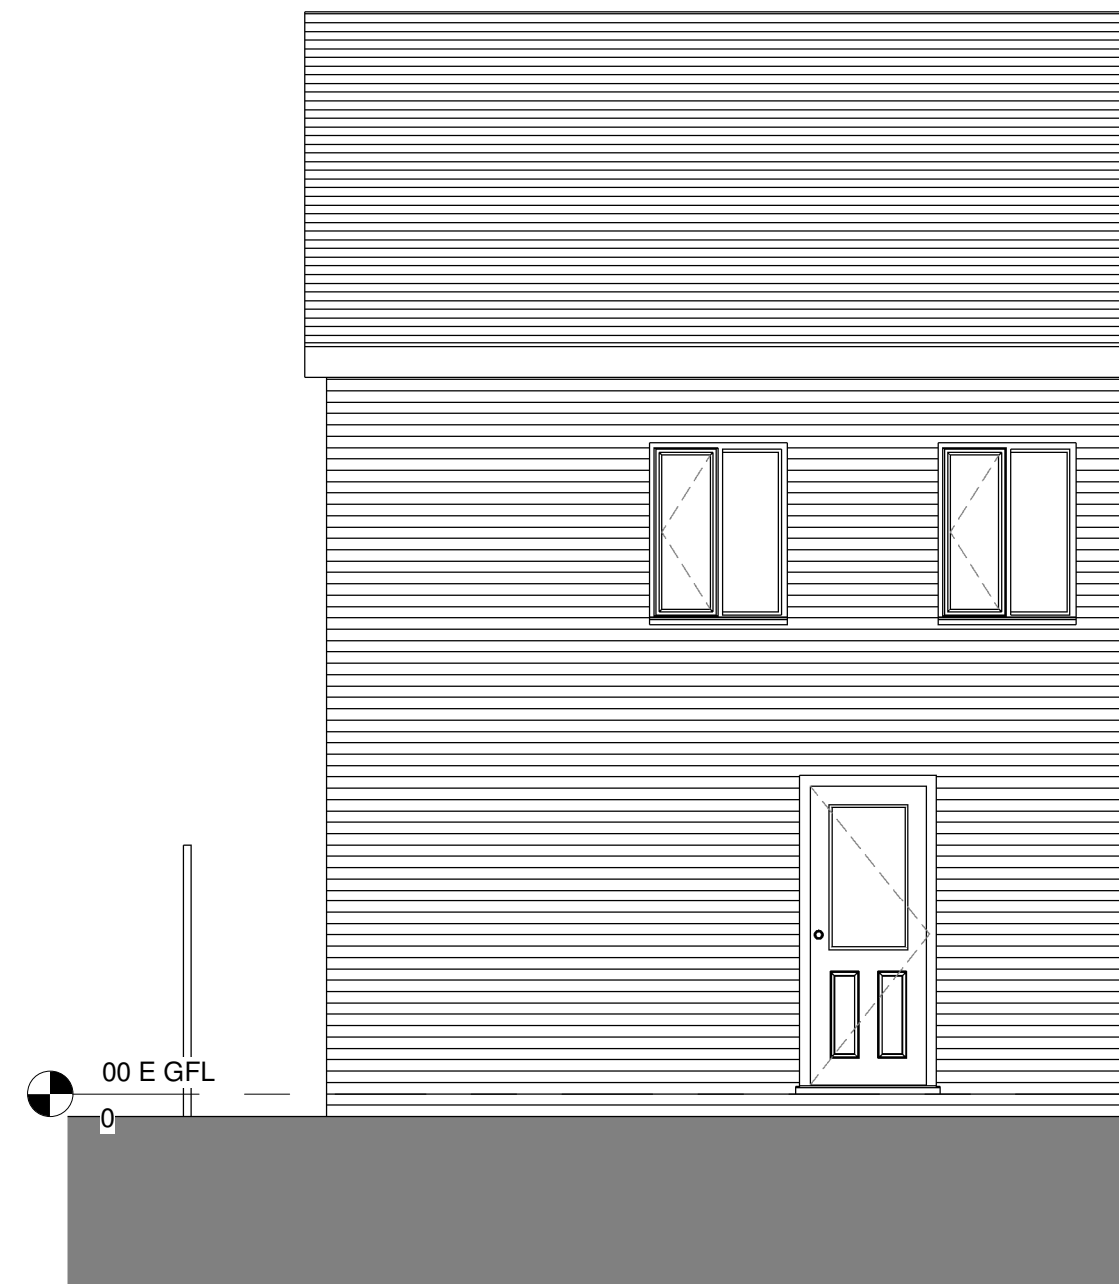


Existing Rear Elevation (part)
1 : 50

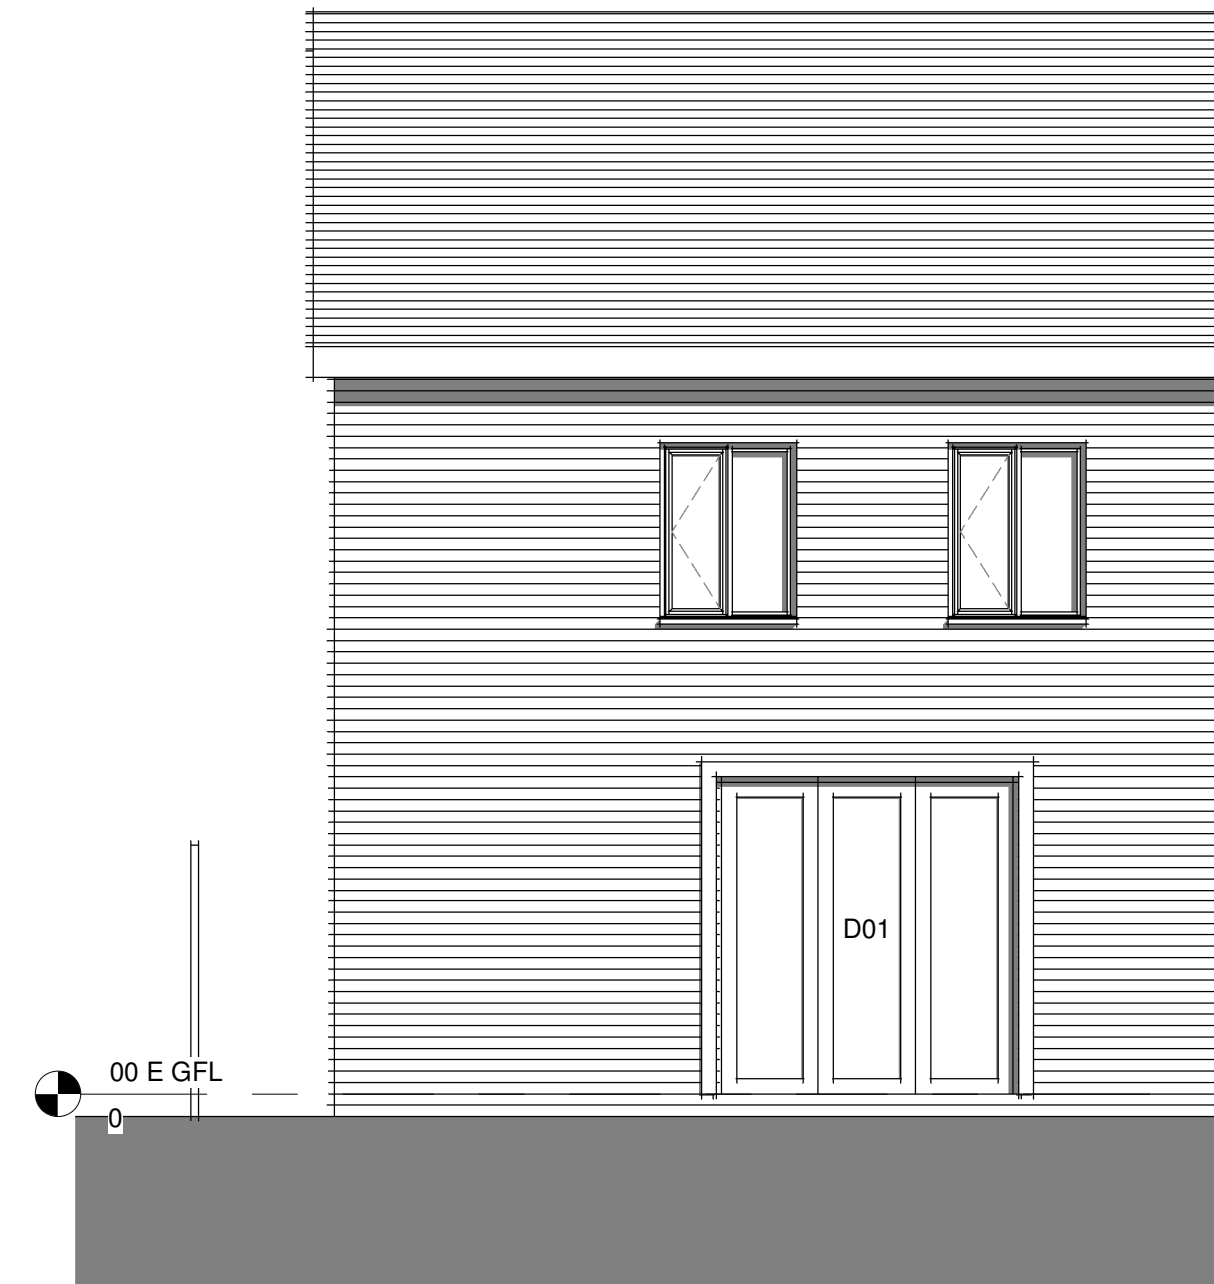


Proposed Rear Elevation (part)
1 : 50

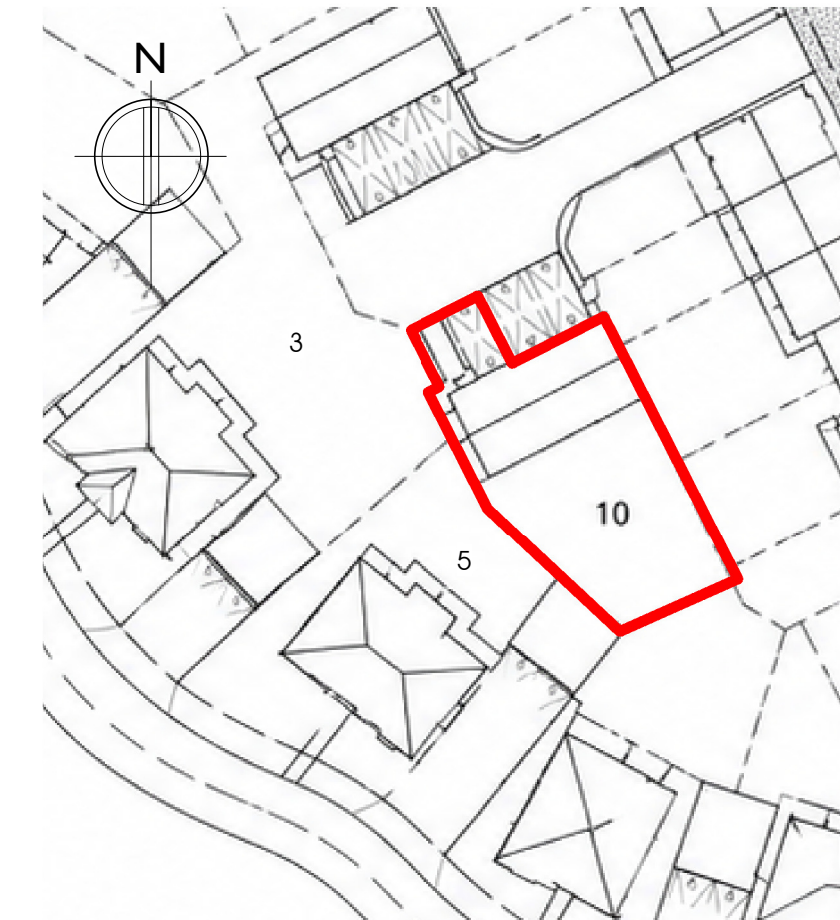


Existing Site Plan
1: 500

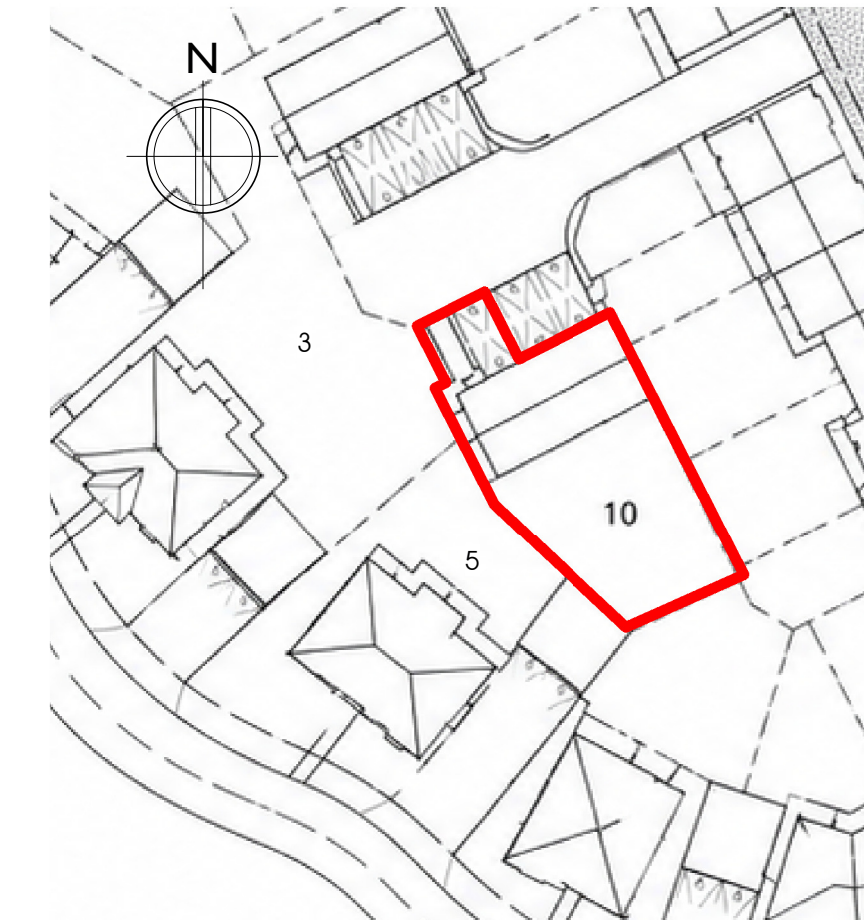

Proposed Site Plan
1: 500

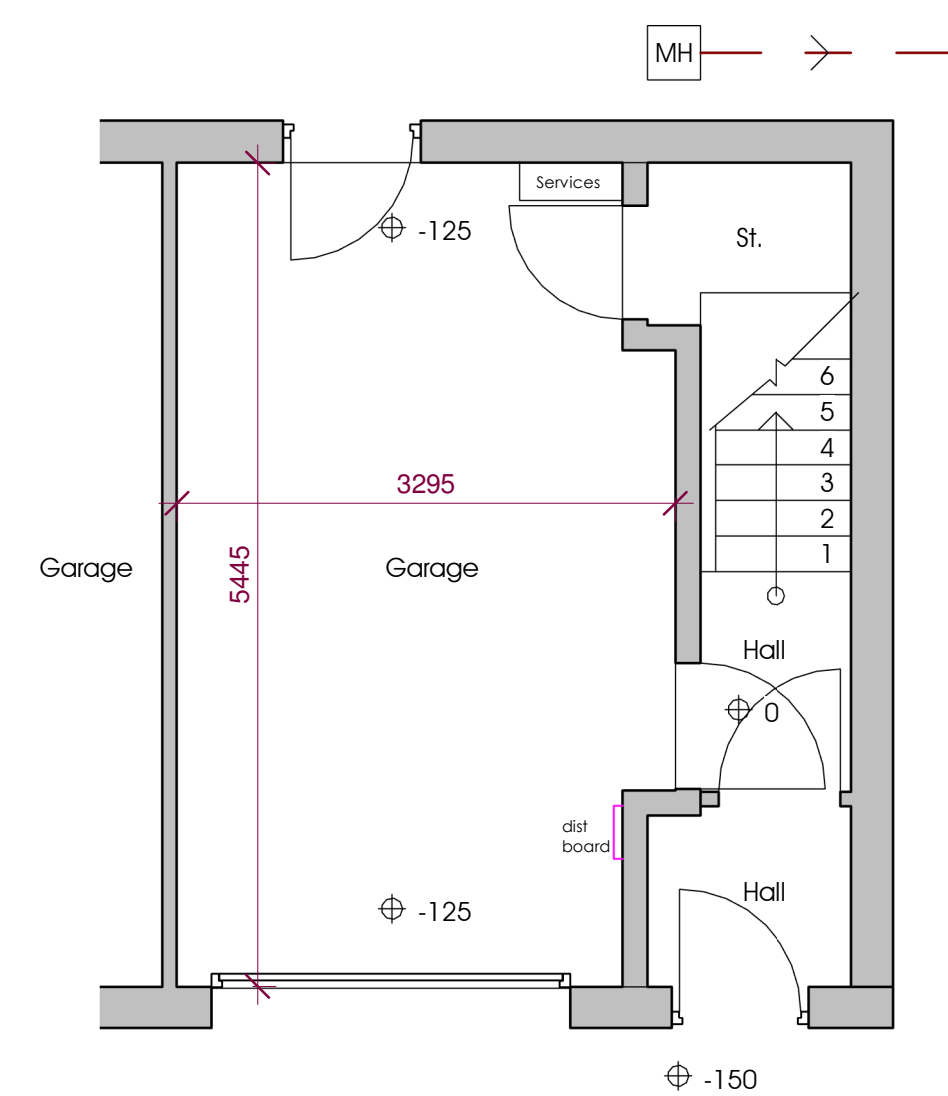

Existing Ground Floor Plan
1 : 50

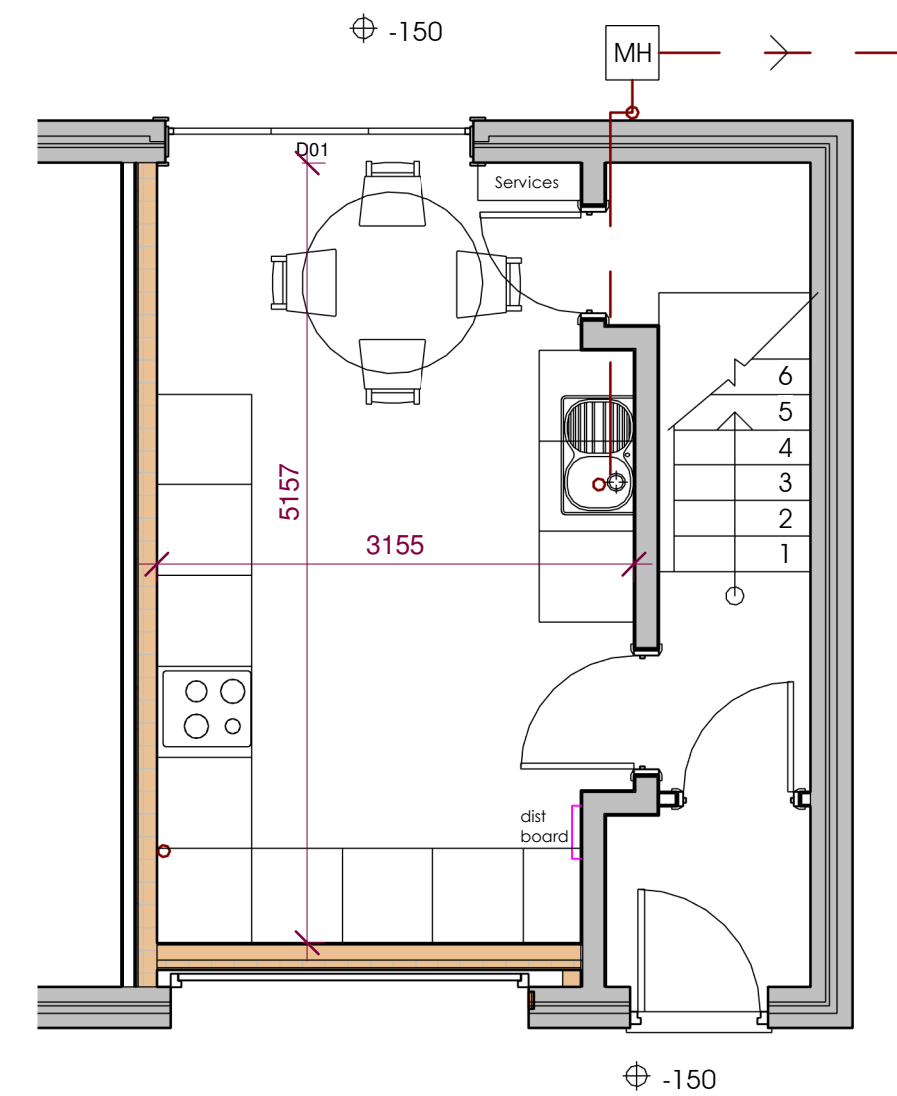

Proposed Ground Floor Plan
1 : 50