



FRENCH DOORS AND FRAME PLAN
SCALE 1-10

SCALE 1-10

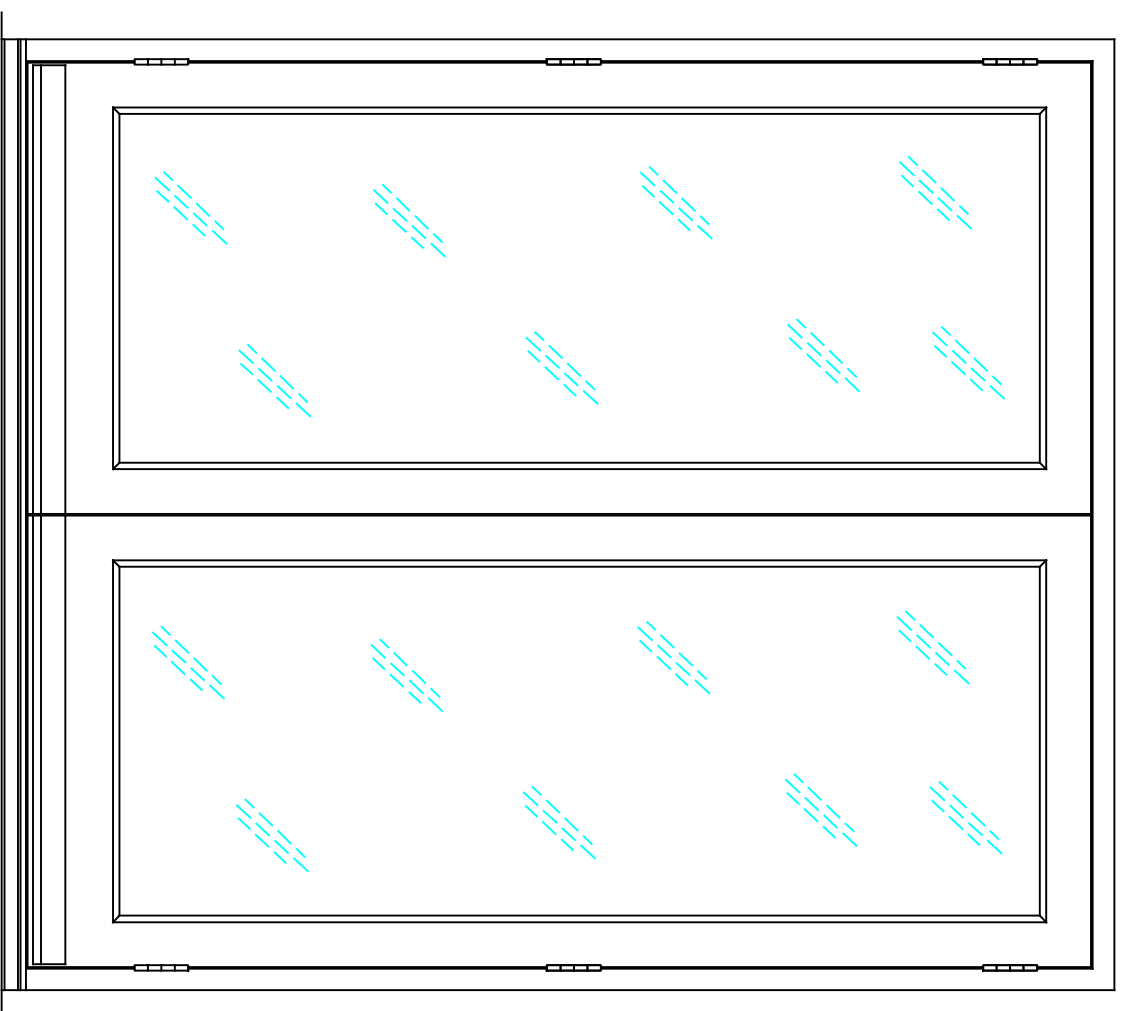


FRENCH DOORS EXTERNAL ELEVATION

SCALE 1-10

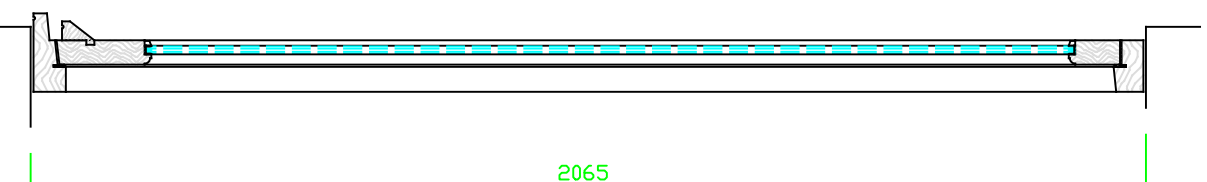

SECTION THROUGH

SCALE 1-10

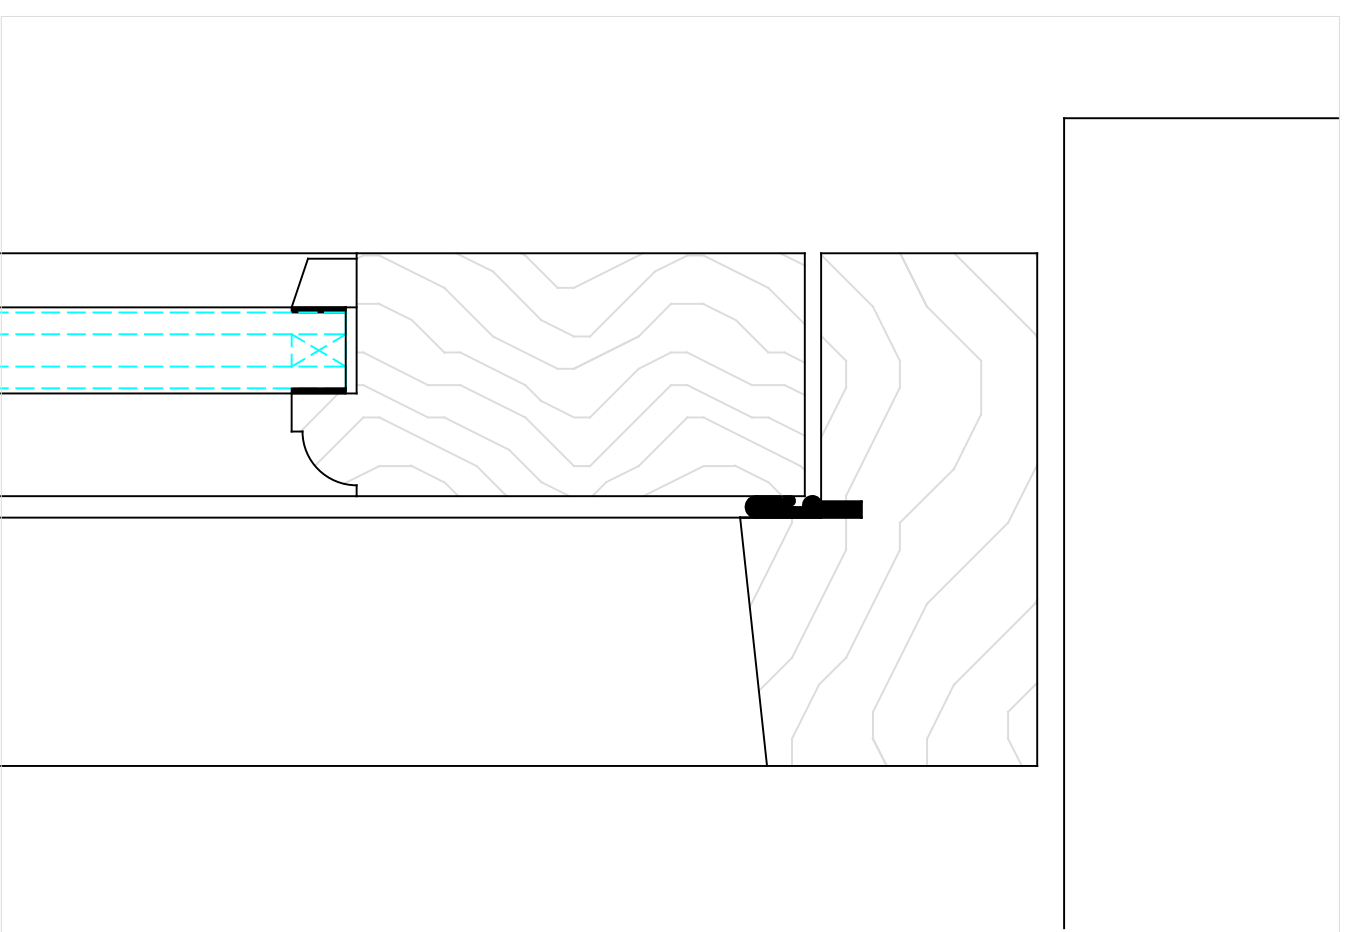

TYPICAL SECTION DETAIL

SCALE 1-1

NOTES

FRENCH DOORS AND FRAME MANUFACTURED IN HARDWOOD FOR PAINT FINISH

DOOR REFERENCE D2

QUANTITY: 3no

[illegible]