



PROPOSED SASH WINDOW PLAN
SCALE 1-10

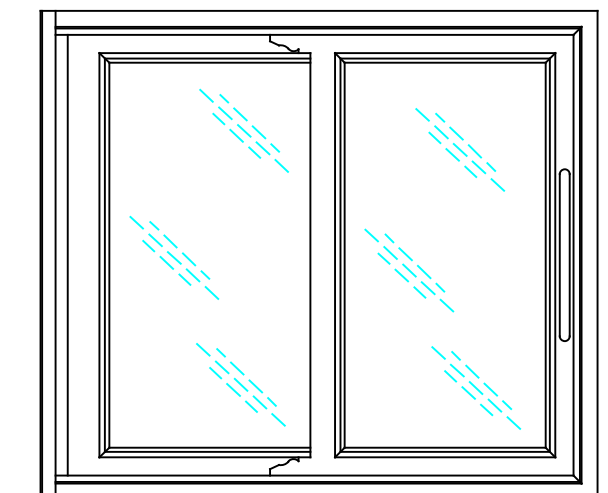

PROPOSED SASH WINDOW ELEVATION
SCALE 1-10

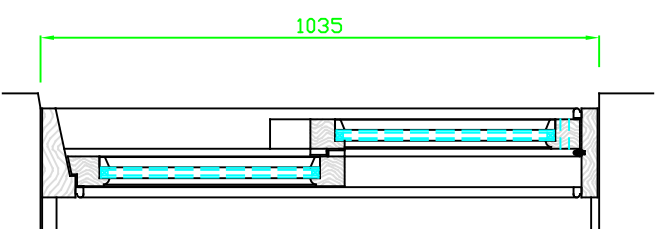

SECTION THROUGH
SCALE 1-10


NOTES

PROPOSED SASH WINDOW DETAILS
(7 CLITHEROE ROAD)

SASHES FITTED WITH SPIRAL BALANCES

WINDOW REFERENCE W5

QUANTITY: 1no

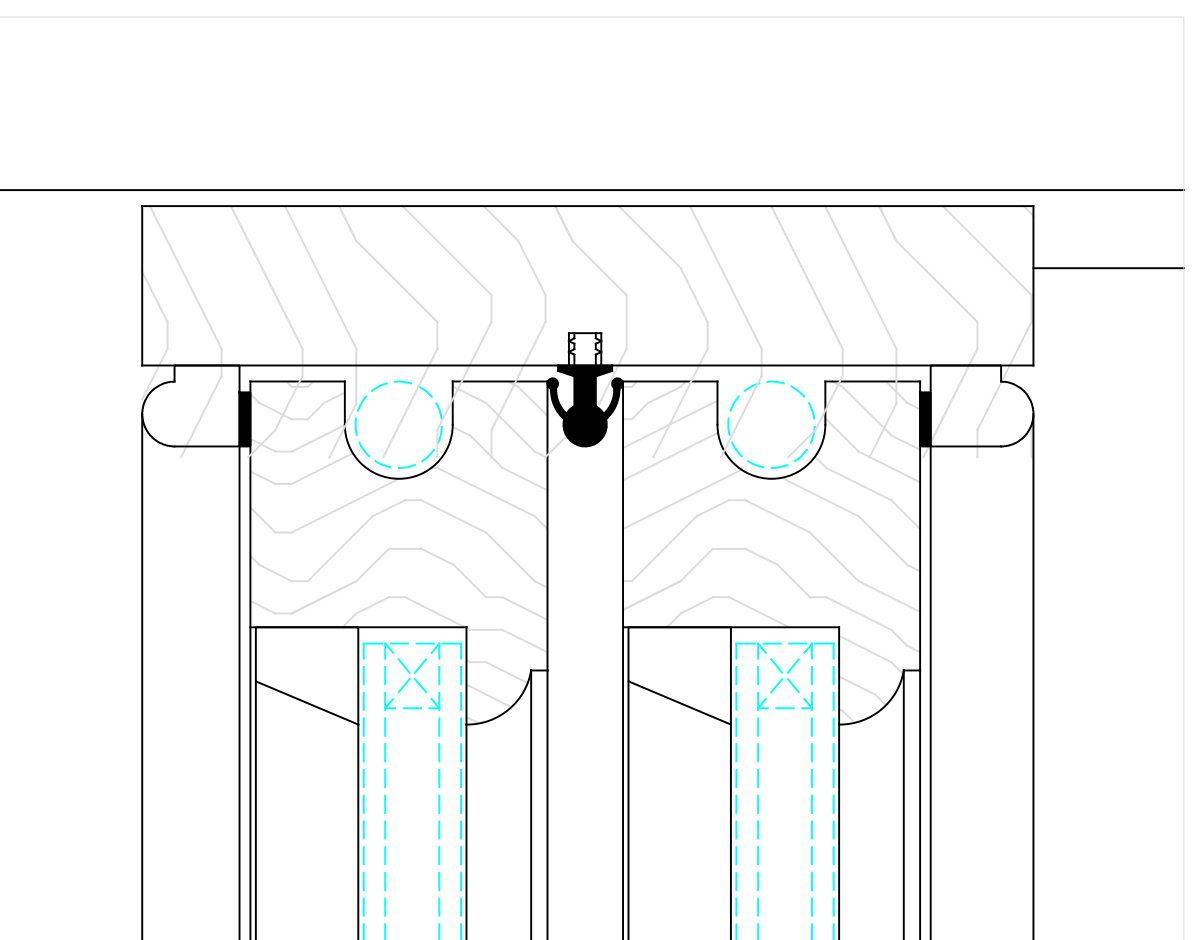

TYPICAL SASH WINDOW DETAIL
SCALE 1-1

[illegible]