




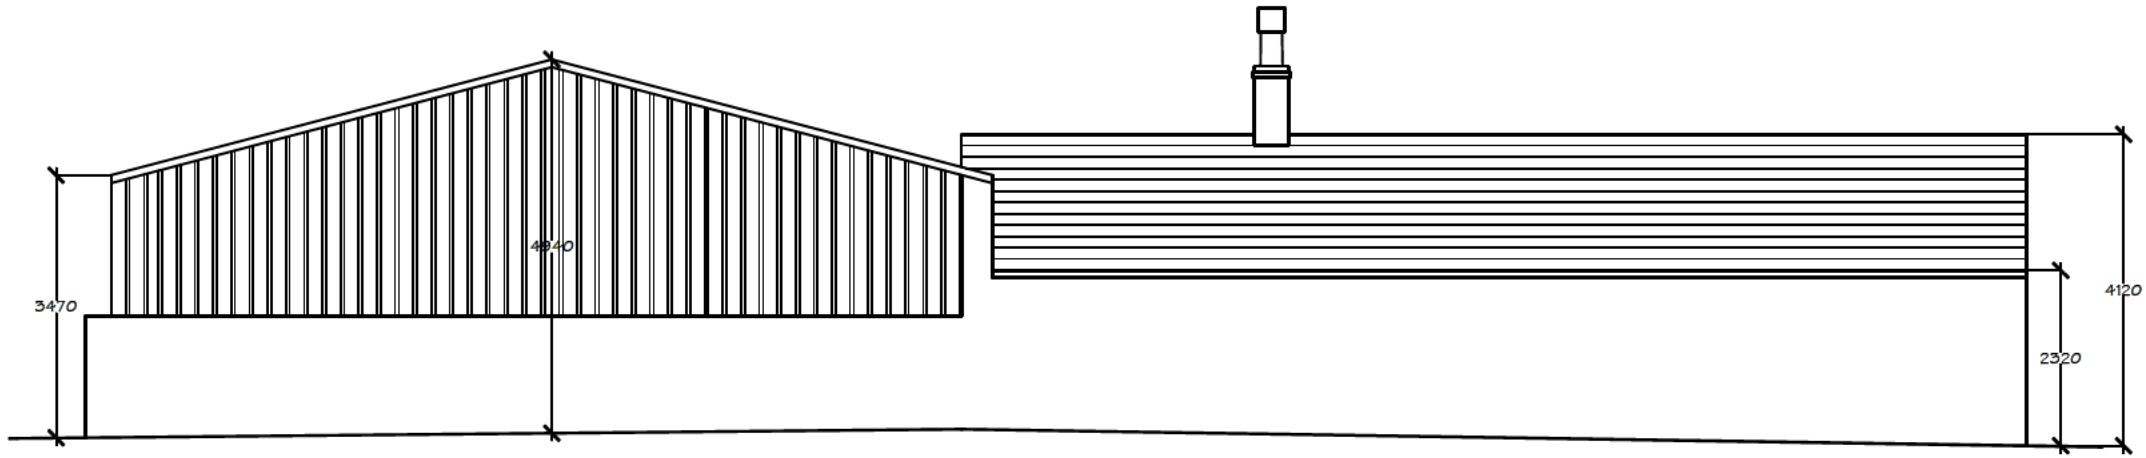


North Elevation

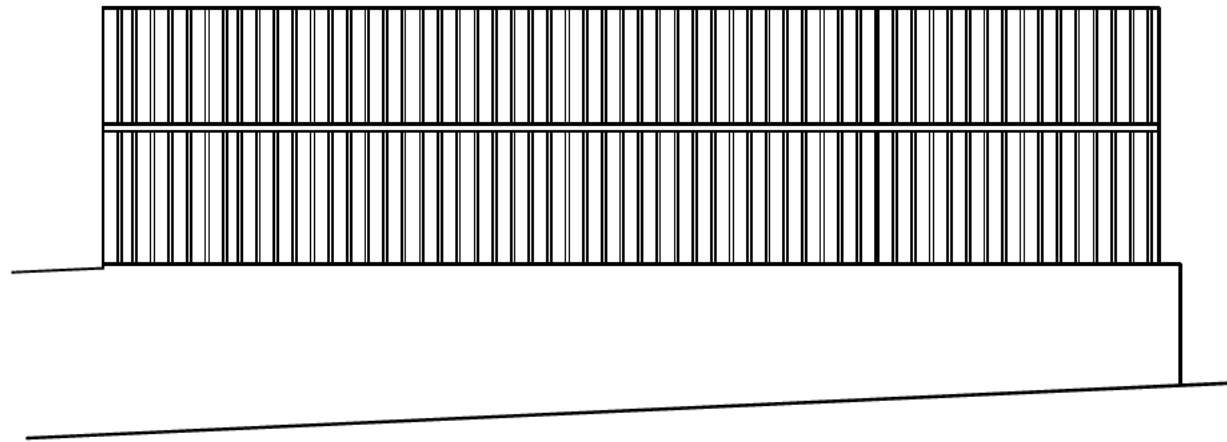

East Elevation

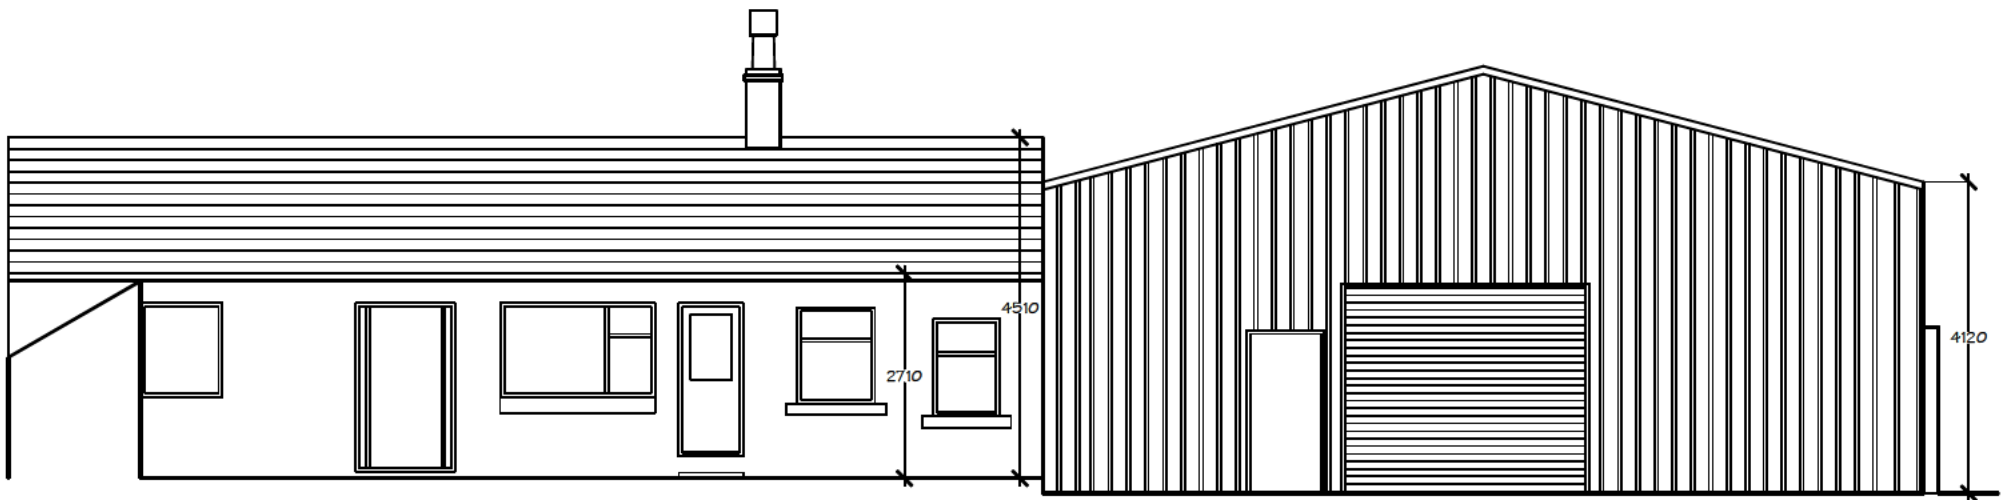

South Elevation

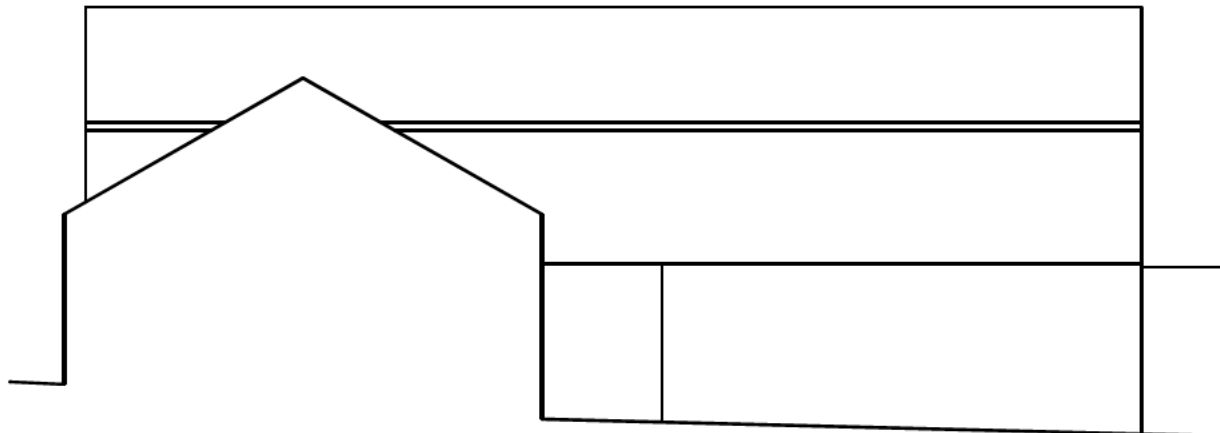

West Elevation

