



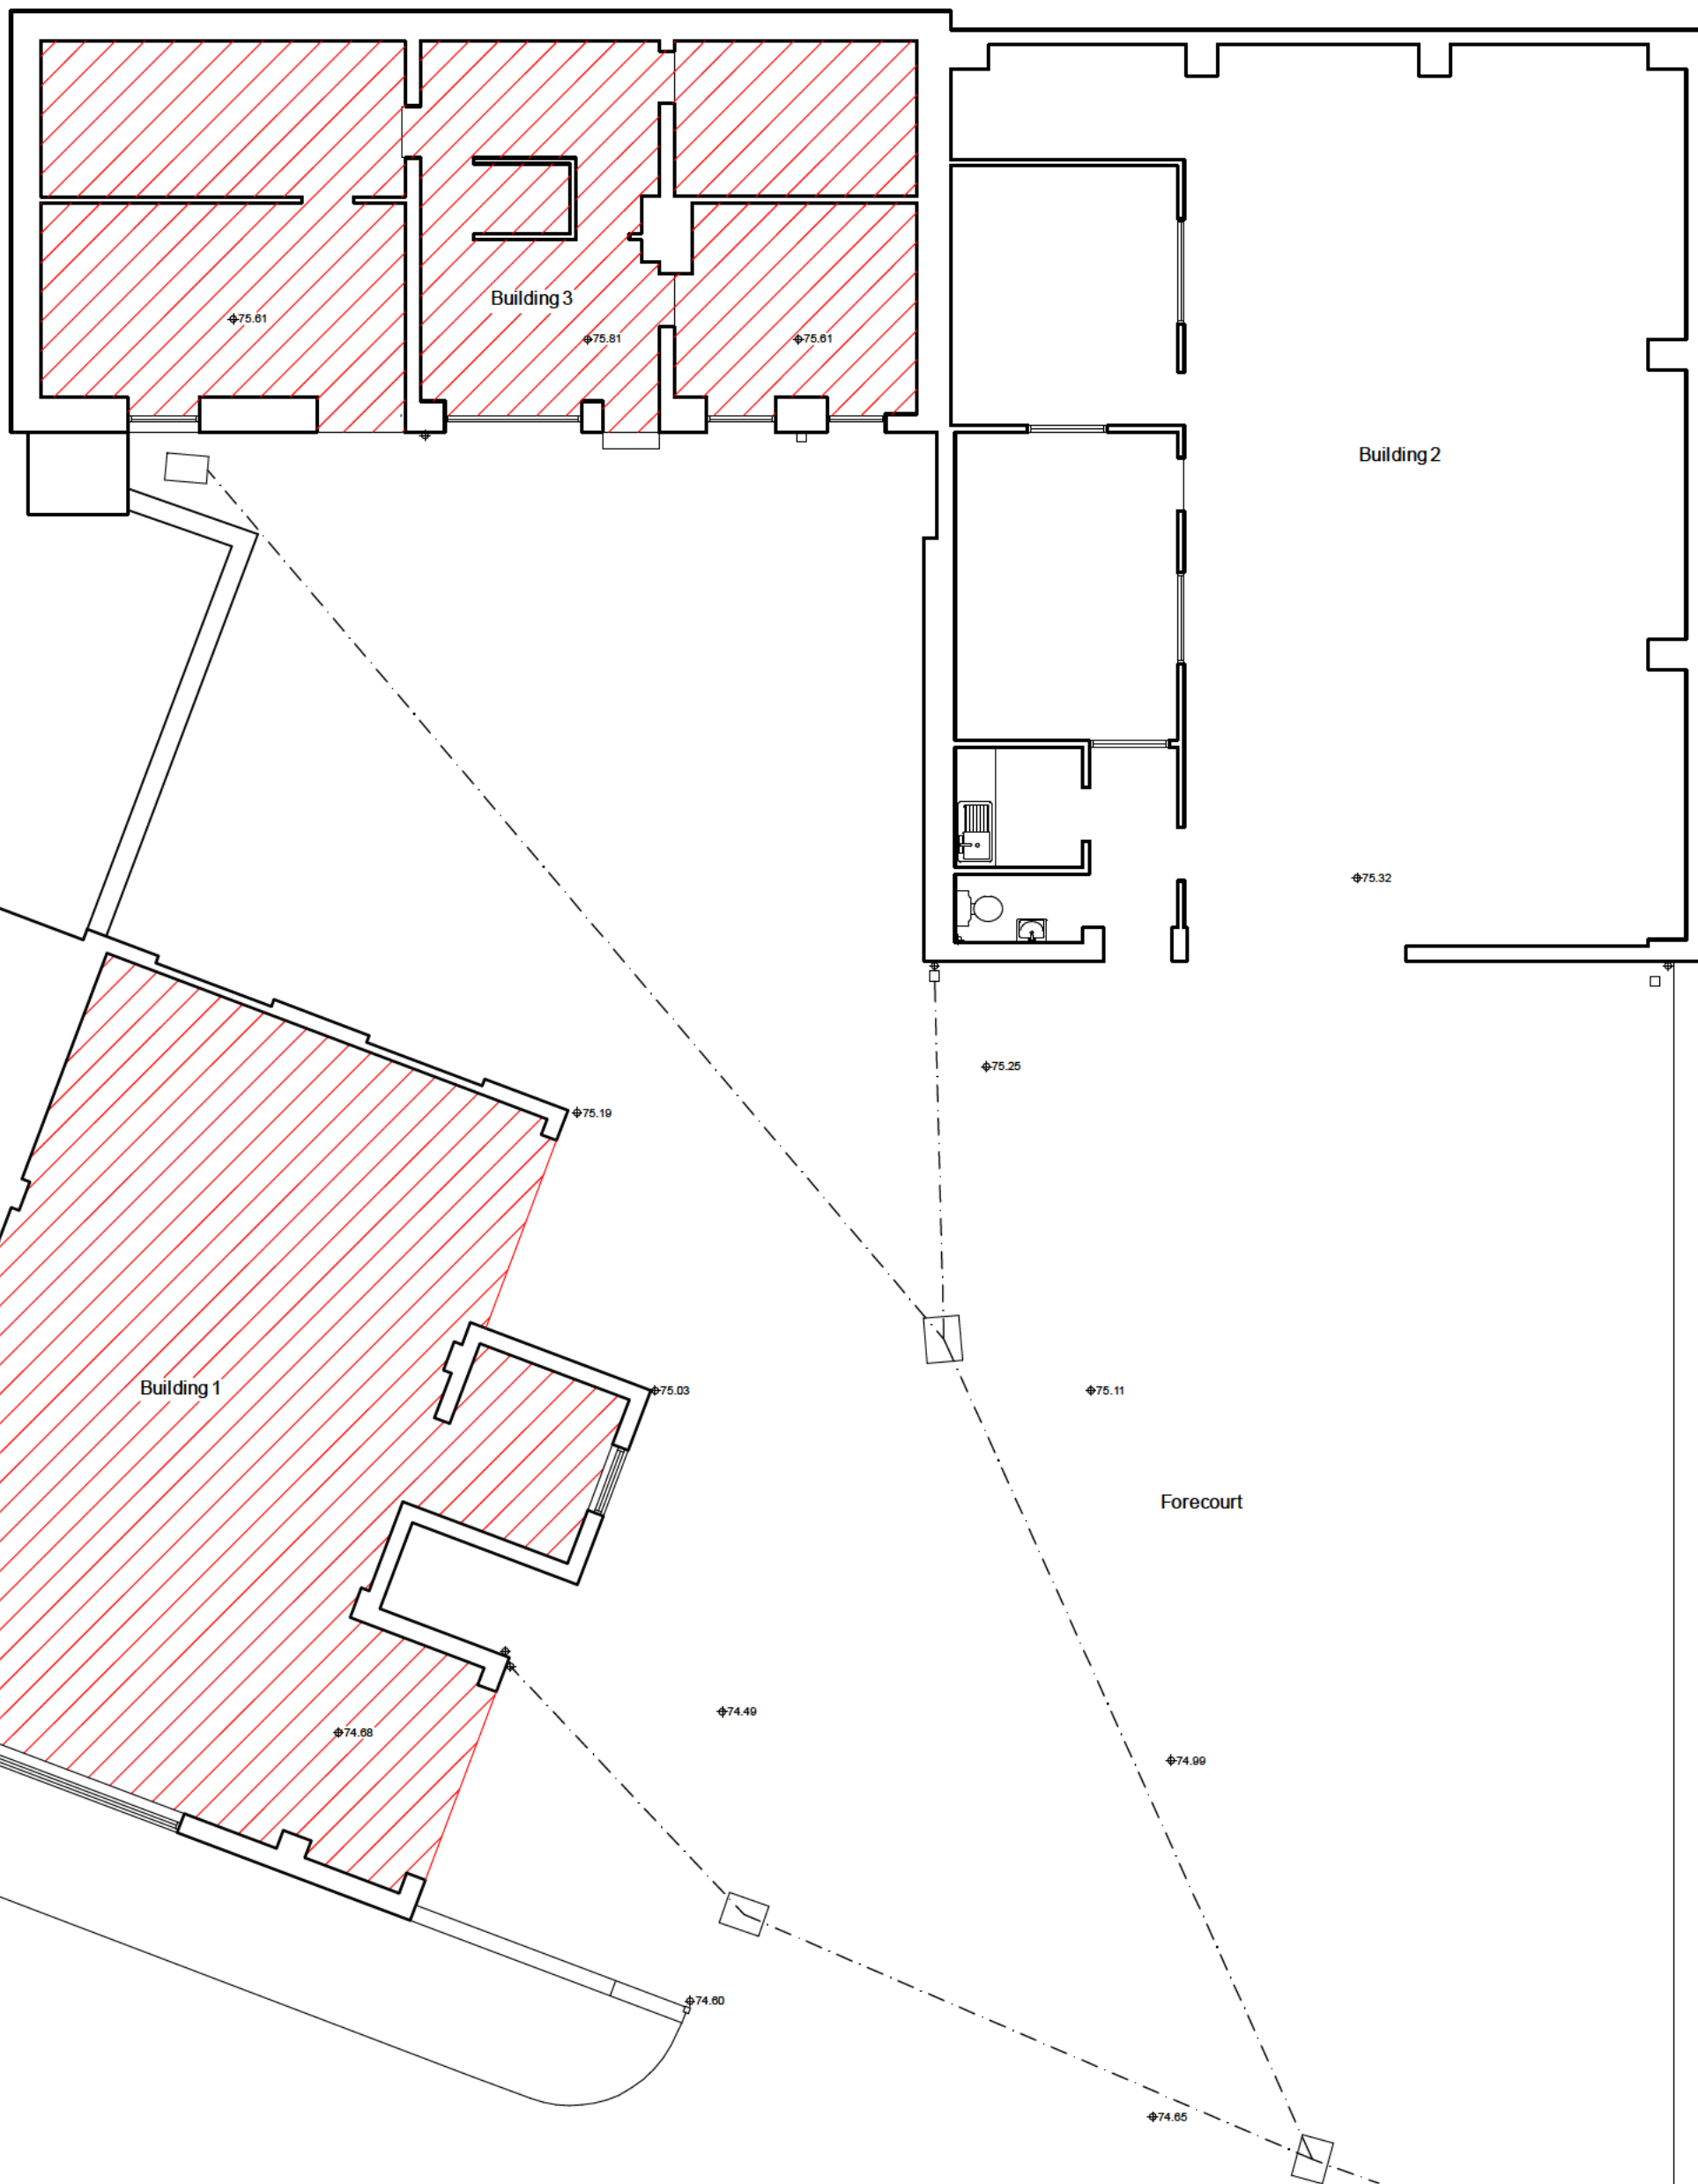

 Proposed Demolitions

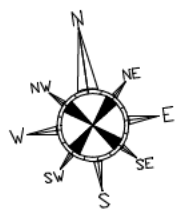