This drawing is to be read in conjunction with all relevant Architect, consultants' and specialists' drawings and specifications. The Architect is to be notified of any discrepancies before proceeding. Do not scale from this drawing. All dimensions and levels are to be checked on site. This drawing is subject to copyright. All work carried out before Planning and Building Permission has been granted is at the contractor/clients risk.

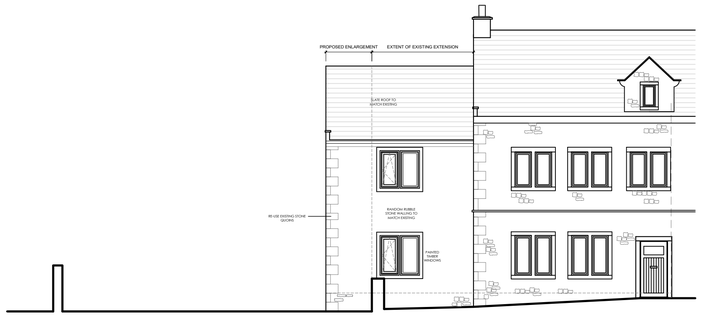

PROPOSED FRONT (EAST) ELEVATION
Scale 1:100

0 2 4 6m

PROPOSED REAR (WEST) ELEVATION
Scale 1:100

0 2 4 6m

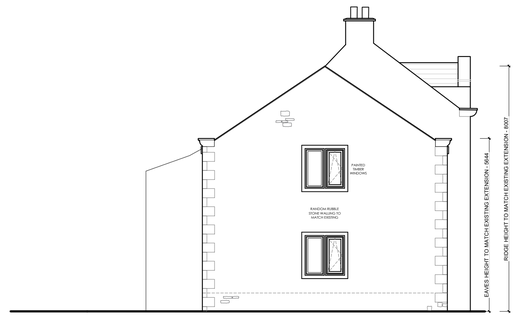

PROPOSED SIDE (SOUTH) ELEVATION
Scale 1:100

0 2 4 6m

Option 1 Reclaimed Stone Slate to match
Existing Photo: Grey Yorkshire Stone Slate reclaimed to match existing, to be sourced from reclamation yard if available.

Existing Photo: Grey Yorkshire Stone Slate

Option 2 "Truestone - Heavy Aged Yorkstone" (Indian Stone)

If reclaimed can not be sourced: Heavy Aged Yorkstone, Truestone, New Mill Road, Brockholes, Holmfirth, HD9 7AZ. sales@truestoneroofing.com

Material: Hand-selected Indian stone
Thickness: 22mm
Available widths: 600mm, 450mm, 300mm
Available heights (to peg hole): 36″, 34″, 32″, 30″, 28″, 26″ 24″, 22″, 20″, 18″, 12″
Weight: 125kg per m2
Fixing: 8mm pre-drilled hole to accommodate a 7mm peg

"Heavy Aged Yorkstone" (Indian Stone) from Truestone
The darkest of our Aged Yorkstone options, these heavily aged slates can be seamlessly blended into existing roofing on older, historic properties or where a darker roofing option is preferred.

Walls: Proposed Reclaimed Stone walls and cut sandstone window surrounds to match existing. Stone to be sourced from local reclamation yard

Heritage - Beaded Half Round Gutter and Fittings

Contents

Heritage Beaded Half Round socketed cast aluminium gutters are available in 2 sizes and 2 gutter lengths, together with a complete range of fittings. There is a pronounced feature bead on both lips. It can be finished to replicate cast iron, or BBA approved polyester powder coated using the Raincote range.

Notes:
Beaded Half Round is an all socketed system and Union Clips are only available by special order.
All dimensions are in mm unless shown otherwise.
Gutter sizes shown are nominal.
T = Gutter Thickness (nominal +/- 1mm).

Gutters

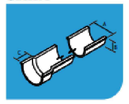

Gutter Size	Gutter Length	A	B	C	T	Weight (KG)	Product Code
113 (4.5")	1830	131	52	47	4	3.2	BHR5/300PPC
125 (5")	1830	143	56	47	4	3.33	BHR6/325PPC
113 (4.5")	610	131	52	47	4	1.0	BHR5/303PPC
125 (5")	610	143	56	47	4	1.0	BHR6/328PPC

Stop-Ends

Gutter Size	Type	A	Product Code
113 (4.5")	External	51	BHR5/306PPC
125 (5")	External	51	BHR6/331PPC
113 (4.5")	Internal	45	BHR5/318PPC
125 (5")	Internal	45	BHR6/149PPC

Fascia Brackets

Gutter Size	A	B	C	D	Product Code
113 (4.5")	155	75	38	35	BHR5/315PPC
125 (5")	165	79	38	37	BHR6/337PPC

Stop End Outlet - with Socket

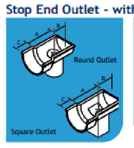

Gutter Size	Pipe Size	A	B	C	Product Code
113 (4.5")	63 Dia	213	106	47	BHR5/RO255EPPC
125 (5")	63 Dia	213	106	47	BHR6/RO255EPPC
113 (4.5")	75 Dia	213	106	47	BHR5/RO305EPPC
125 (5")	75 Dia	213	106	47	BHR6/RO305EPPC
113 (4.5")	75 x 75 Dia	213	106	47	BHR5/SO335EPPC
125 (5")	75 x 75 Dia	213	106	47	BHR6/SO335EPPC

Alumasc - Aluminium beaded half round gutters 125mm and rainwater pipes 75mm diameter all to be powder coated in RAL 9017m Black

Heritage - Beaded Half Round Gutter

113mm (4.5")
125mm (5")

RAL 9017m
Black (60% Gloss)

Colours are reproduced for general guidance only. For exact colour and finish references, swatch samples, or any further information, please contact Alumasc.

Client
MR AND MRS CARRUTHERS

Job Title
4 ABBEYCROFT
THE SANDS
WHALLEY
LANCASHIRE
BB7 9TN
PROPOSED EXTENSION

Drawing Title
EXTERNAL MATERIALS

Scale	Date	Drawn
1:100 @ A1	Sept 2026	Craig Harrison

SUNDERLAND PEACOCK ARCHITECTS
SUNDERLAND PEACOCK & ASSOCIATES LTD.
HAZELMERE, PIMLICO ROAD, CLITHEROE
LANCASHIRE, BB7 2AG
T 01200 423178 F 01200 427328
E info@sunderlandpeacock.com
www.sunderlandpeacock.com

6835 - PC02