



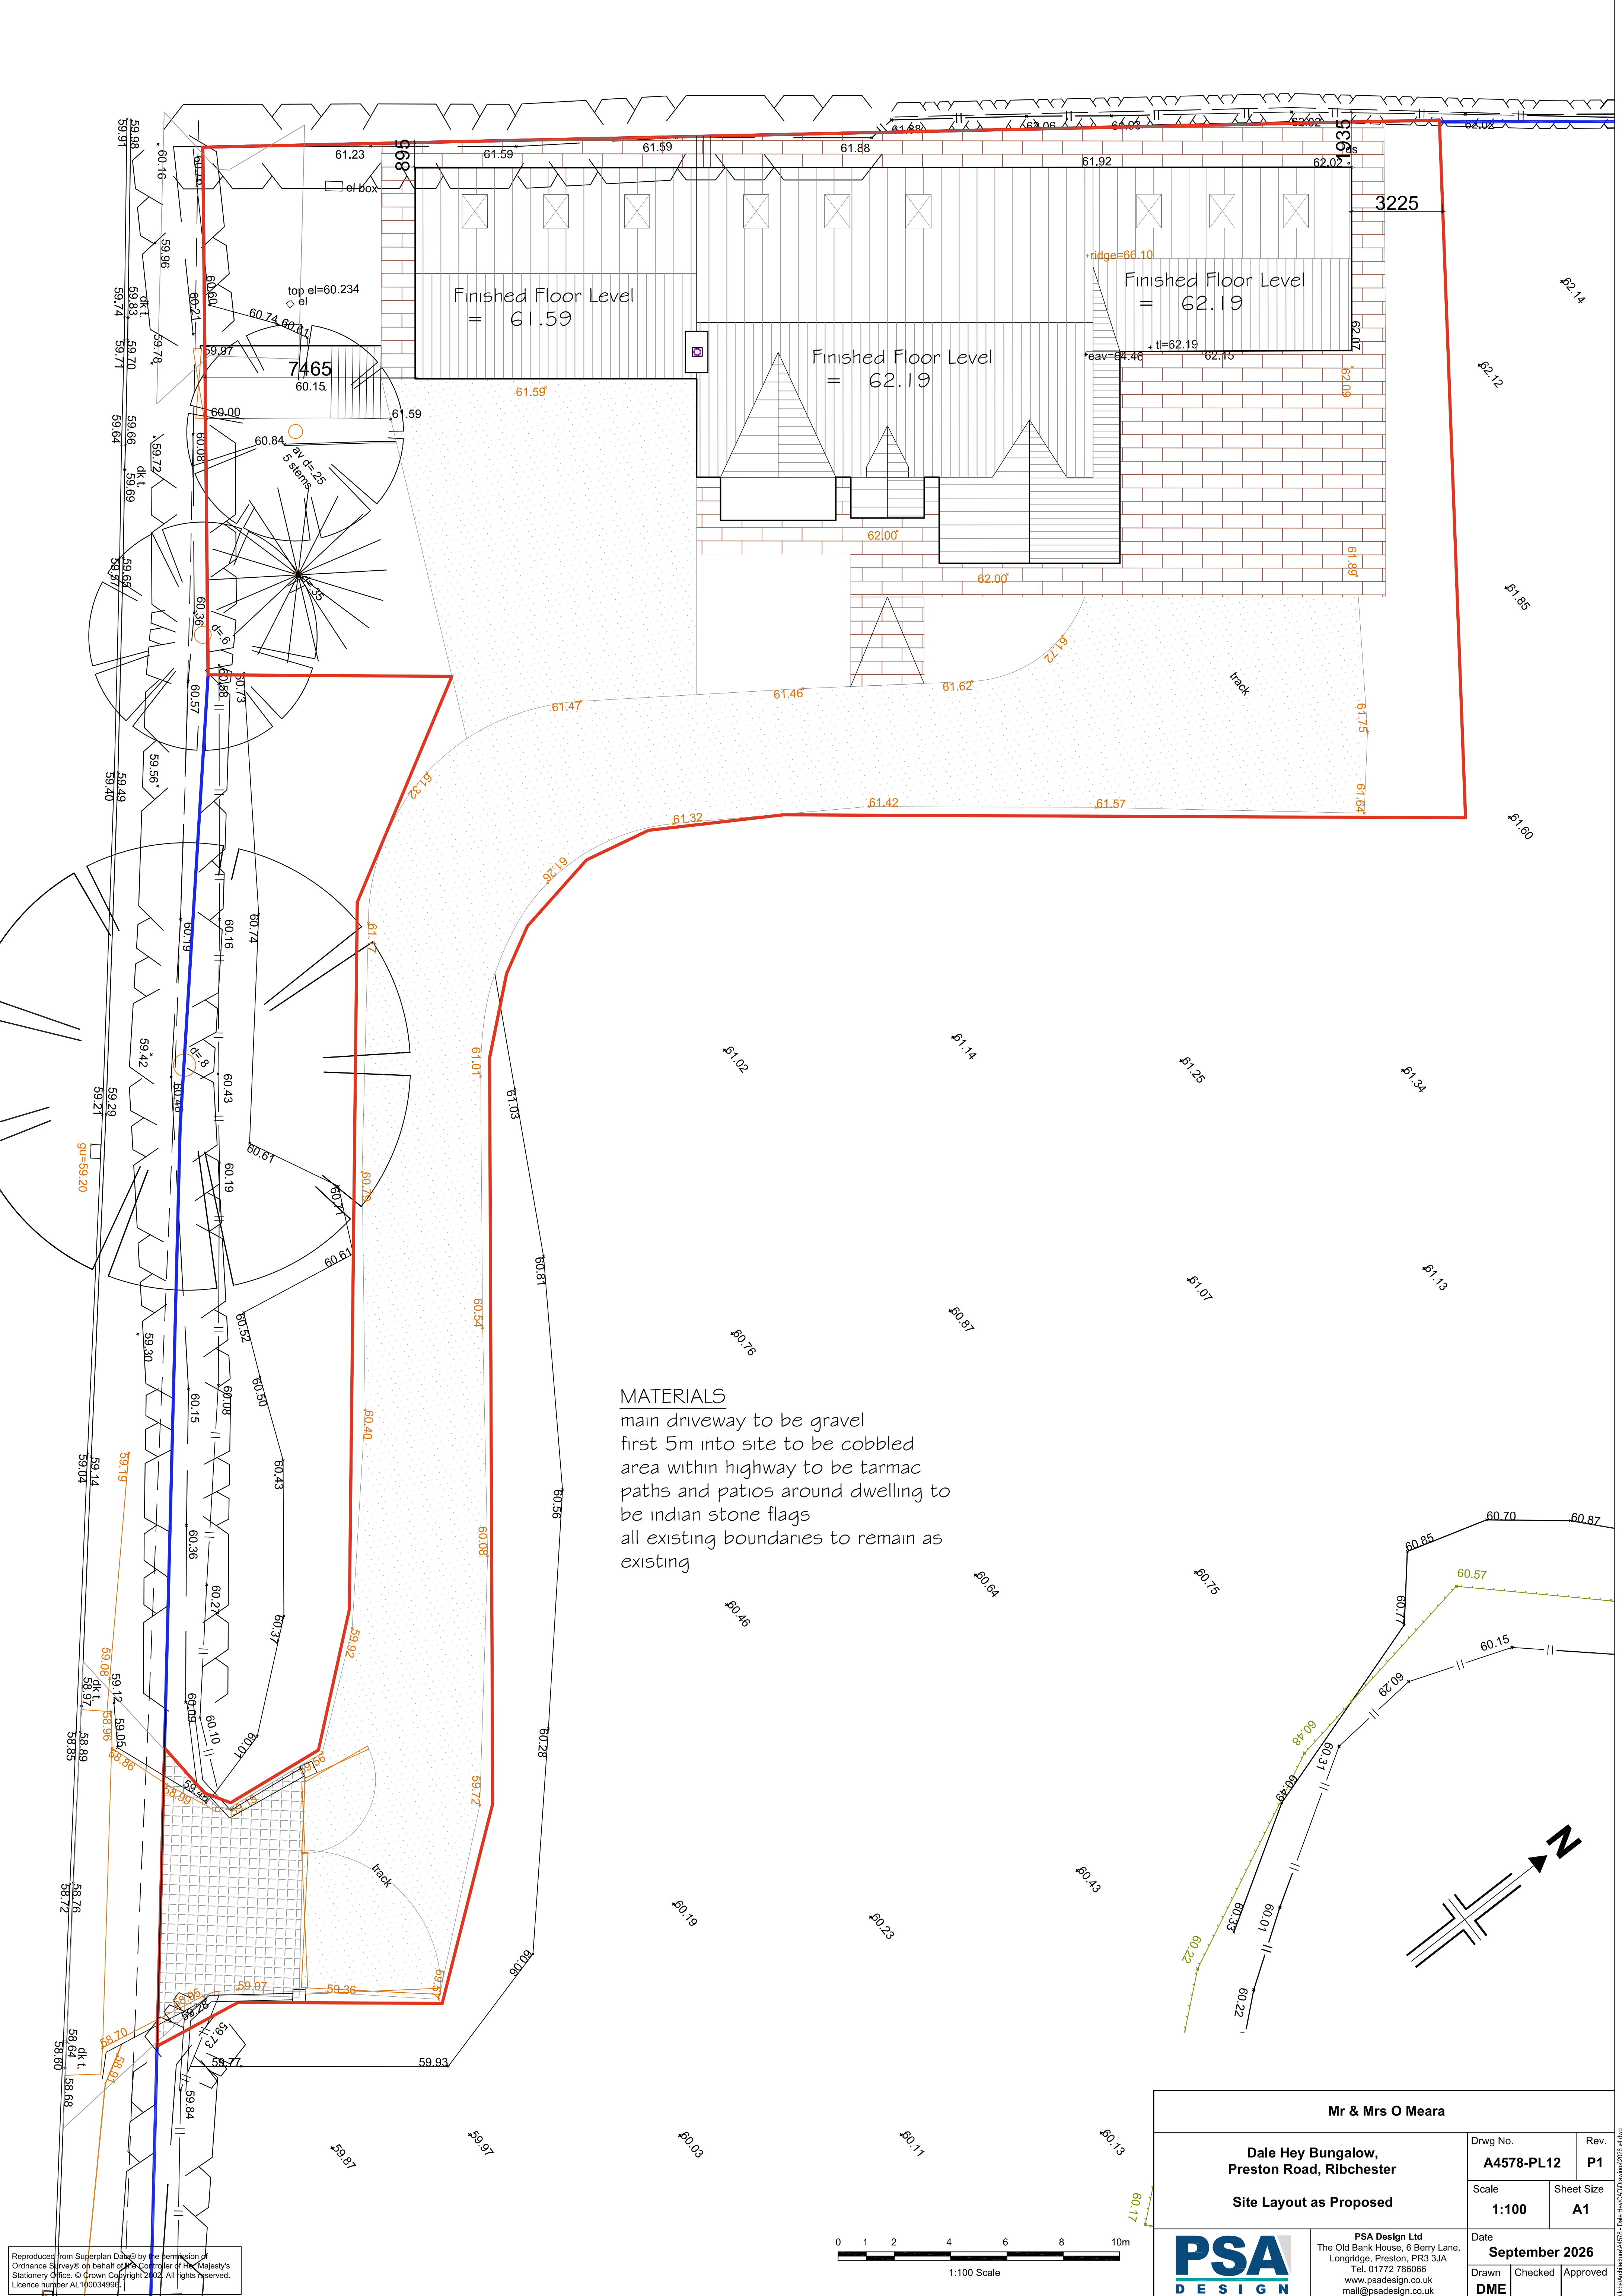

MATERIALS
main driveway to be gravel
first 5m into site to be cobbled
area within highway to be tarmac
paths and patios around dwelling to be indian stone flags
all existing boundaries to remain as existing

Mr & Mrs O Meara			
Dale Hey Bungalow, Preston Road, Ribchester		Drwg No. A4578-PL12	Rev. P1
		Scale 1:100	Sheet Size A1
Site Layout as Proposed		Date September 2026	
		Drawn DME	Checked
		Approved 	

Reproduced from Superplan Data® by the permission of
Ordnance Survey® on behalf of the Controller of Her Majesty's
Stationary Office. © Crown Copyright 2002. All rights reserved.
Licence number AL100034992.

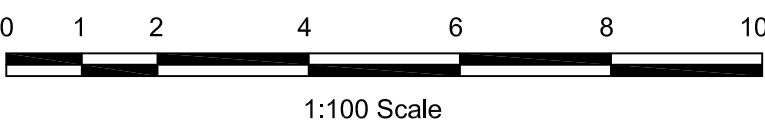

PSA Design Ltd
The Old Bank House, 6 Berry Lane,
Longridge, Preston, PR3 3JA
Tel. 01772 786066
www.psadesign.co.uk
mail@psadesign.co.uk

P:\psadesign\A4578 - Dale Hey CAD drawings\026 v4.dwg