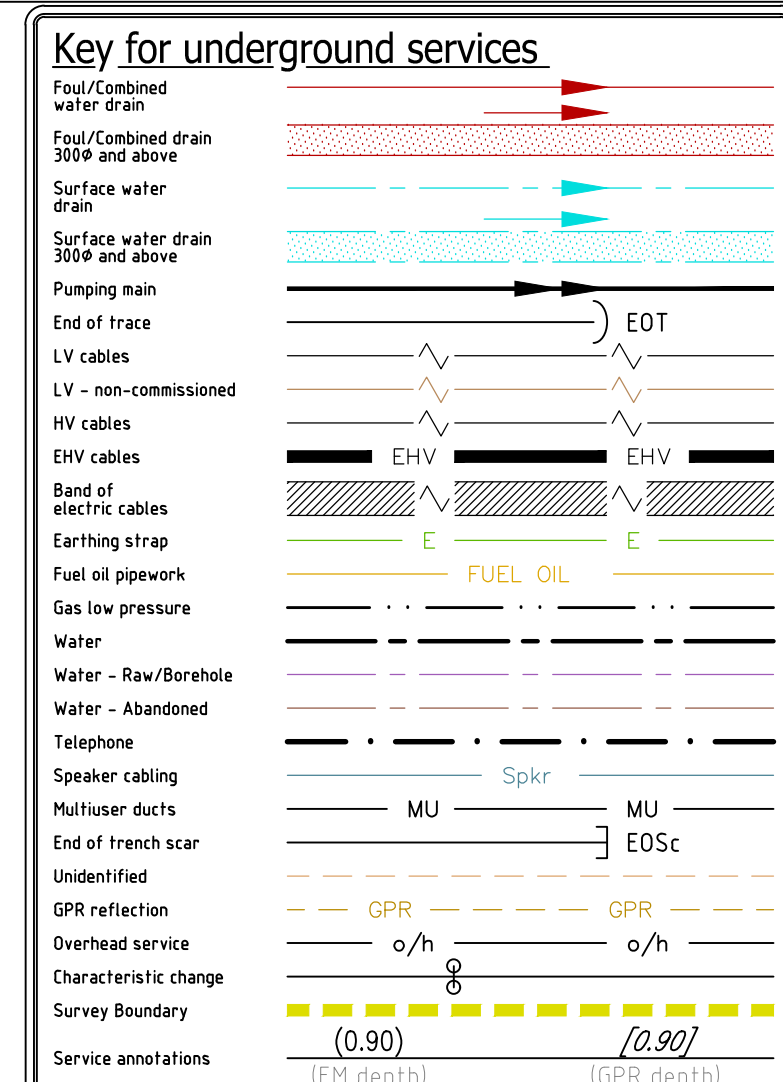




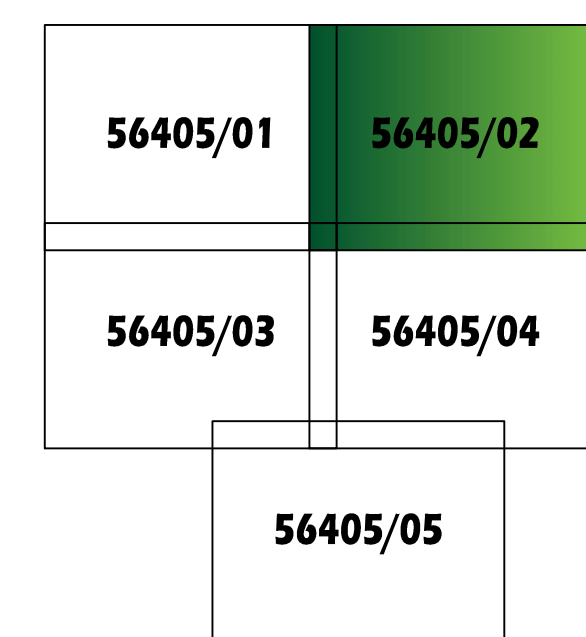
Where chamber extents are significantly greater than the cover size, their approximate extents are shown thus:

inaccessible areas, shown thus:

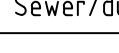
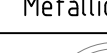
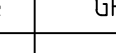
inaccessible areas due to vegetation, shown thus;

Electric vehicle charging point, shown thus:

Sheet layout



Inferred depth positions

Sewer/duct	Metallic service	GPR target
 inline EM (1.20) at chamber 1.20d	 inline EM (1.20) at chamber 1.20d	 inline [1.20]

Abbreviations for underground services

[illegible]

Notes for underground services

[illegible]

REV NO	REV NOTE	DATE	SIGNED	CHECKED



SAFE CONTRACTING
AUTHORITY
APPROVED



HAS

CONTRACTORS AND ARCHITECTS ASSOCIATION
Accredited Contractor
www.has.org.uk



MEMBER OF
**THE SURVEY
ASSOCIATION**

Type of survey_

Topographical ☐ PAS 128 ☐ Drainage ☒ Services ☒

Unit 5
Braunston Business Park
London Road
Braunston
Daventry
Northants, NN11 7HB

 **Subsight**
SURVEYS LIMITED

T: 01788 891721
E: mail@subsight.co.uk
W: www.subsight.co.uk

Client	Box Associates Ltd
--------	--------------------

Title	Location of Underground Services and Drains Northcote Manor Langho, Blackburn
-------	---

Surveyed	ISP/SB/RK	Date	August 2022
Drawn	ISP	Scale	1 : 100 @ A0
Checked	MPW		

Drawing No. 56405/02	Rev.
----------------------	------