


Dormer face is set back up the
roof slope a minimum of 200mm
Refer to the elevations also

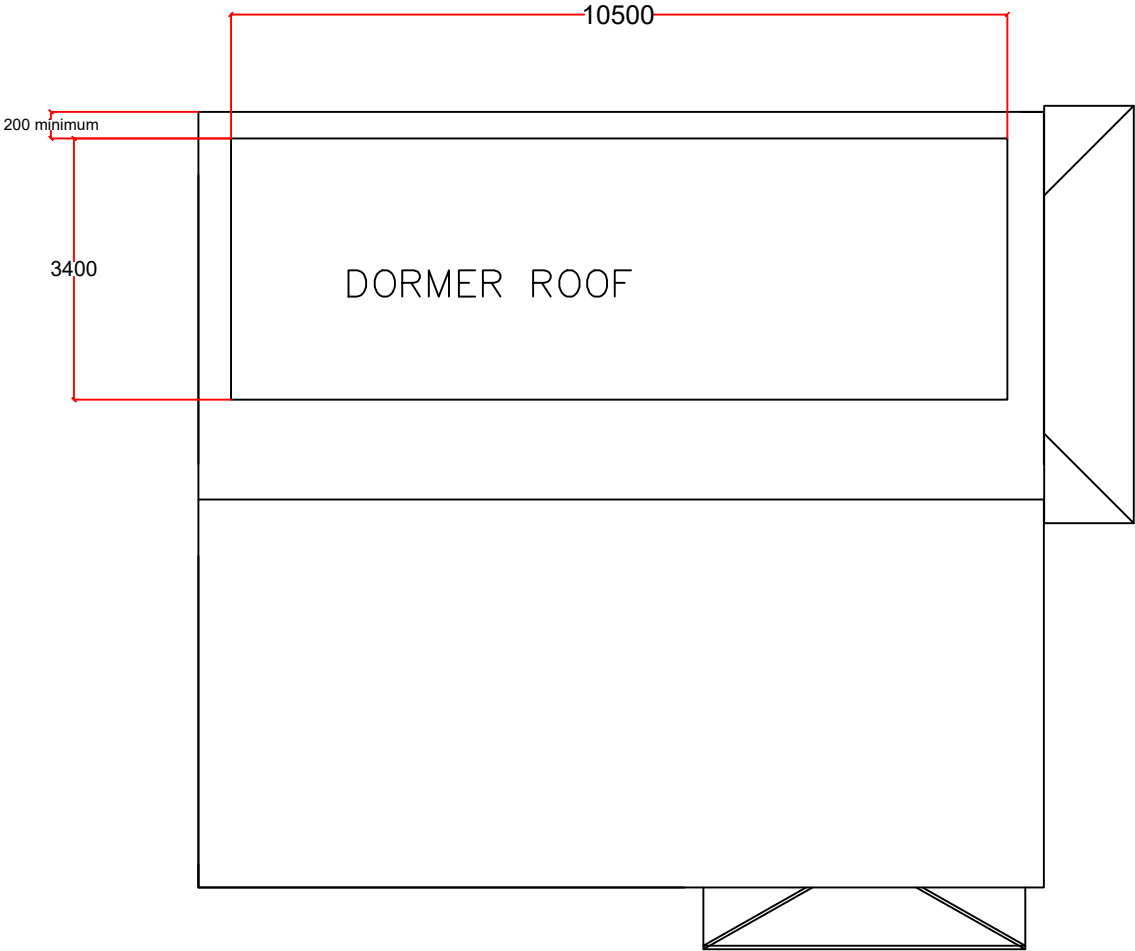

PROPOSED ROOF PLAN

125 WHALLEY ROAD
READ

1:100

FOR THE LDC APPLICATION