




NOTES

1. Roof footprint: 7600 x 2000 mm.
2. Mono-pitch roof falls across the 2000 mm depth.
3. Overall shelter heights: 2400 mm at fence/high side and 1800 mm at outer/low side.

SCALE BAR 1:50

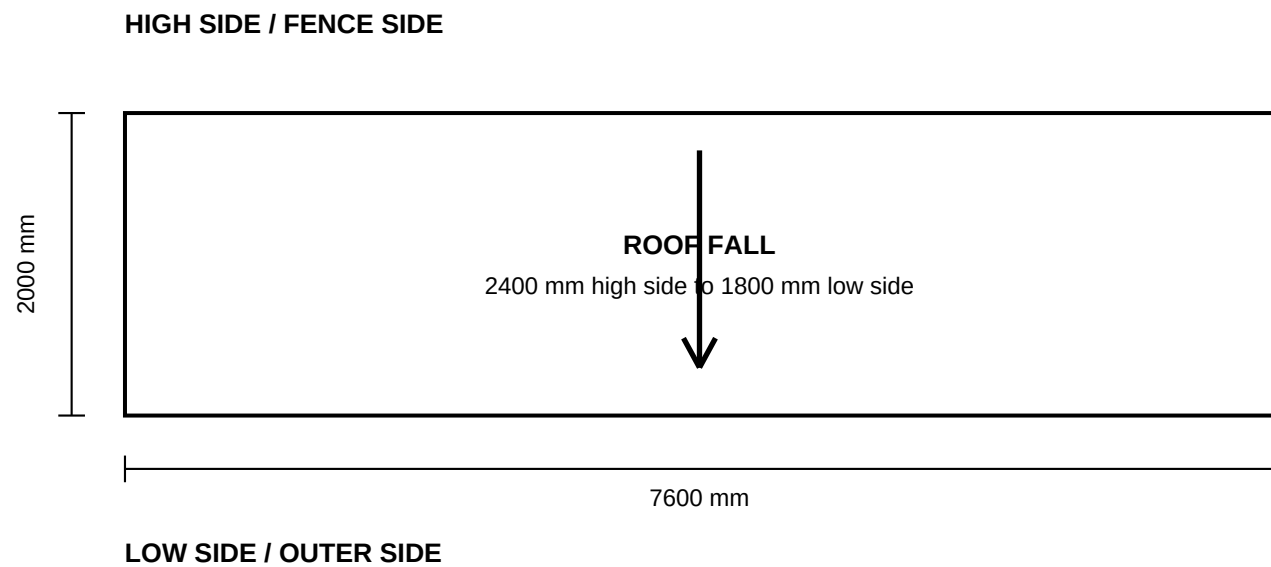

PROPOSED SHELTER - ROOF PLAN

Drawing: VP-003

Scale: 1:50 @ A3 | Date: 02/10/2026

Application: 3/2026/0762 - Chipping Memorial Hall, Garstang Road, Chipping PR3 2QH