



BP wo 24 without letter plate/ BP I wo 24 with letter plate

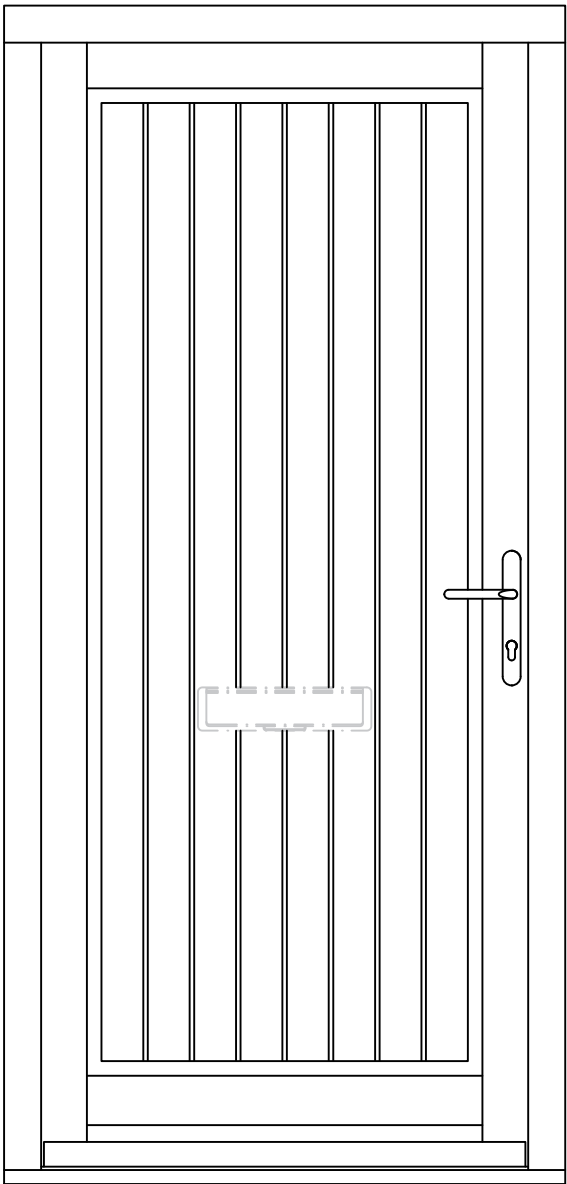


OUTSIDE INSIDE

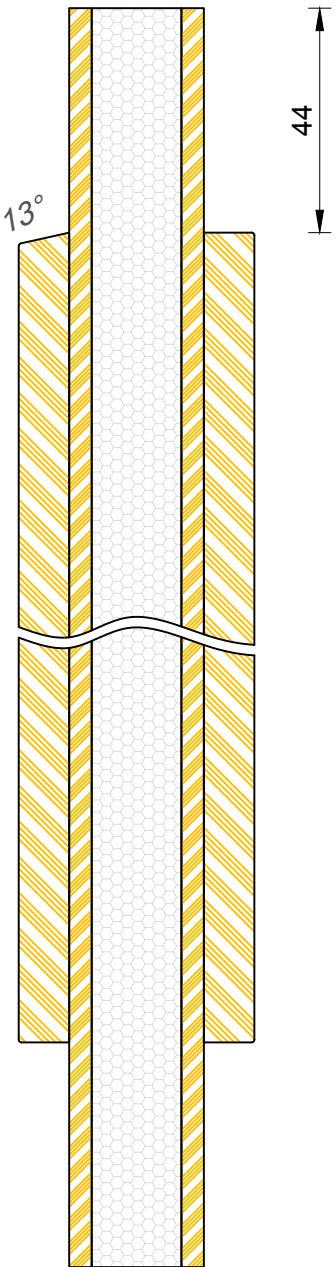

H = 9mm on painted finishes (42mm o/a)
H = 7mm on stained finishes (38mm o/a)
W = varies depending on door leaf width

OUTSIDE

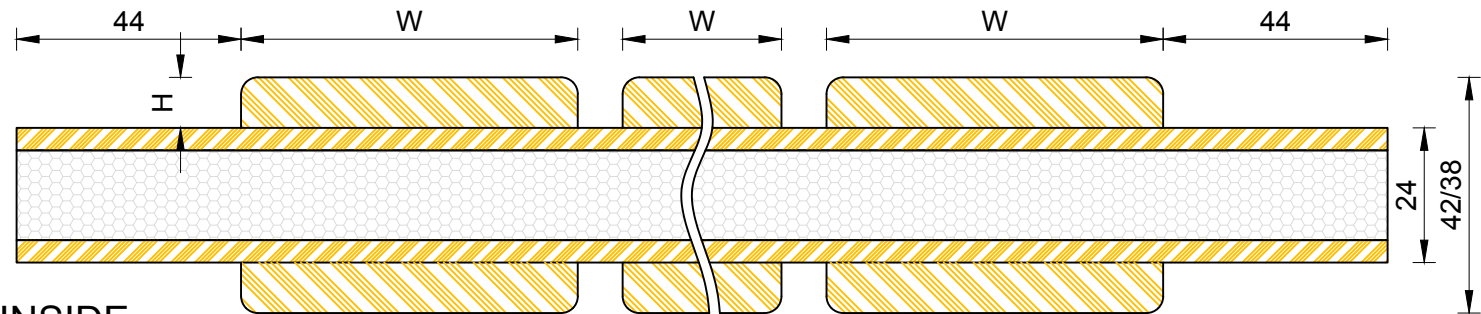

INSIDE







Bereco



Contemporary Open In Flush Entrance Door
Standard Boarded Panel



DIMENSIONS	PLOT SIZE	SCALE	DATE	REV	DWG NO.
MM	A3	1:1	21.05.2019	A	1121.2

Please consider the environment before printing

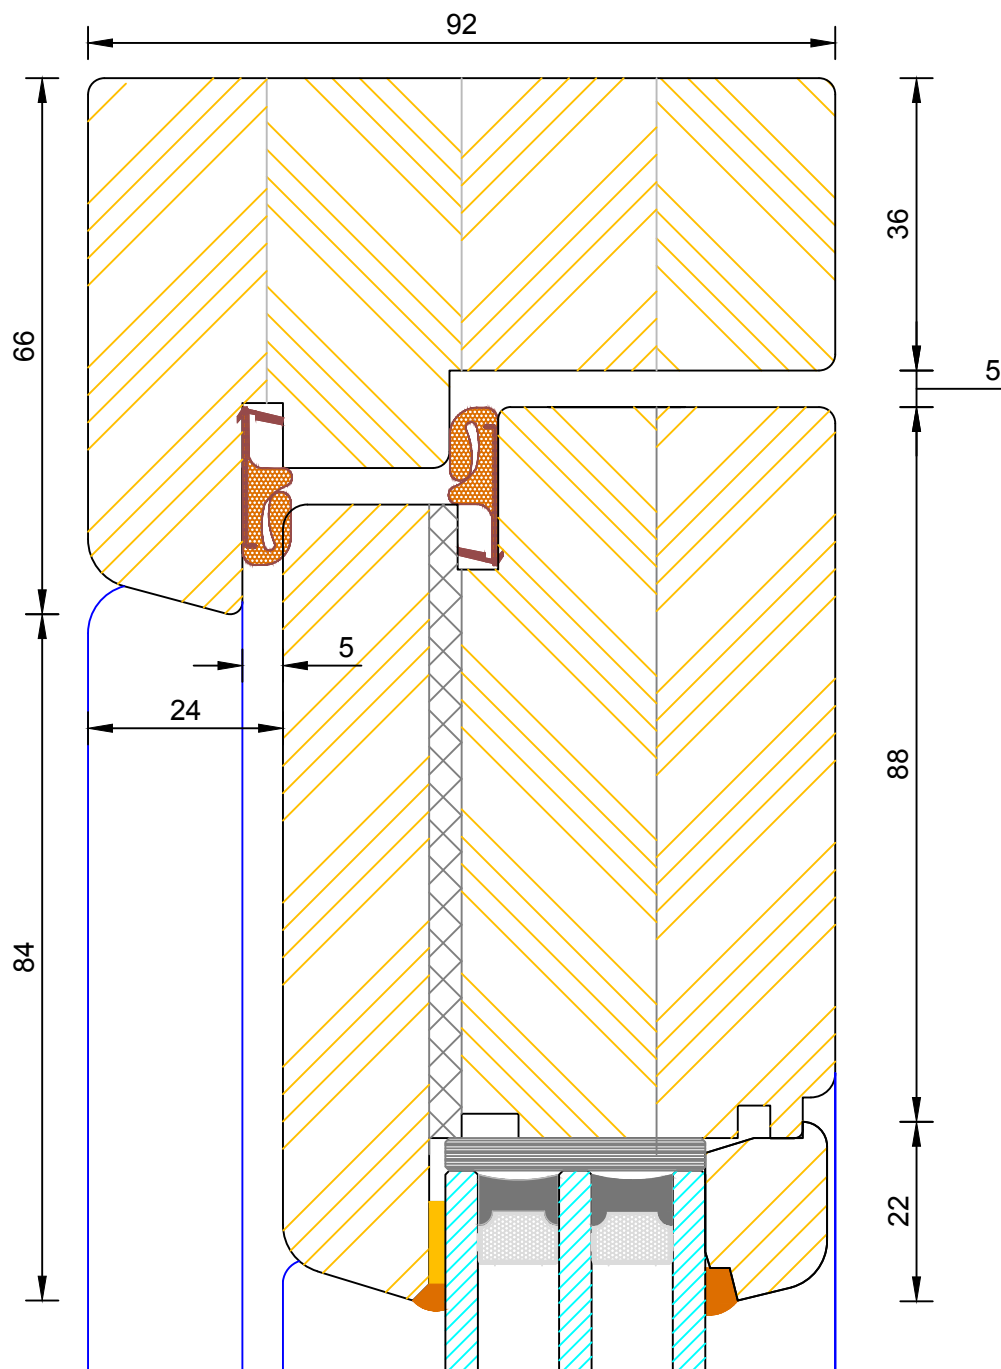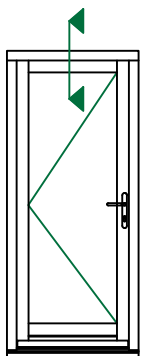

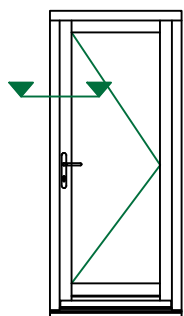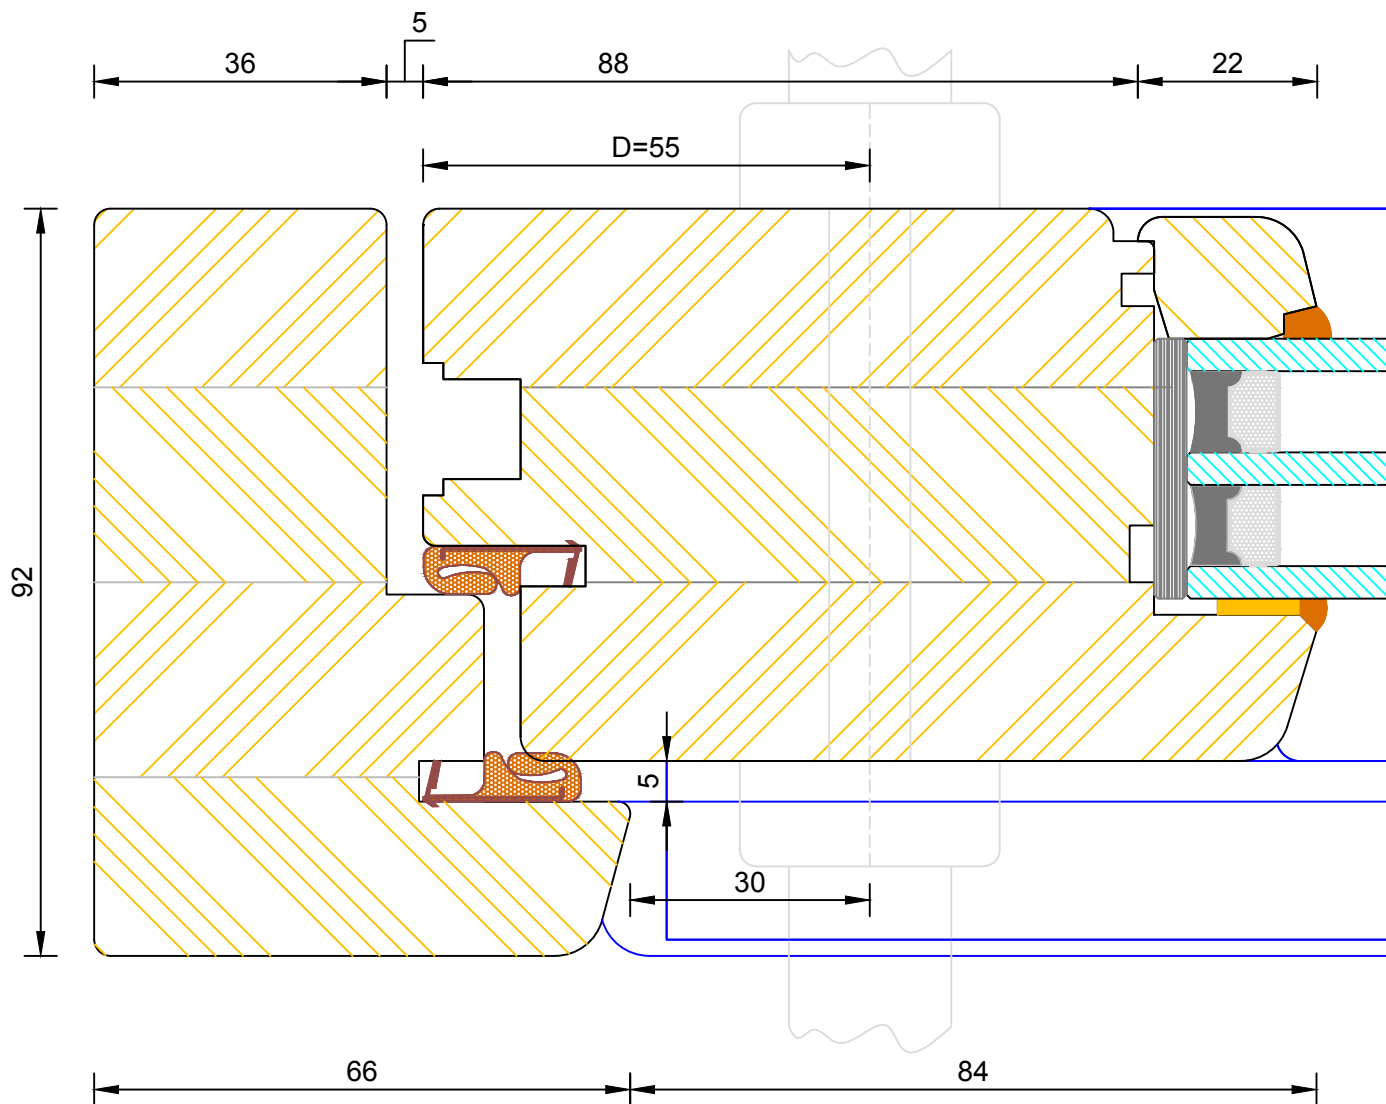

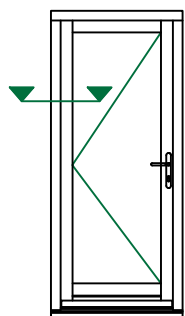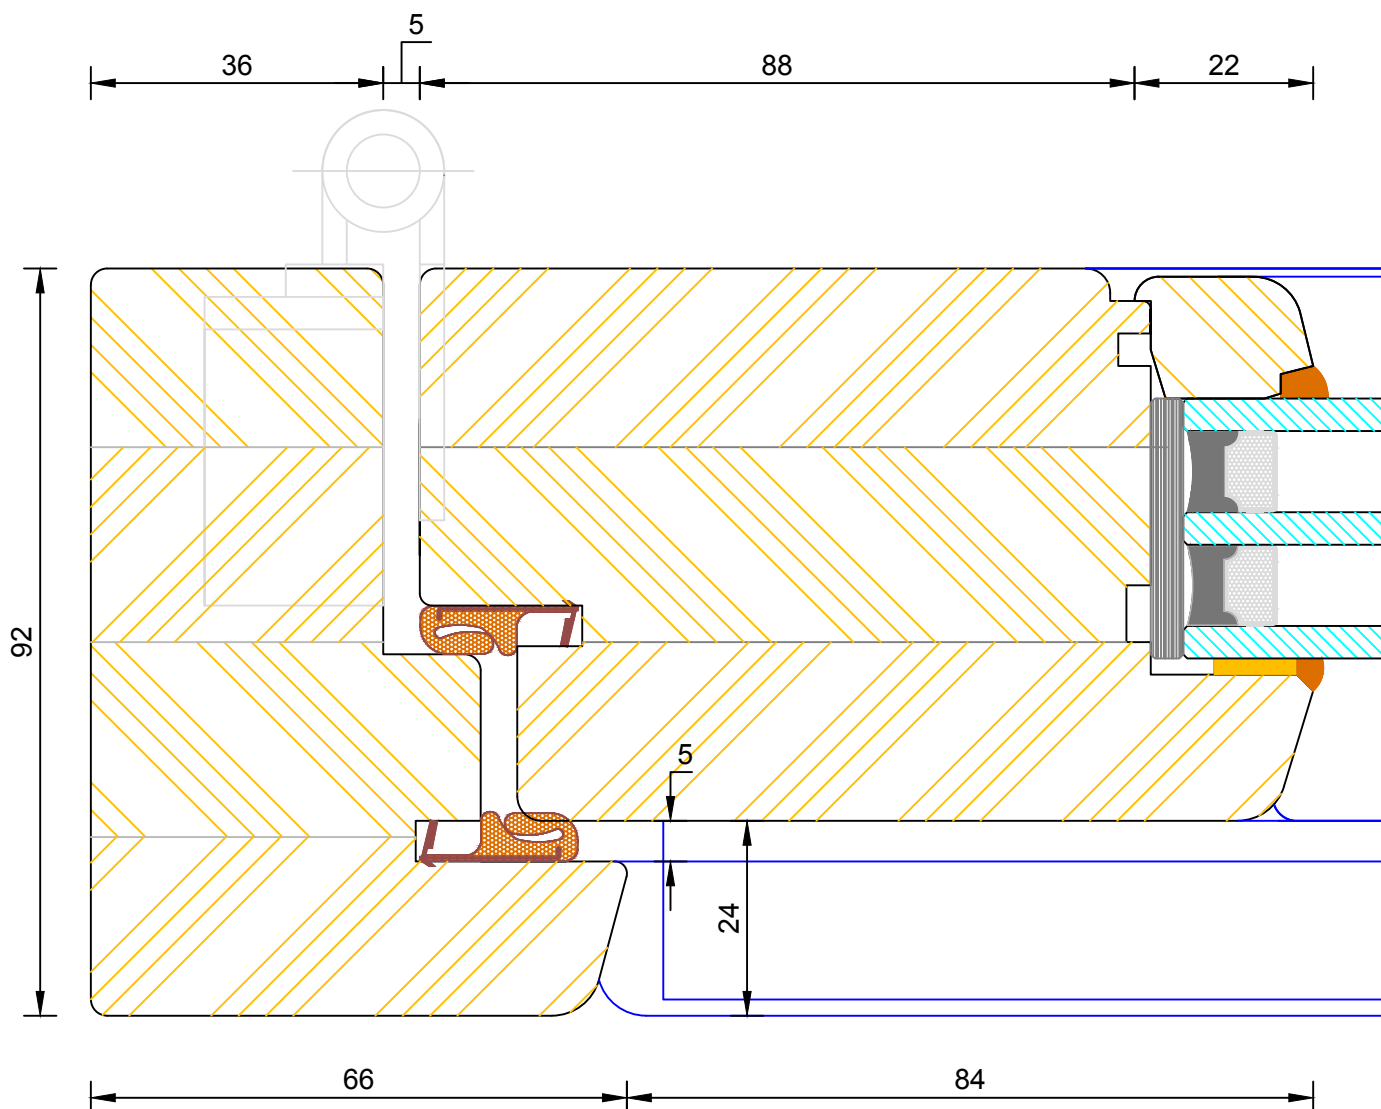

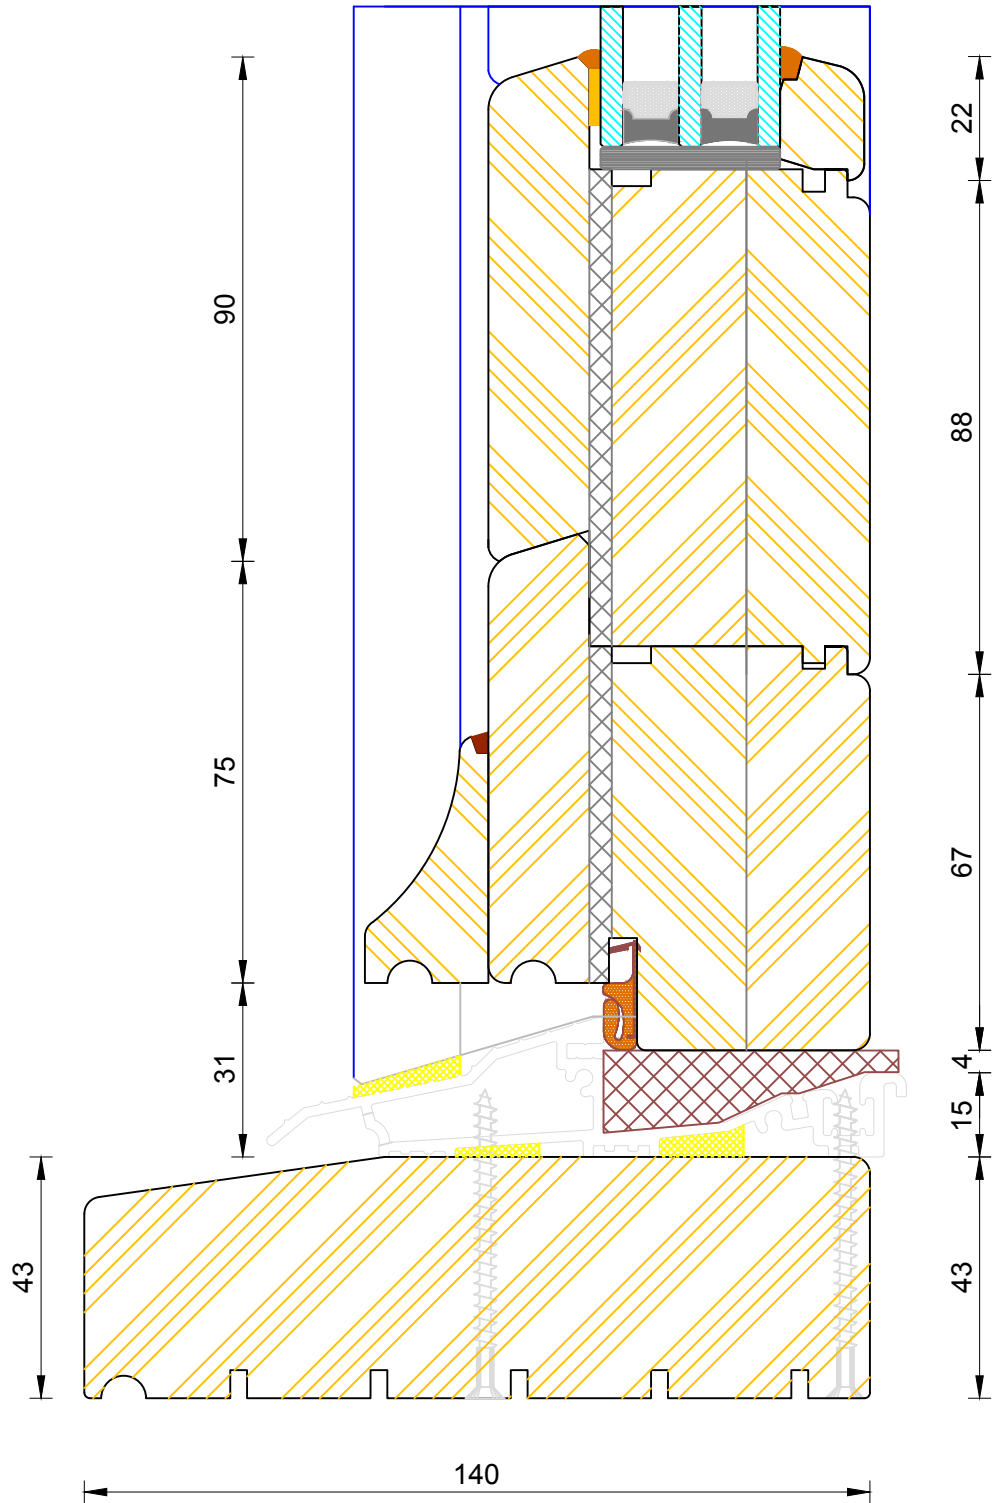
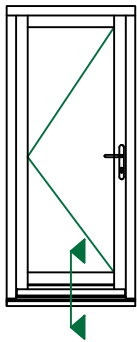



Bereco



Contemporary Open In Flush Entrance Door
Triple Glazed - Standard Thresh (140x43mm)

DIMENSIONS	PLOT SIZE	SCALE	DATE	REV	DWG NO.
MM	A3	1:1	27.01.2011	A	1162

Please consider the environment before printing

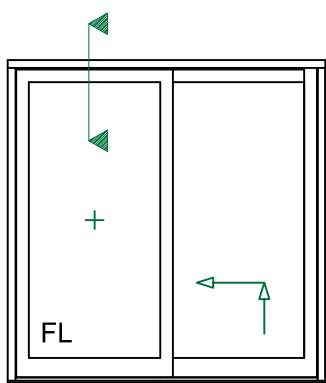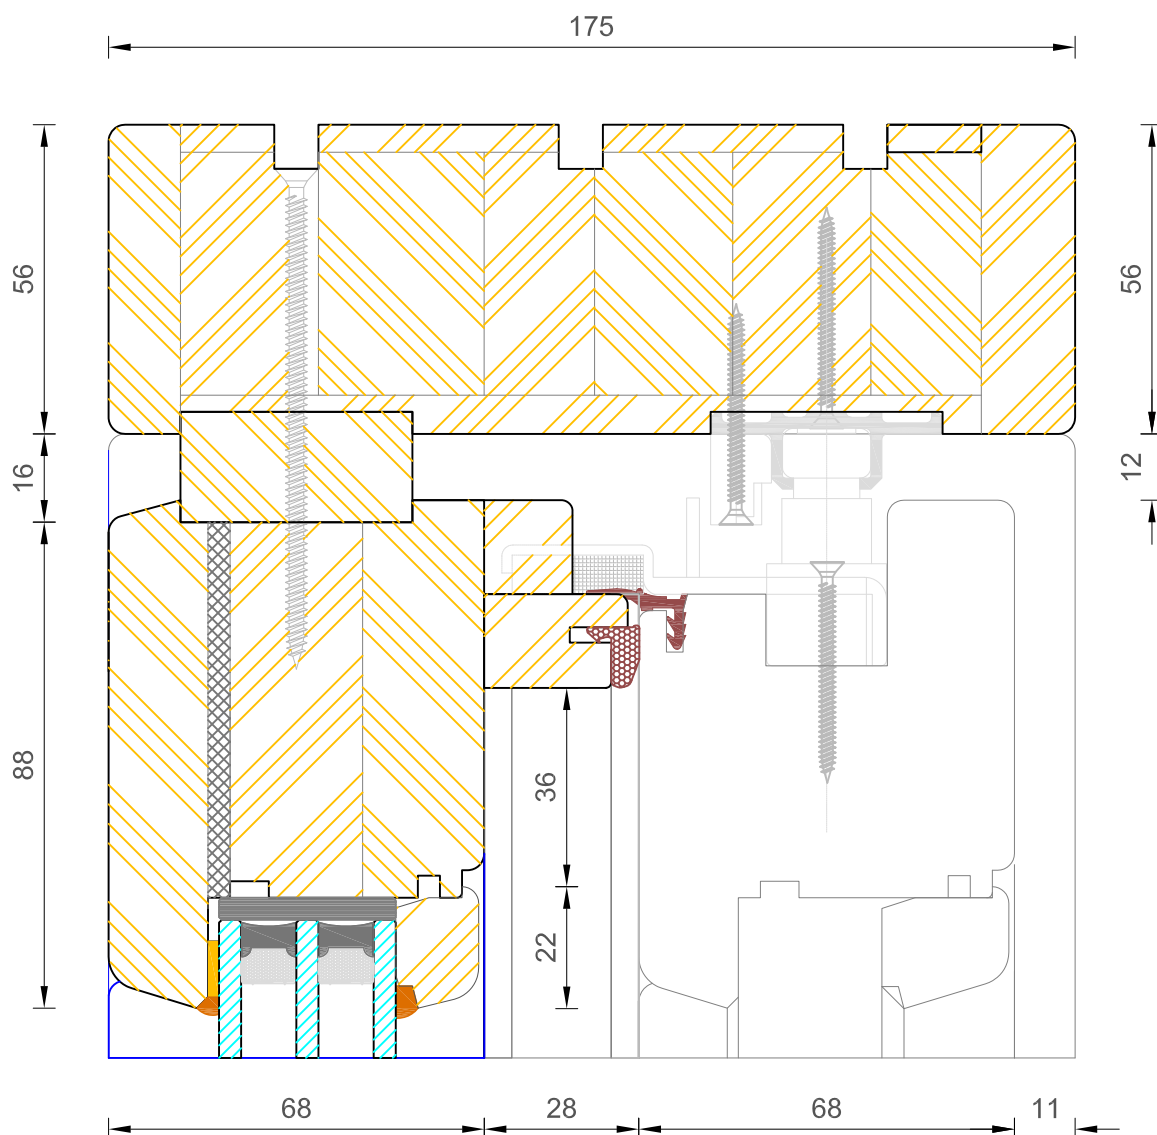

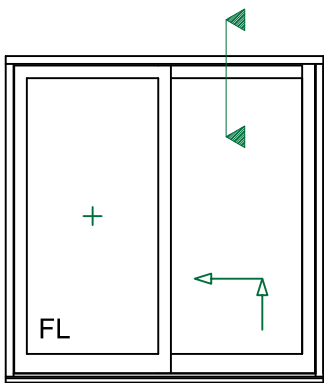

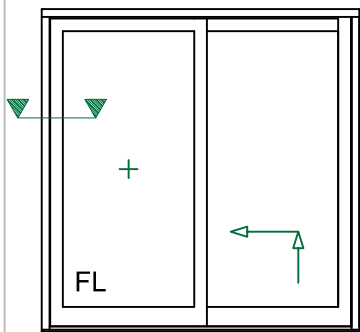
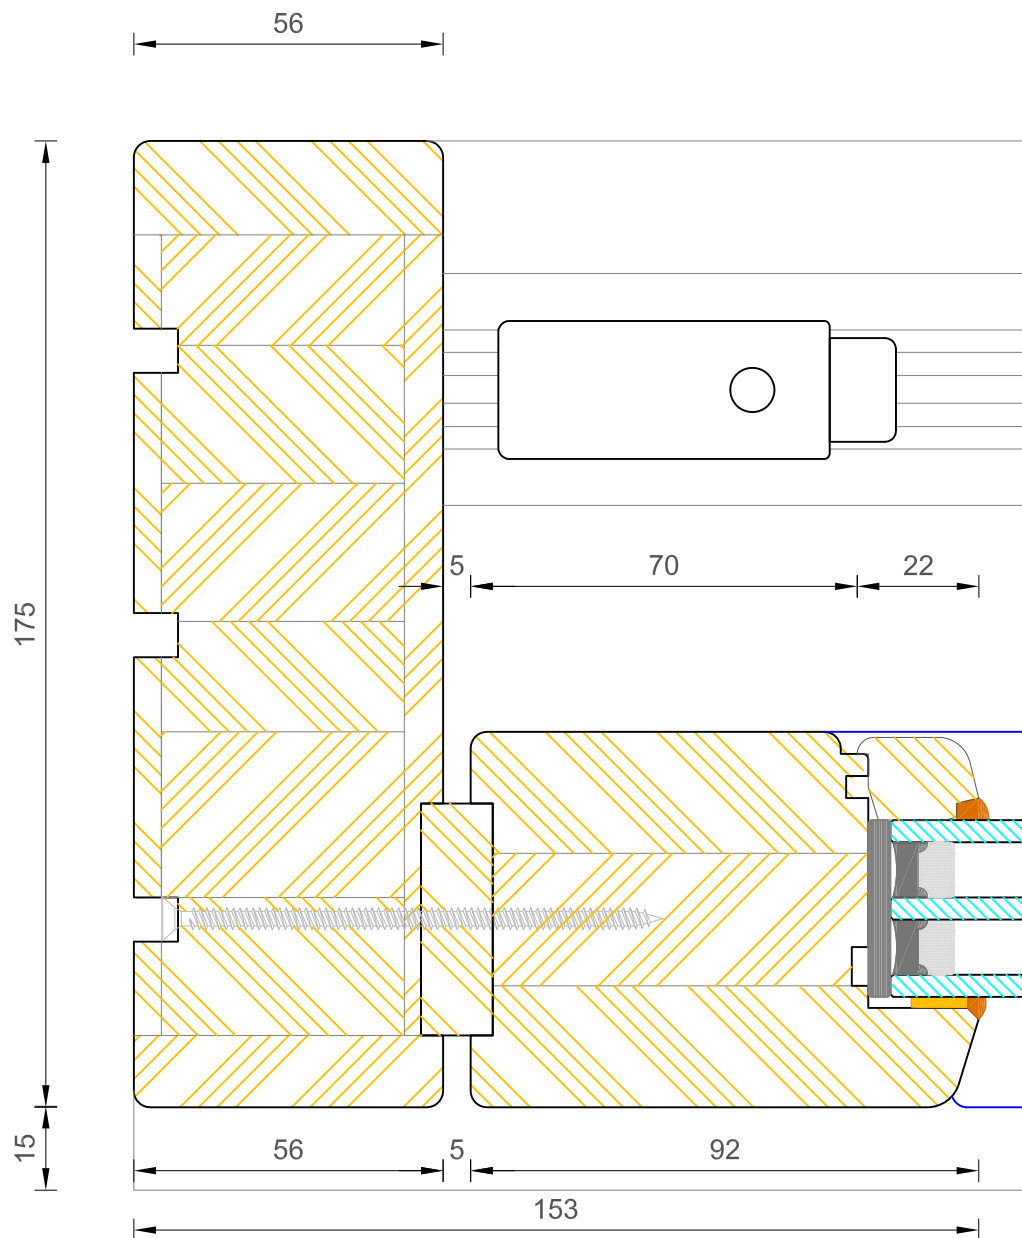




Bereco



Contemporary HS Sliding Patio Door
Triple Glazed - Frame Jamb Fixed Leaf

DIMENSIONS	PLOT SIZE	SCALE	DATE	REV	DWG NO.
MM	A3	1:1	11.10.2018	B	1437

Please consider the environment before printing

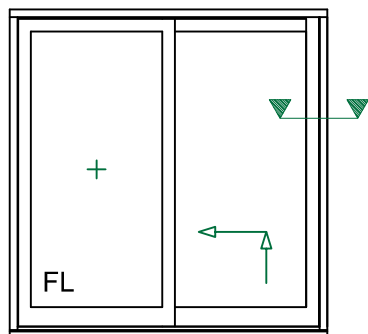
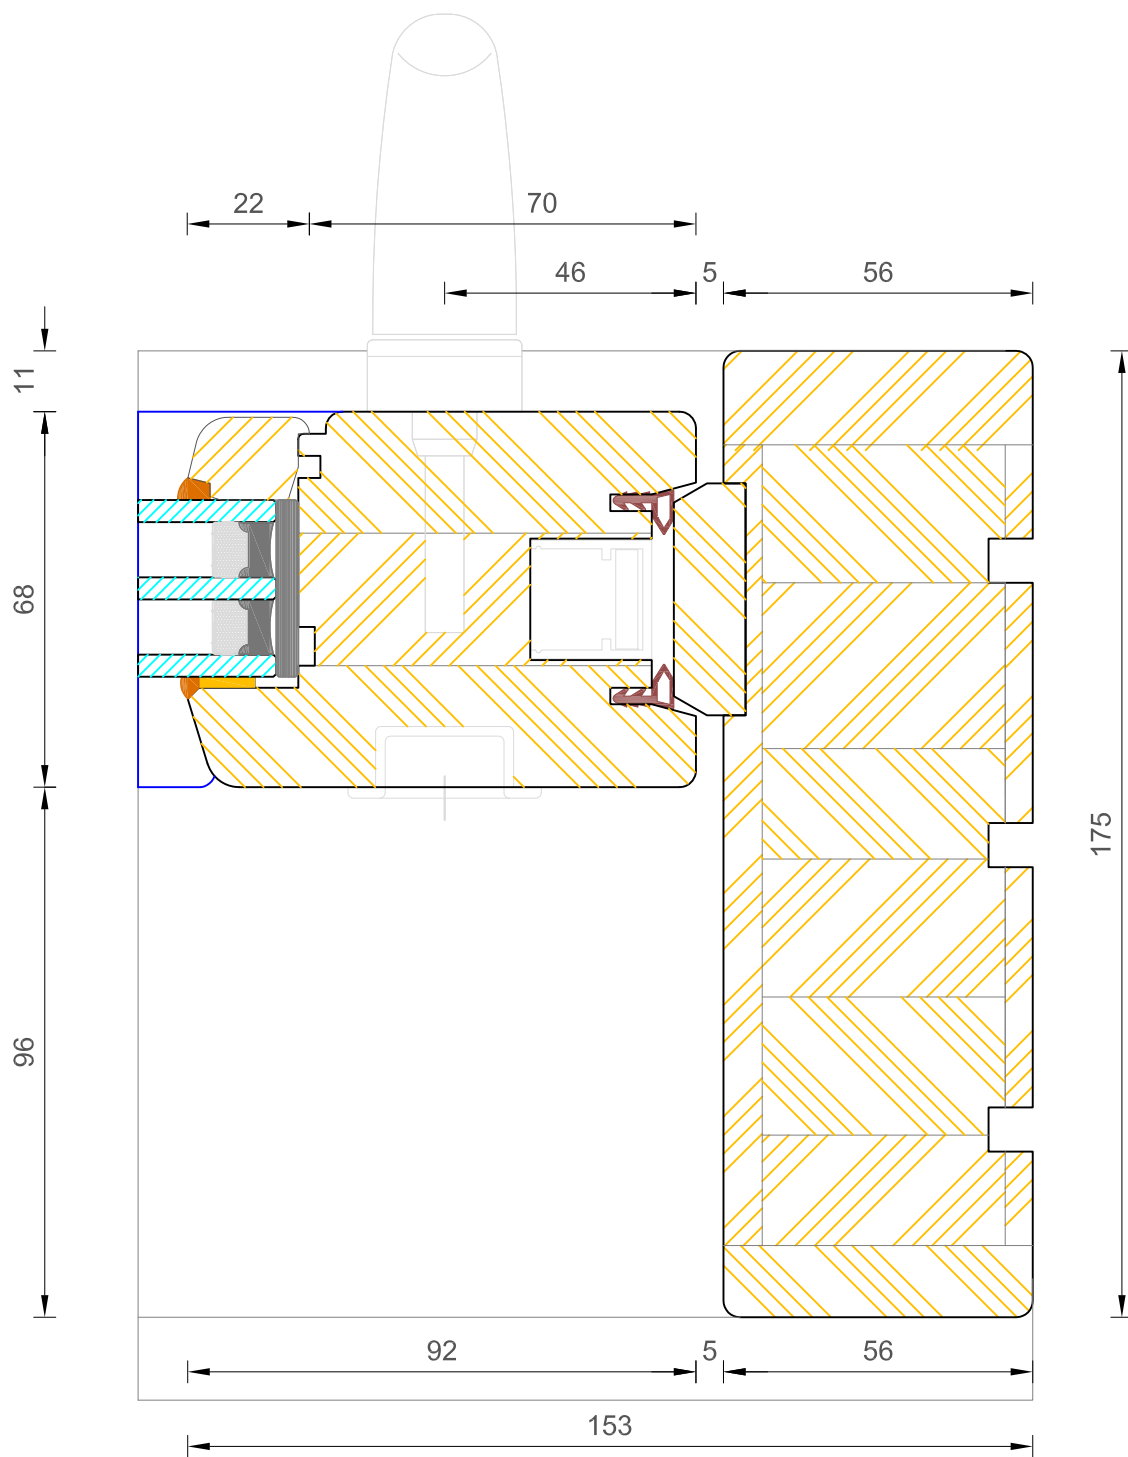


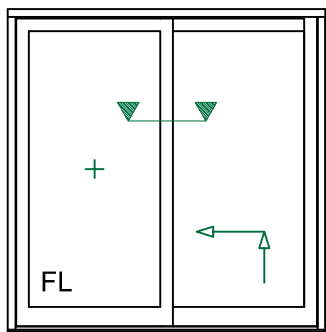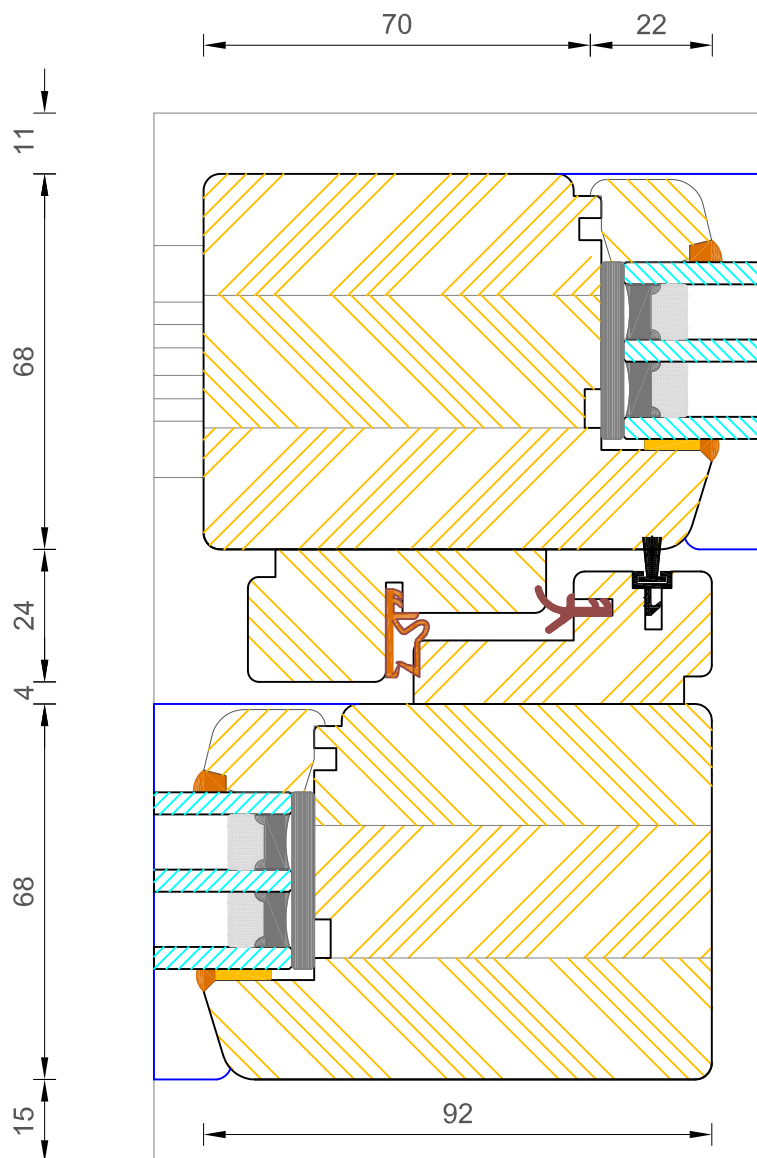

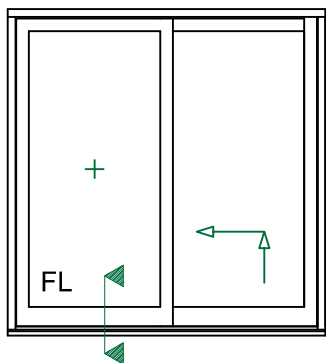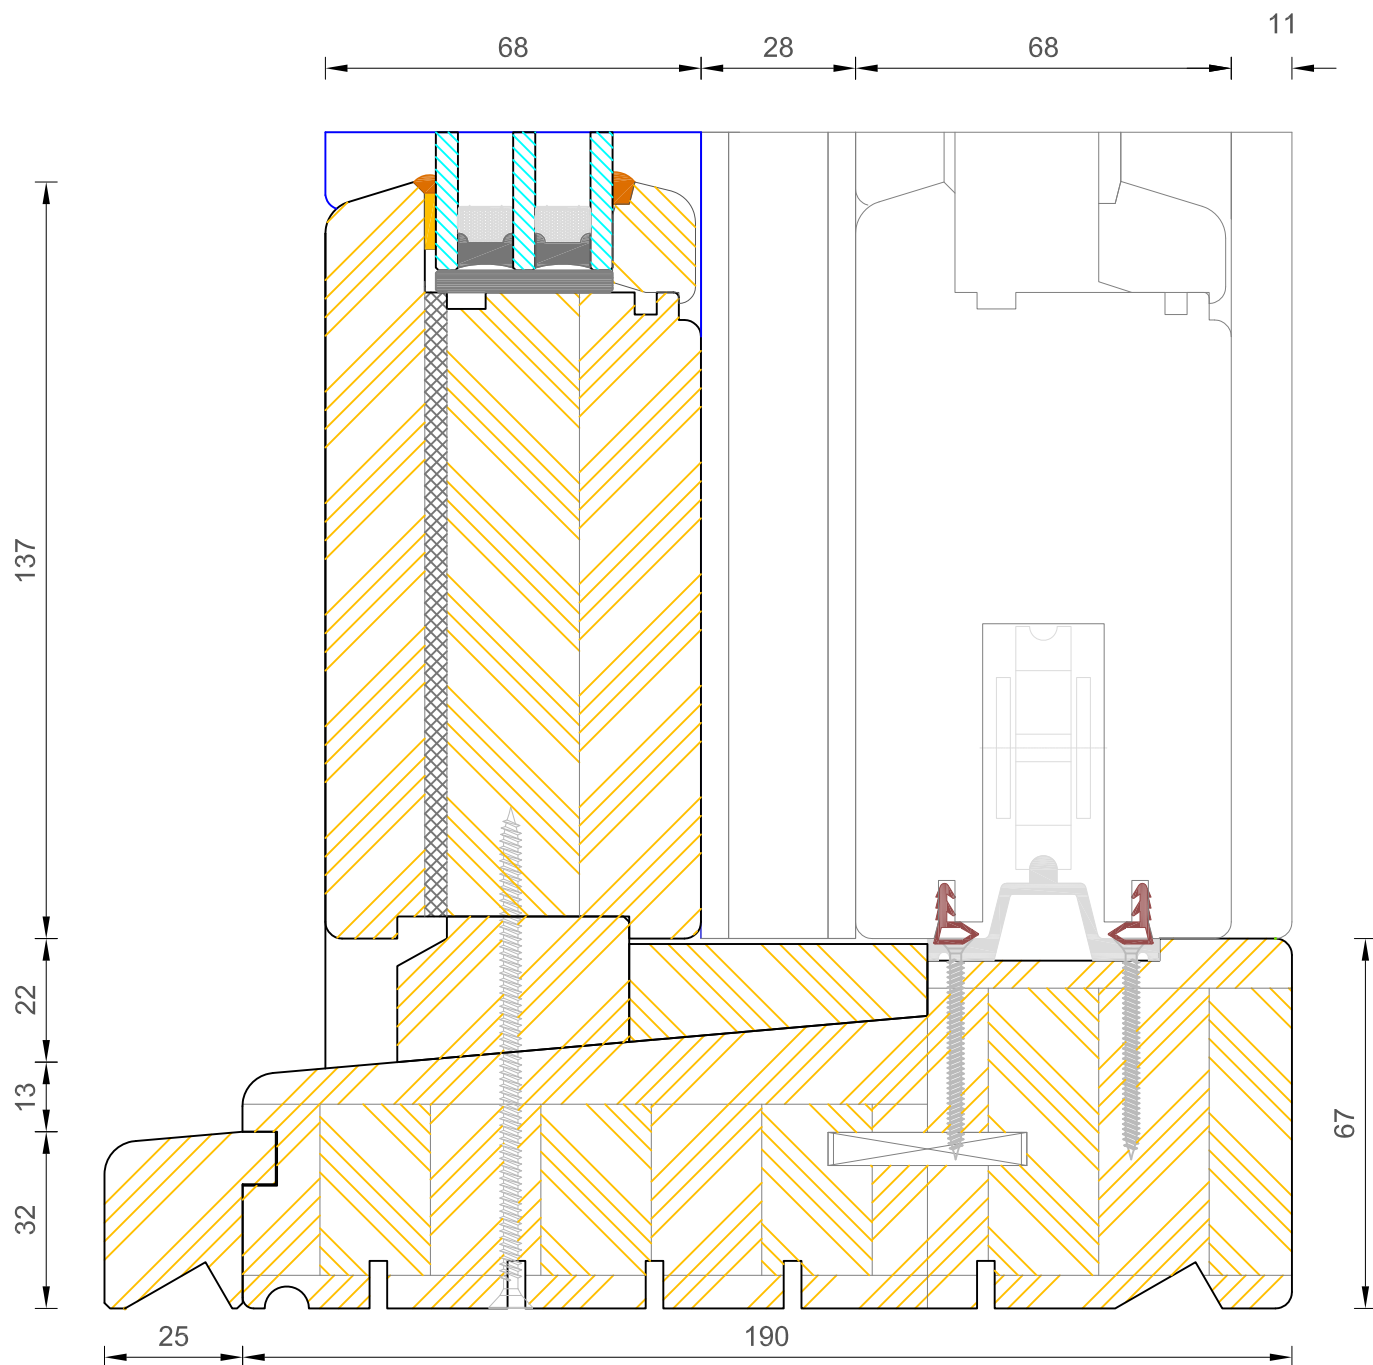



CILL EXTENSION - available options: 25mm (211mm o/a) / 47mm (233mm o/a) / 62mm (248mm o/a) / 87mm (273mm o/a) / 114mm (300mm o/a) / 125mm (311mm o/a) / 140mm (326mm o/a)



NOTE: Cill Extensions should be supported from underneath; the maximum overhang over Brick / Blockwork for cill extension should not exceed 25mm in order to avoid damage when stepped on. Warranties are invalidated when fitted with overhang in excess to that.

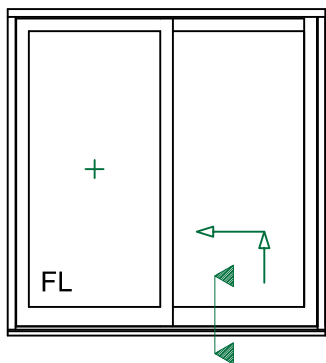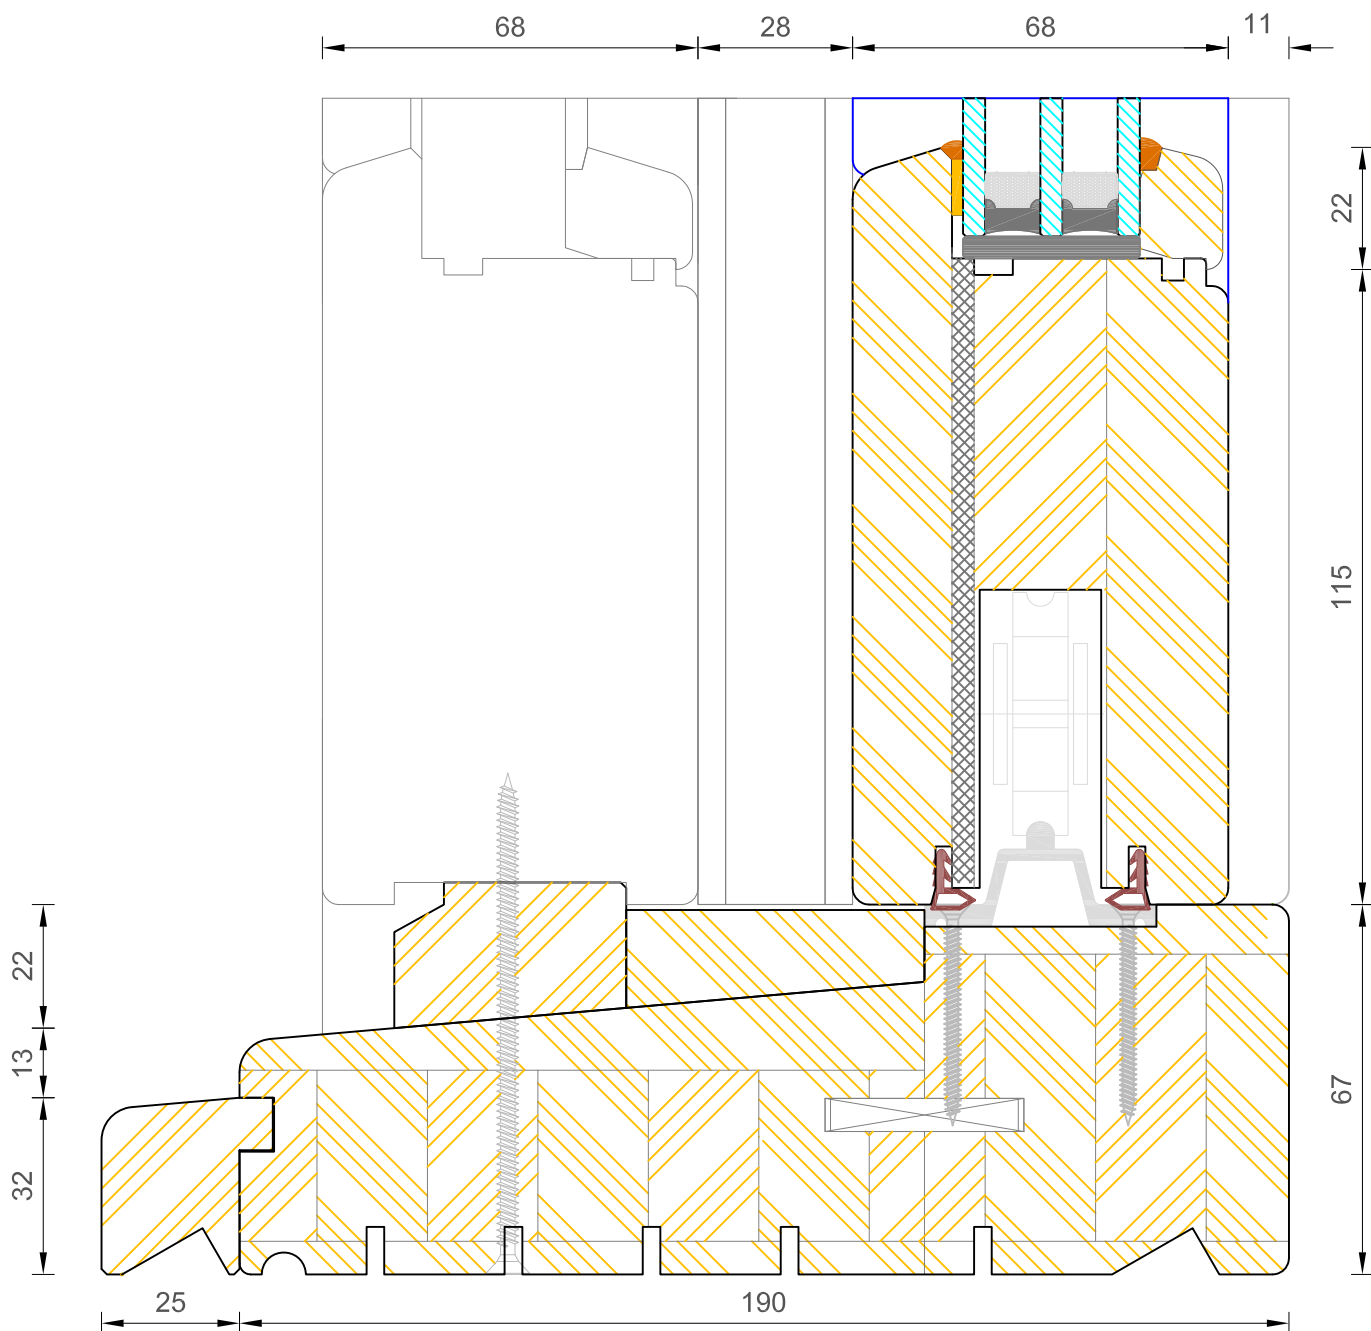

CILL EXTENSION - available options: 25mm (211mm o/a) / 47mm (233mm o/a) / 62mm (252mm o/a) / 87mm (277mm o/a) / 114mm (304mm o/a) / 125mm (315mm o/a) / 140mm (330mm o/a)

NOTE: Cill Extensions should be supported from underneath; the maximum overhang over Brick / Blockwork for cill extension should not exceed 25mm in order to avoid damage when stepped on. Warranties are invalidated when fitted with overhang in excess to that.

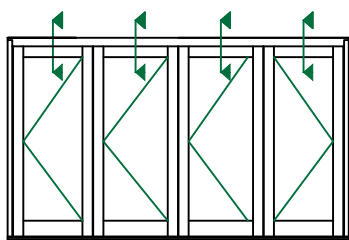
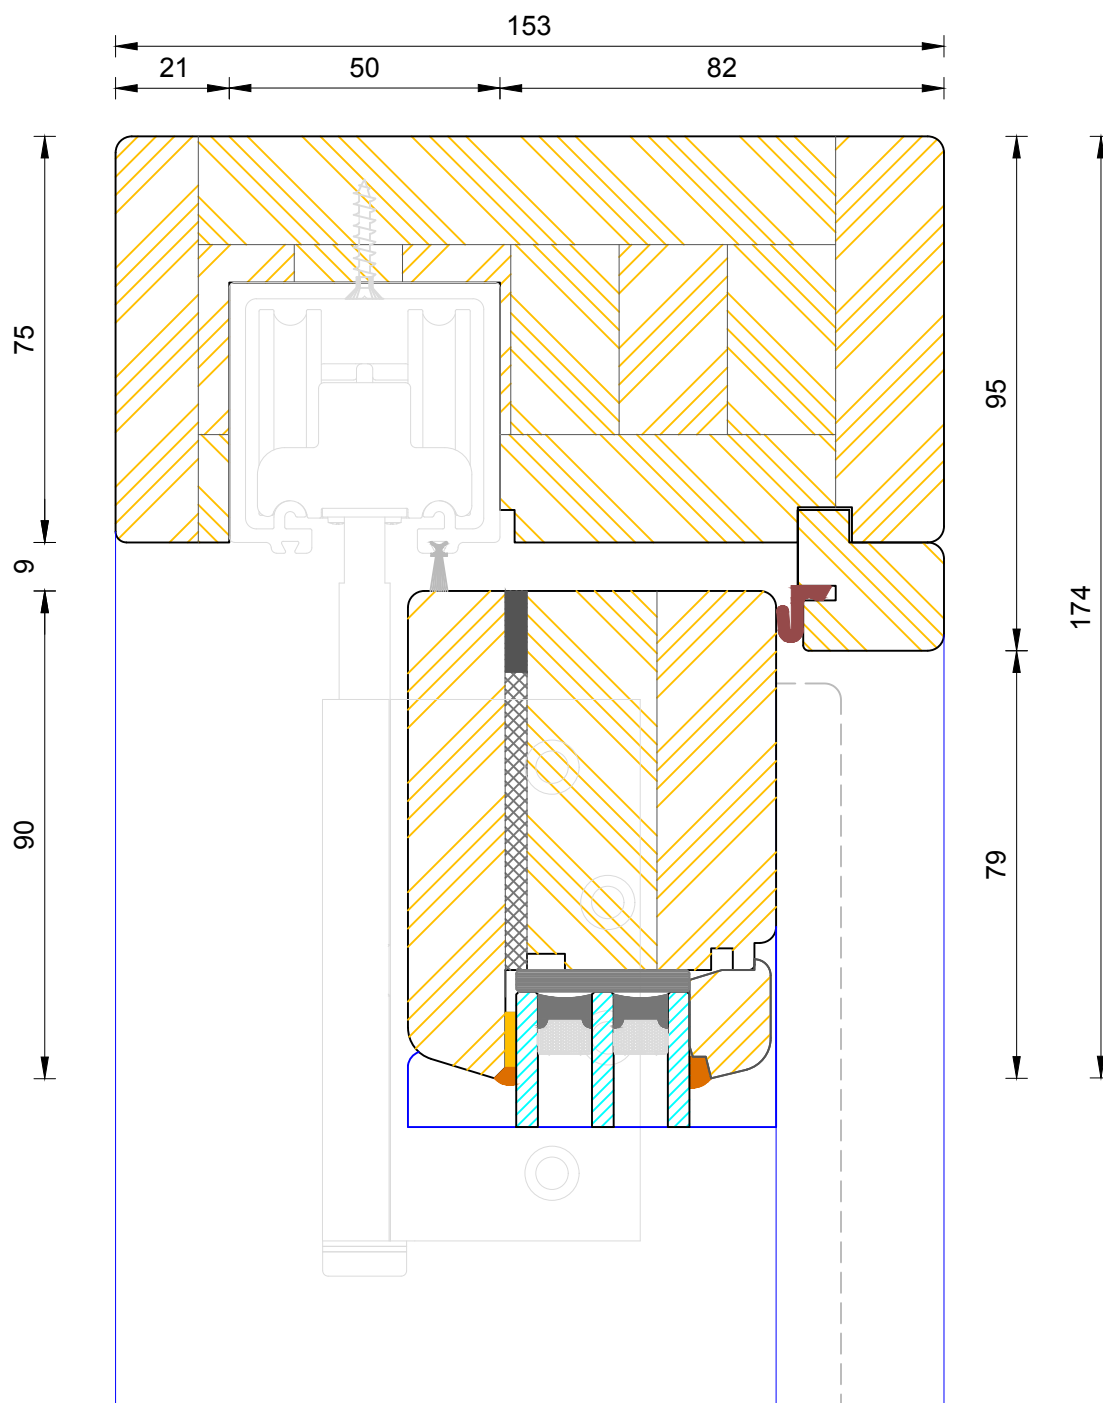


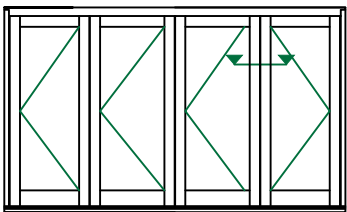
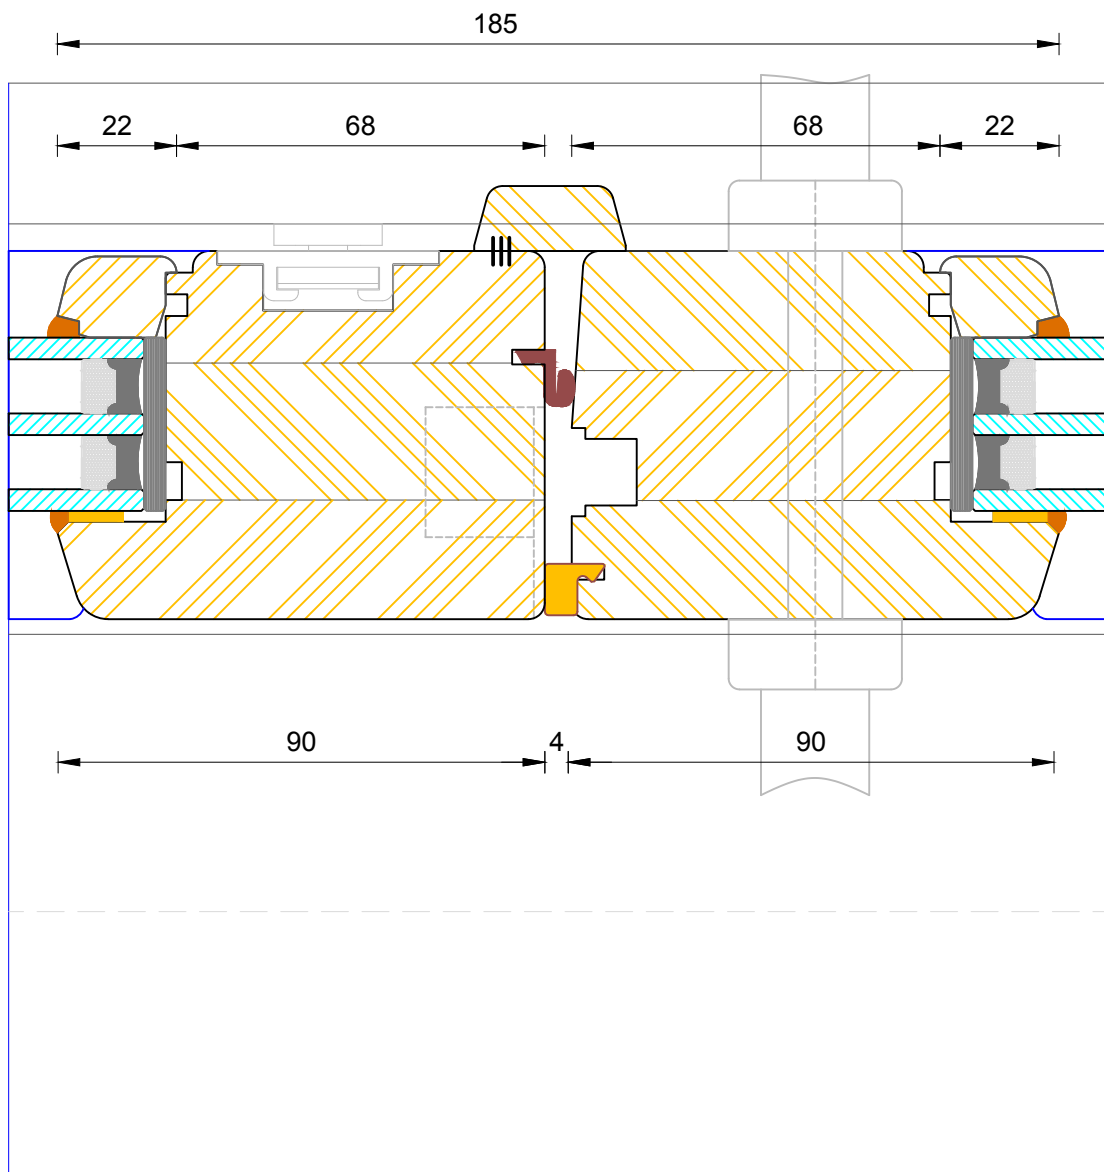


Bereco

Contemporary Open Out Folding Sliding Door
Triple Glazed - Flying Mullion Handle

DIMENSIONS	PLOT SIZE	SCALE	DATE	REV	DWG NO.
MM	A3	1:1	14.05.2014	A	4230
 Please consider the environment before printing					

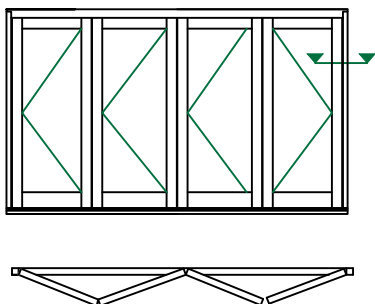
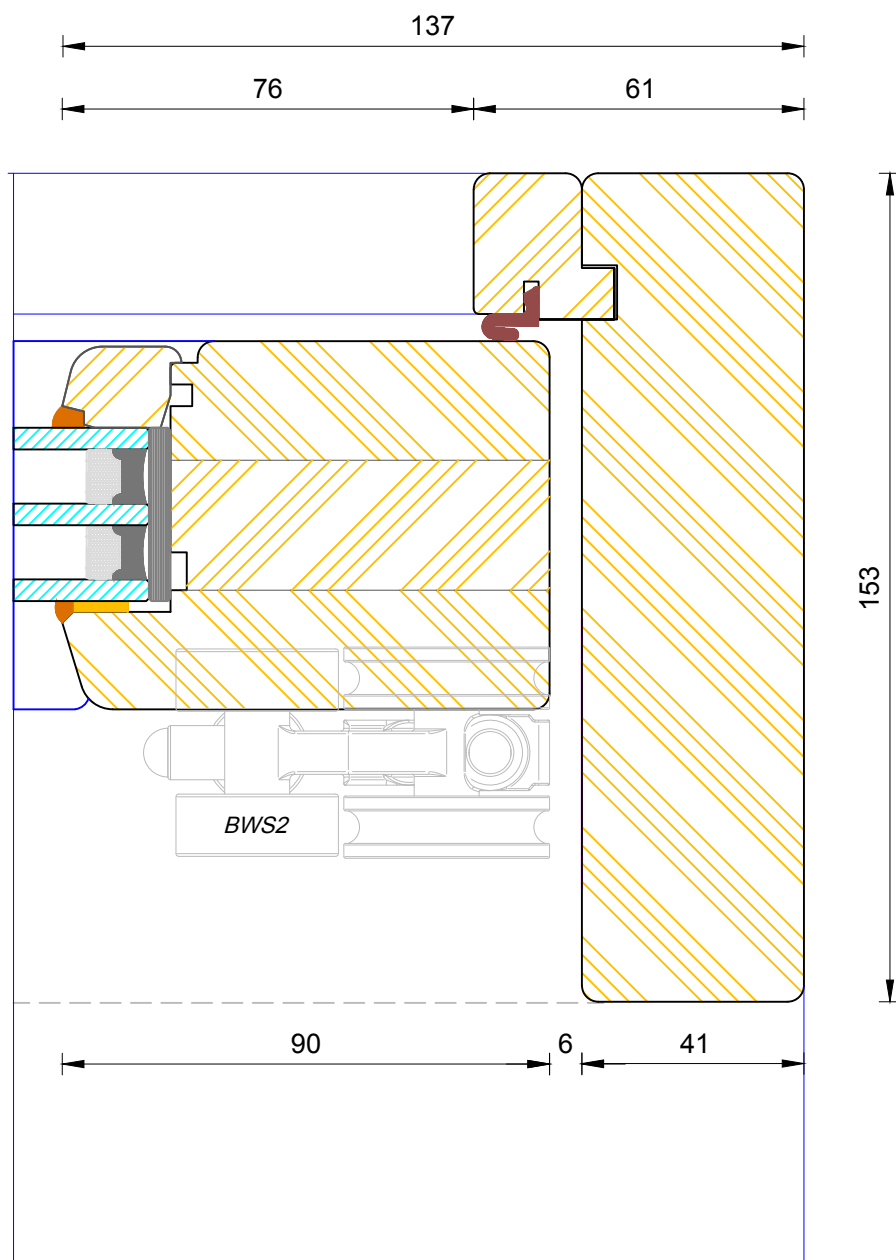


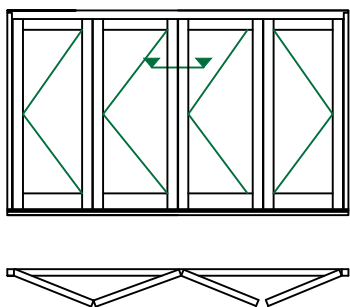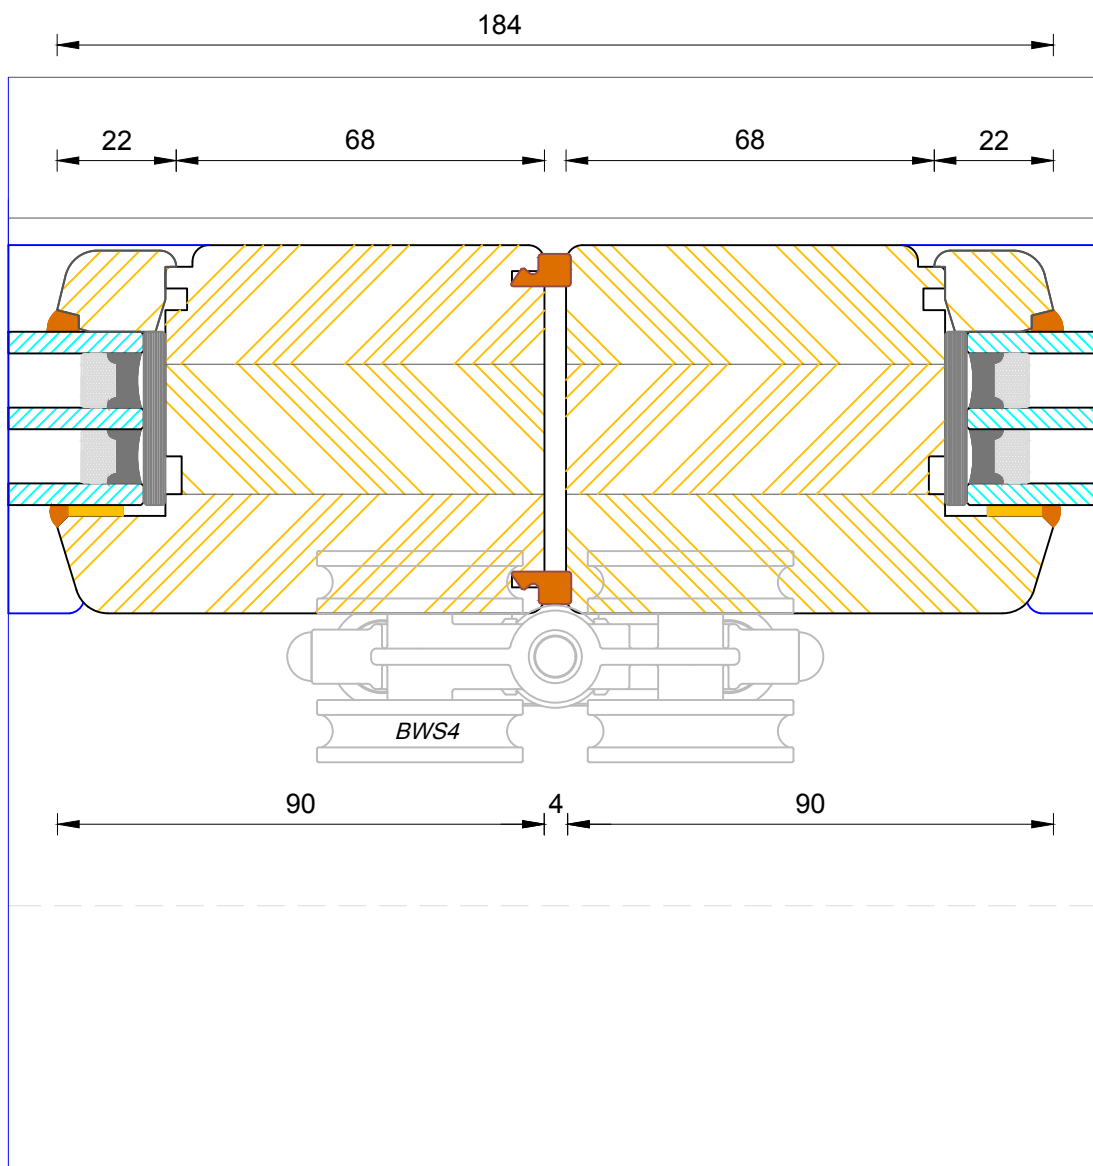

Bereco

Contemporary Open Out Folding Sliding Door
Triple Glazed - Flying Mullion Intermediate Hanger



DIMENSIONS	PLOT SIZE	SCALE	DATE	REV	DWG NO.
MM	A3	1:1	14.05.2014	A	4229
 Please consider the environment before printing					

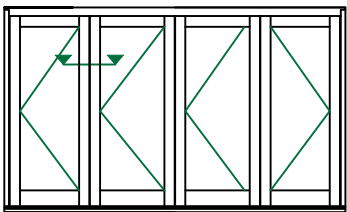
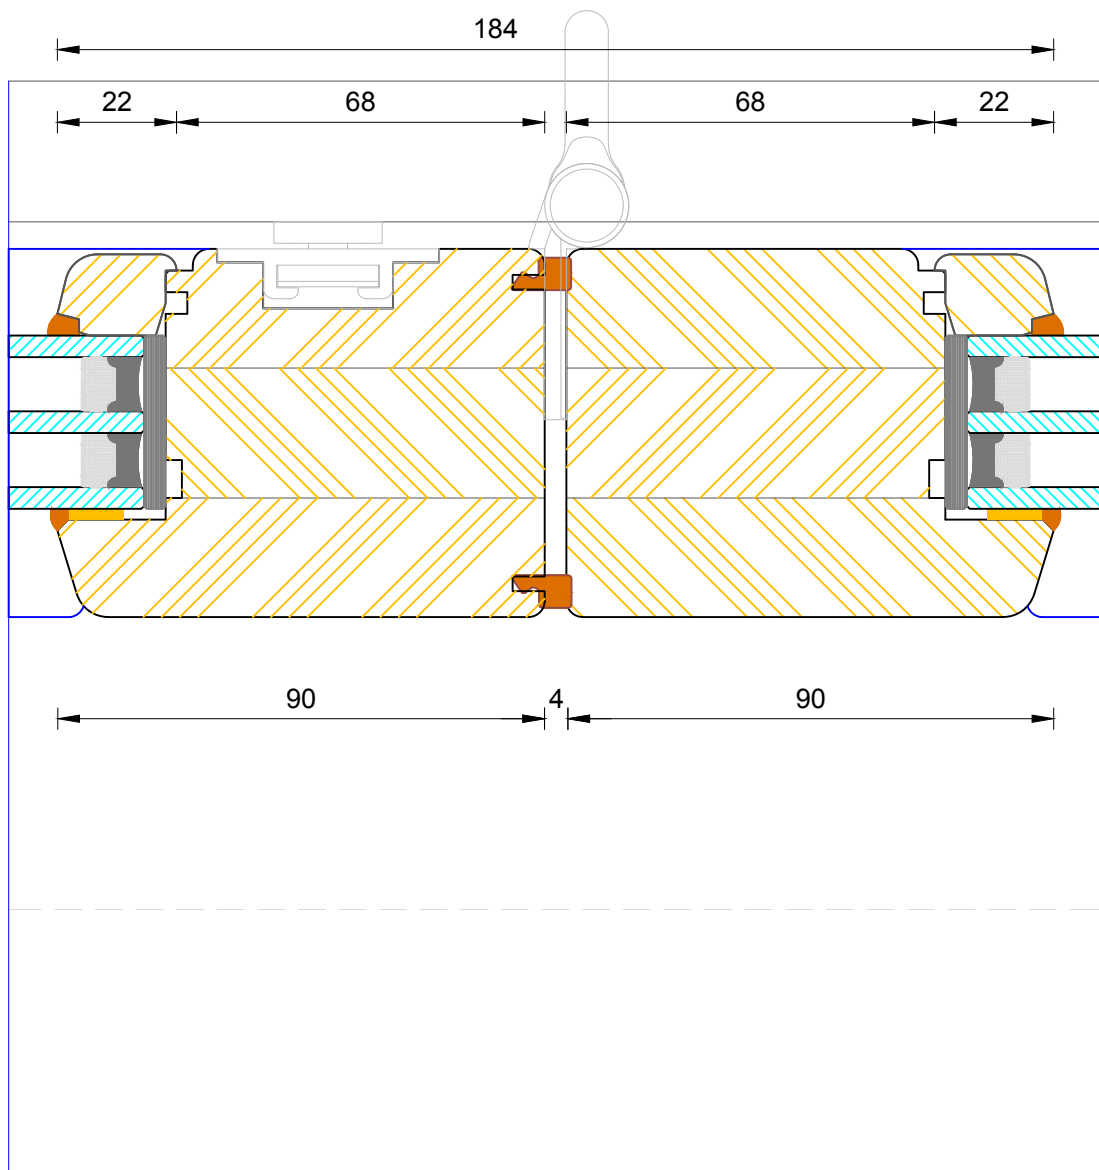




Bereco



Contemporary Open Out Folding Sliding Door
Triple Glazed - Flying Mullion Hinge Handle



DIMENSIONS	PLOT SIZE	SCALE	DATE	REV	DWG NO.
MM	A3	1:1	14.05.2014	A	4228
 Please consider the environment before printing					

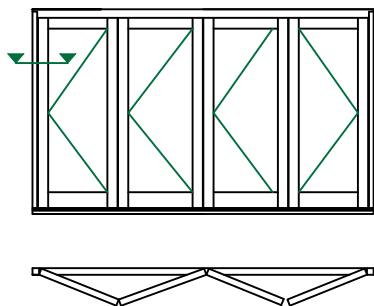
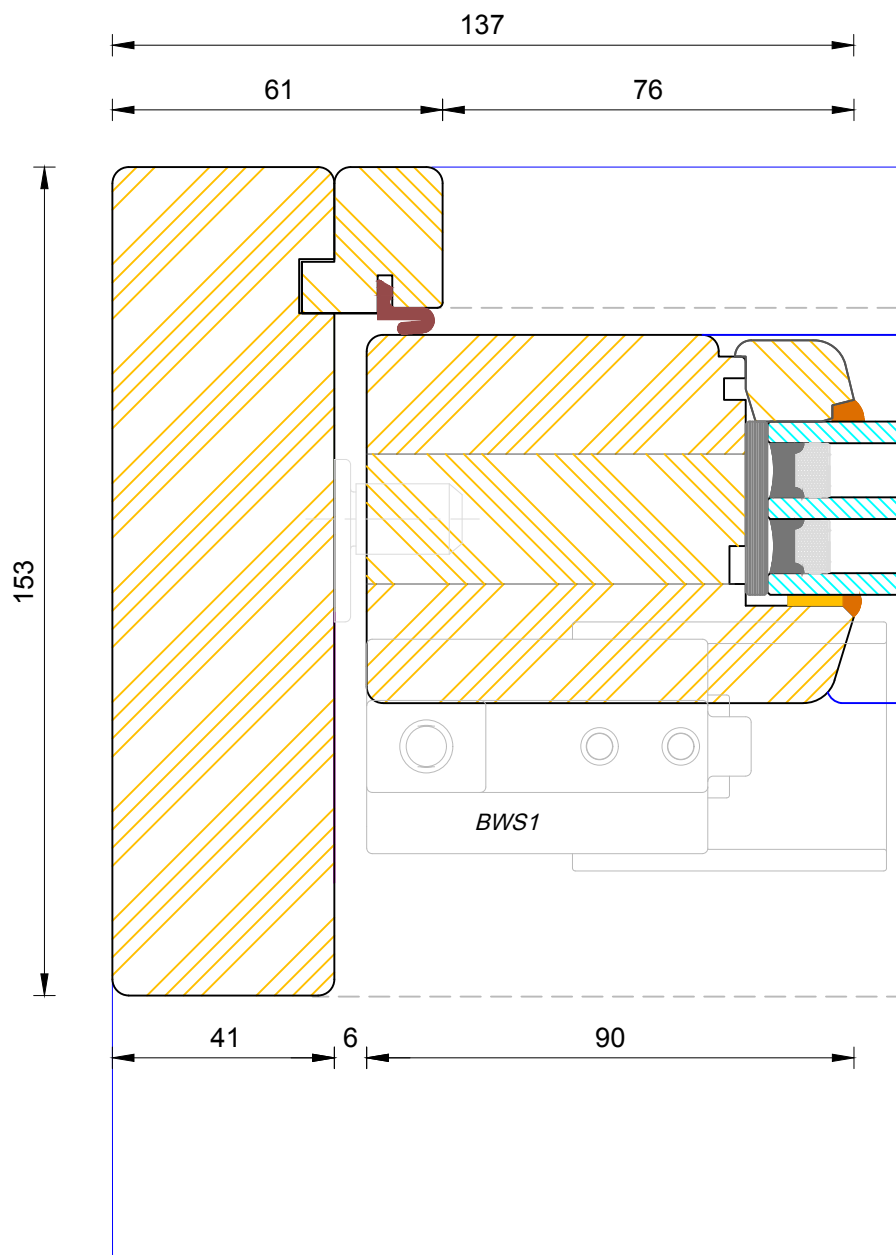


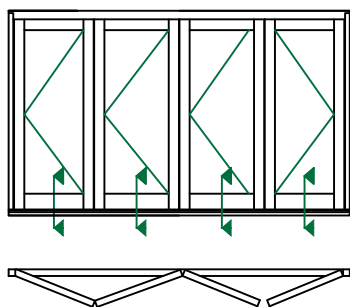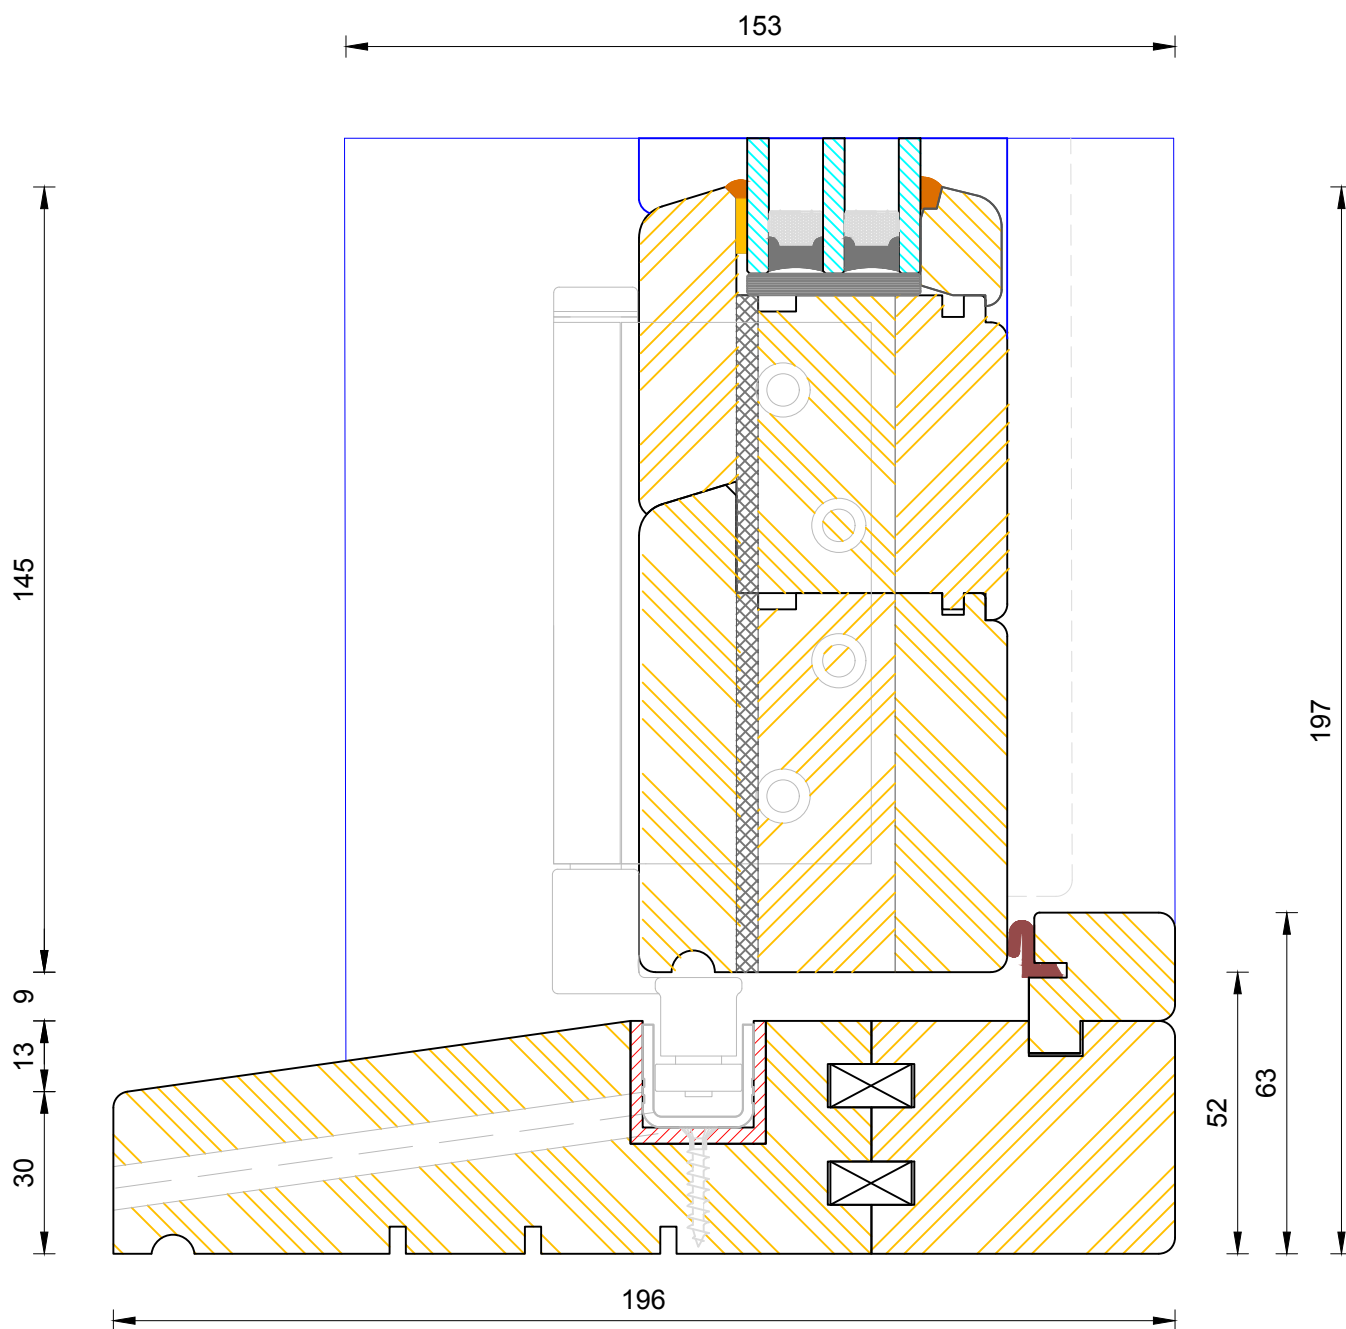

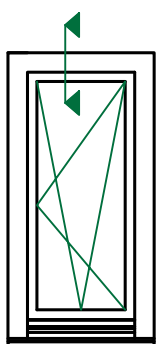
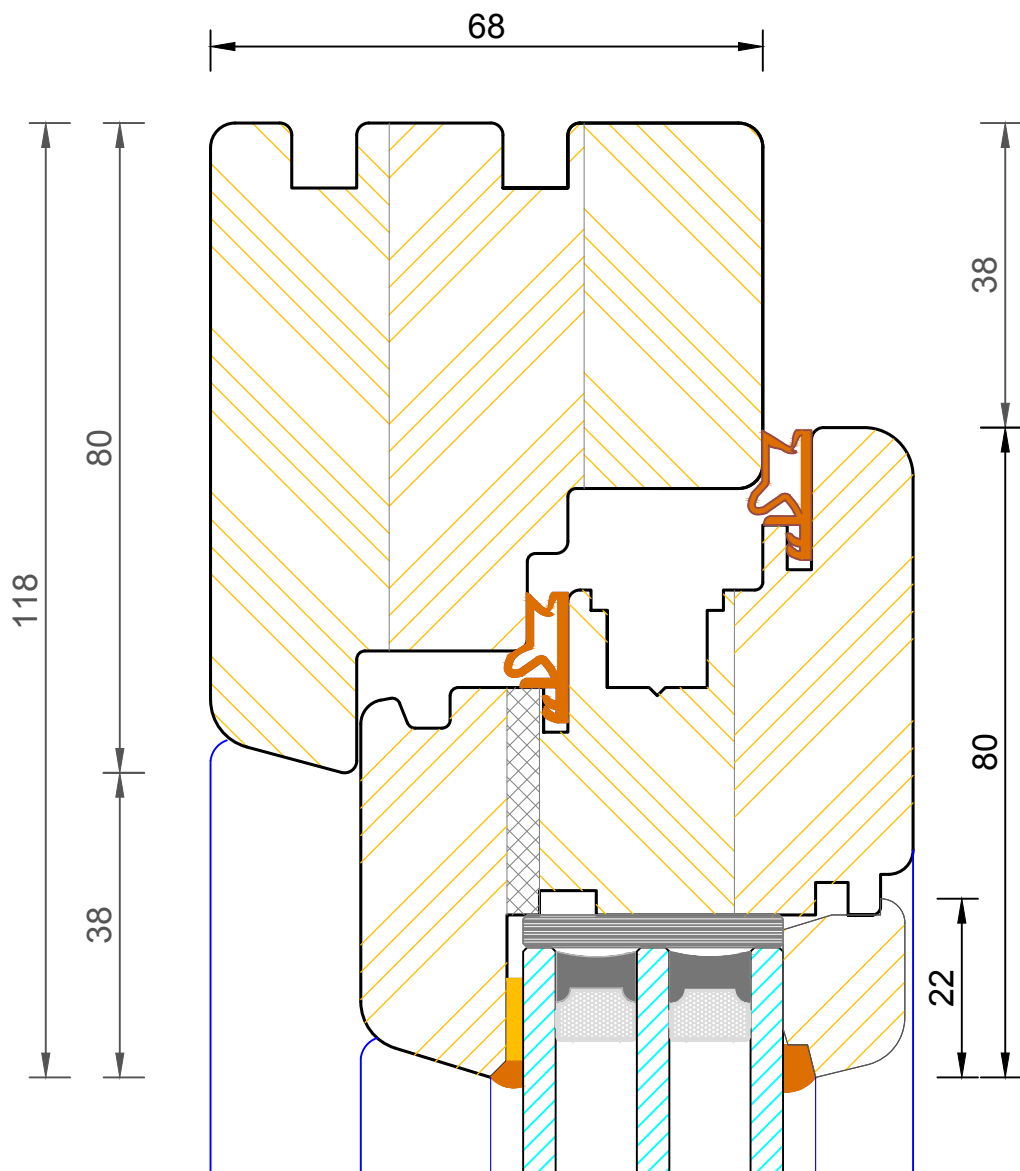


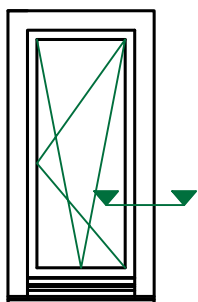
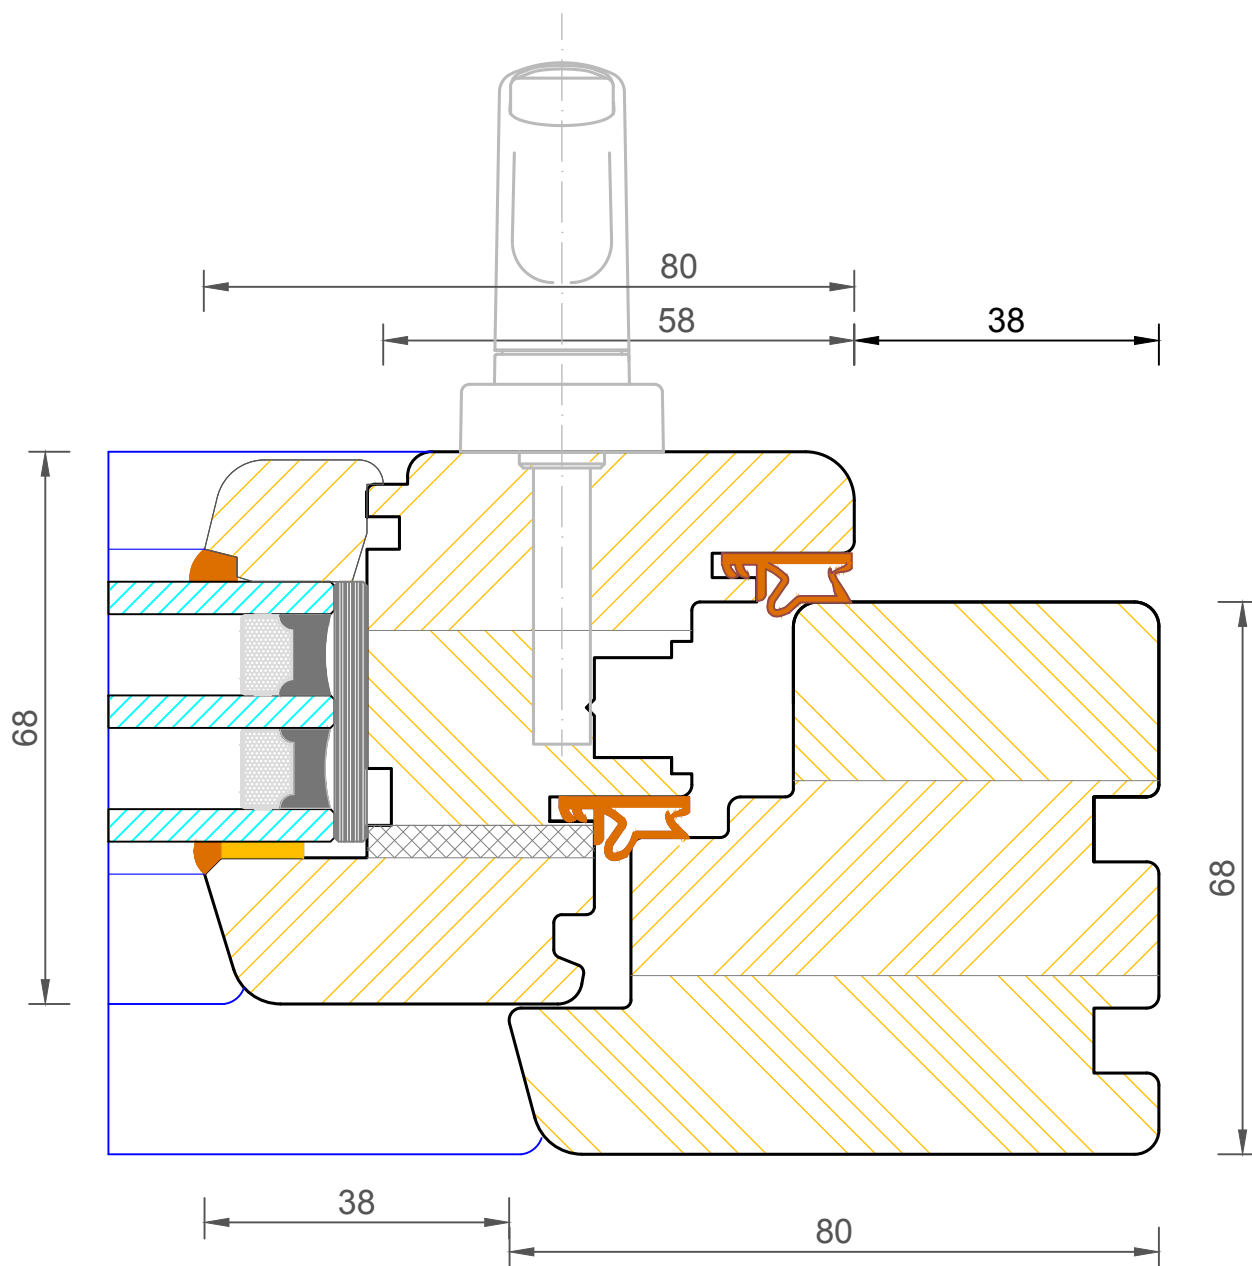


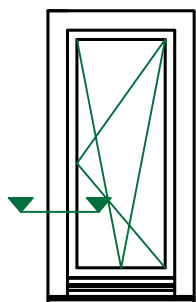
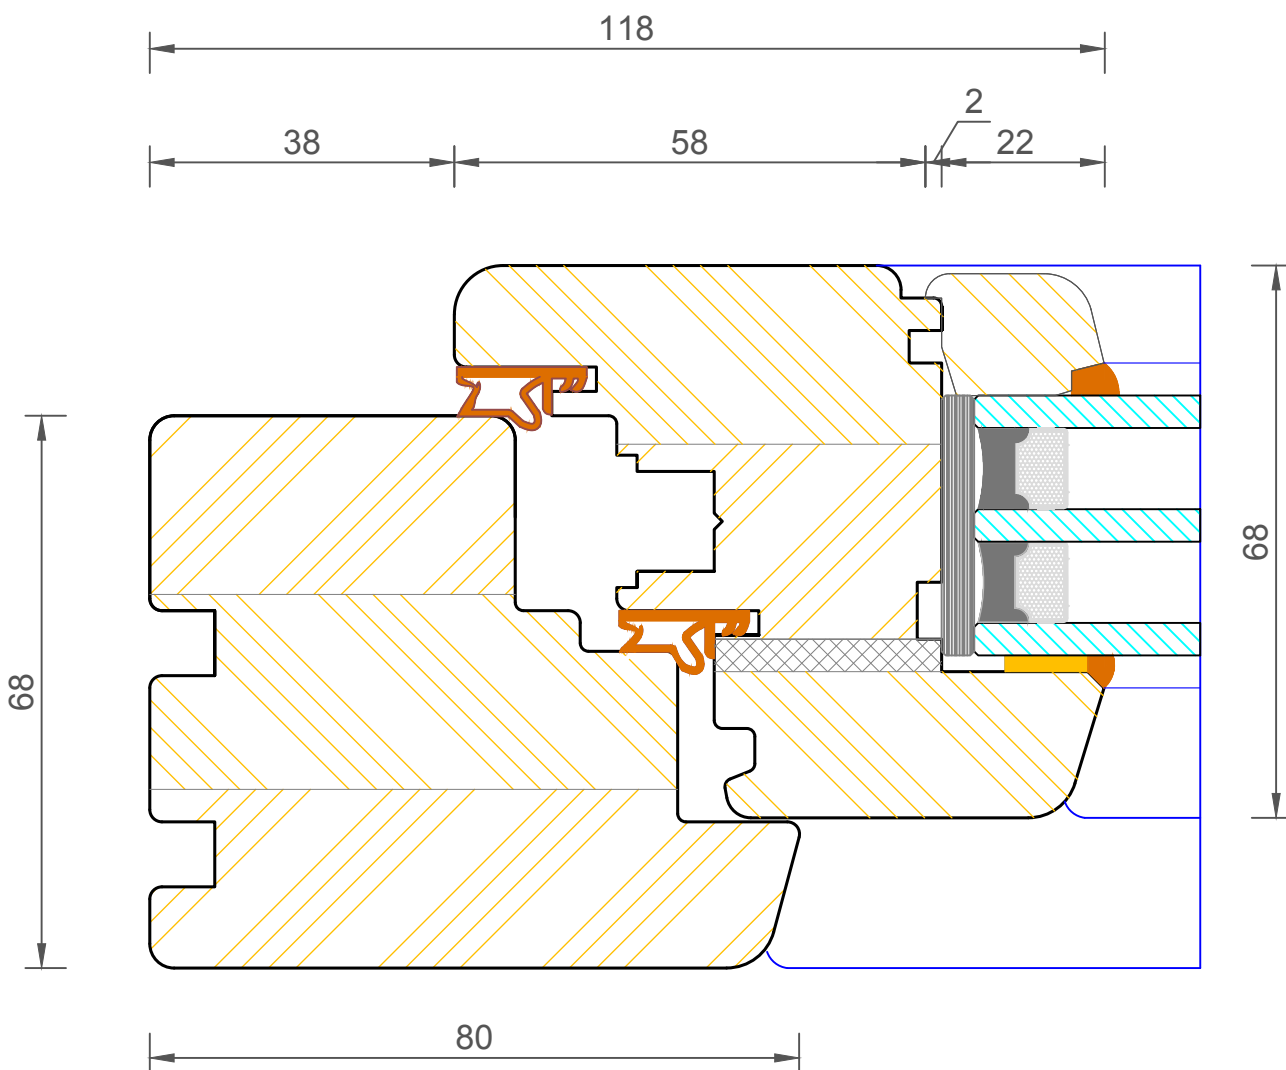


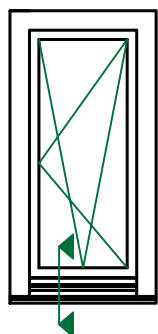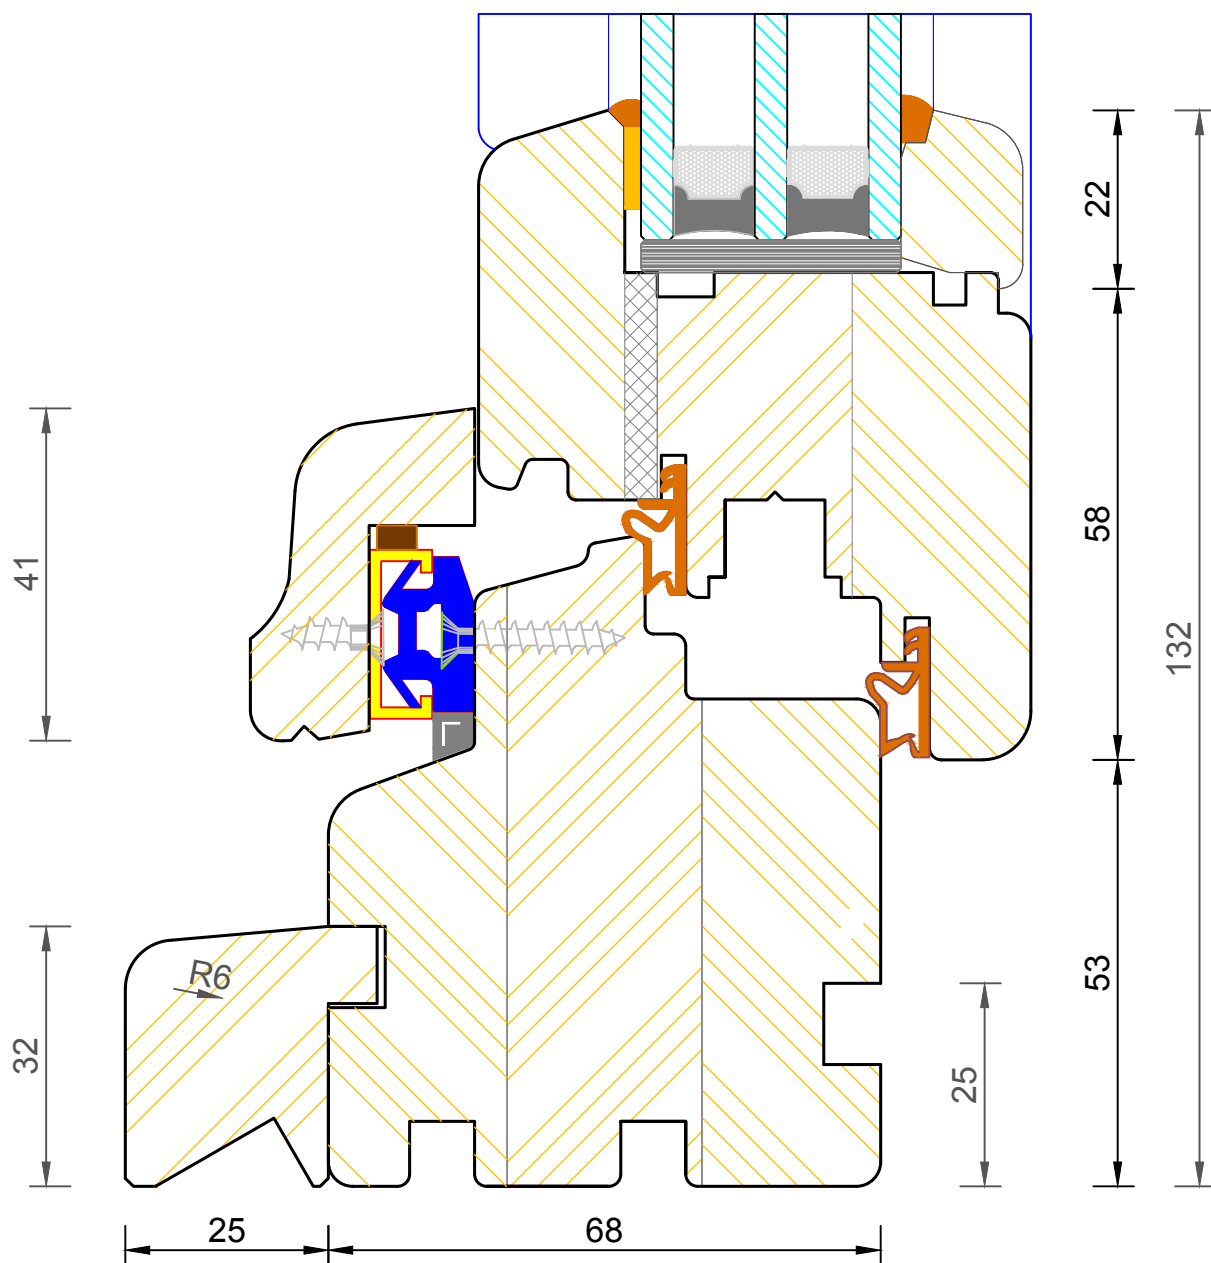

CILL EXTENSION - available options:
 25mm (93mm o/a) / 47mm (115mm o/a)
 / 62mm (130mm o/a) / 87mm (155mm
 o/a) / 114mm (182mm o/a) / 125mm
 (193mm o/a) / 140mm (208mm o/a)

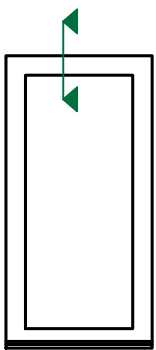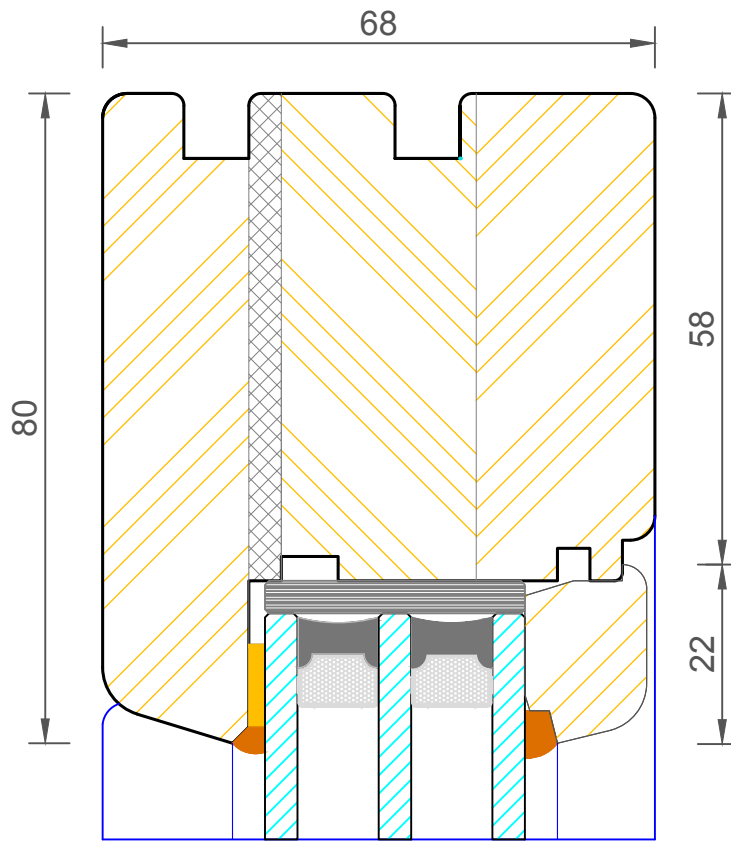

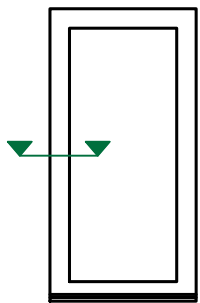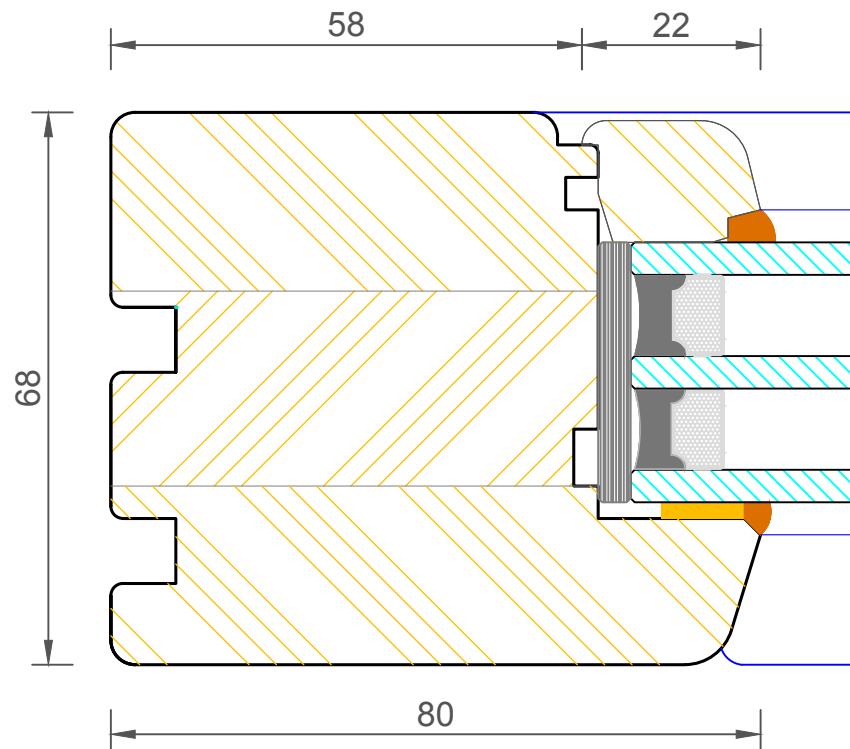

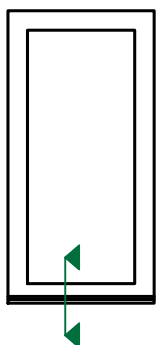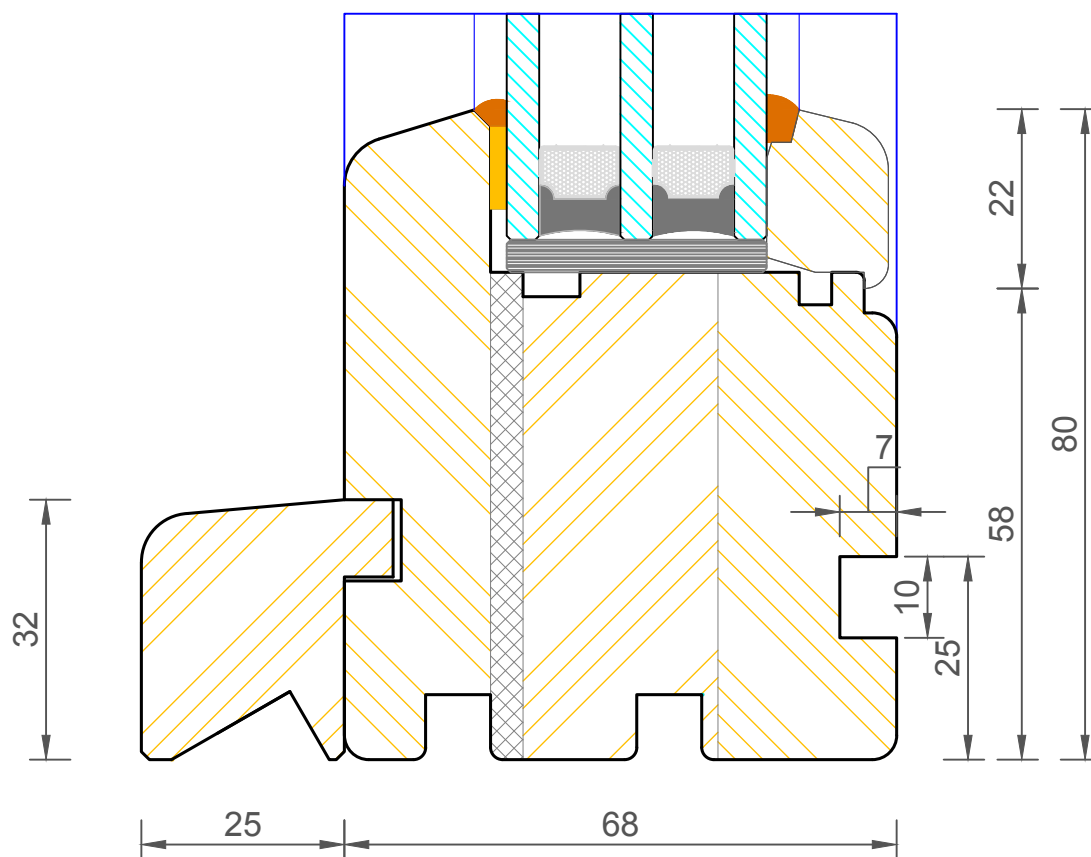

CILL EXTENSION - available options:
 25mm (93mm o/a) / 47mm (115mm o/a)
 / 62mm (130mm o/a) / 87mm (155mm
 o/a) / 114mm (182mm o/a) / 125mm
 (193mm o/a) / 140mm (208mm o/a)