



Site Section A-A Overall (not to scale)

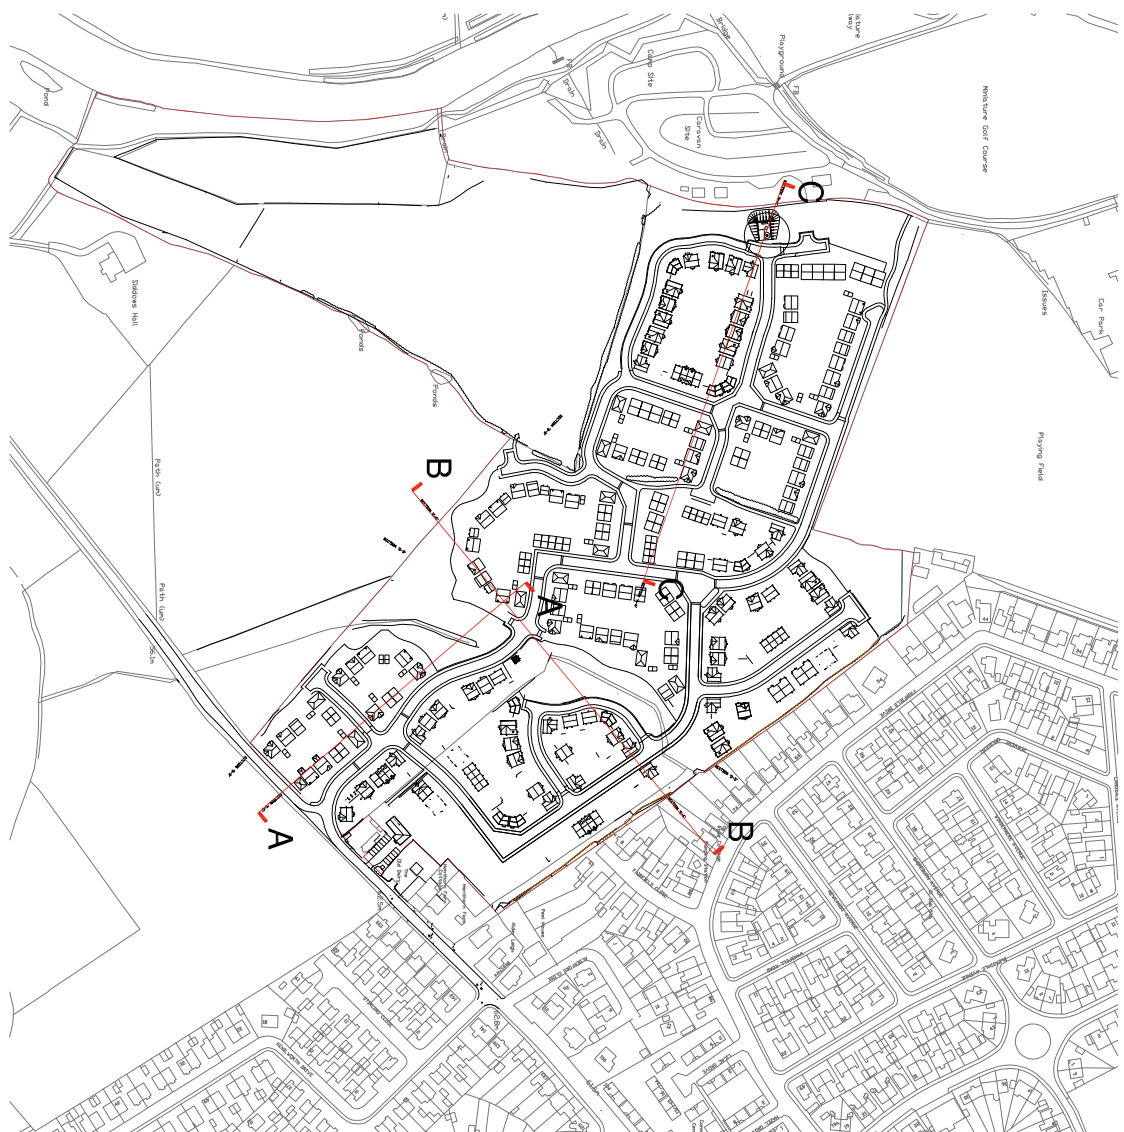

Site Section Locator

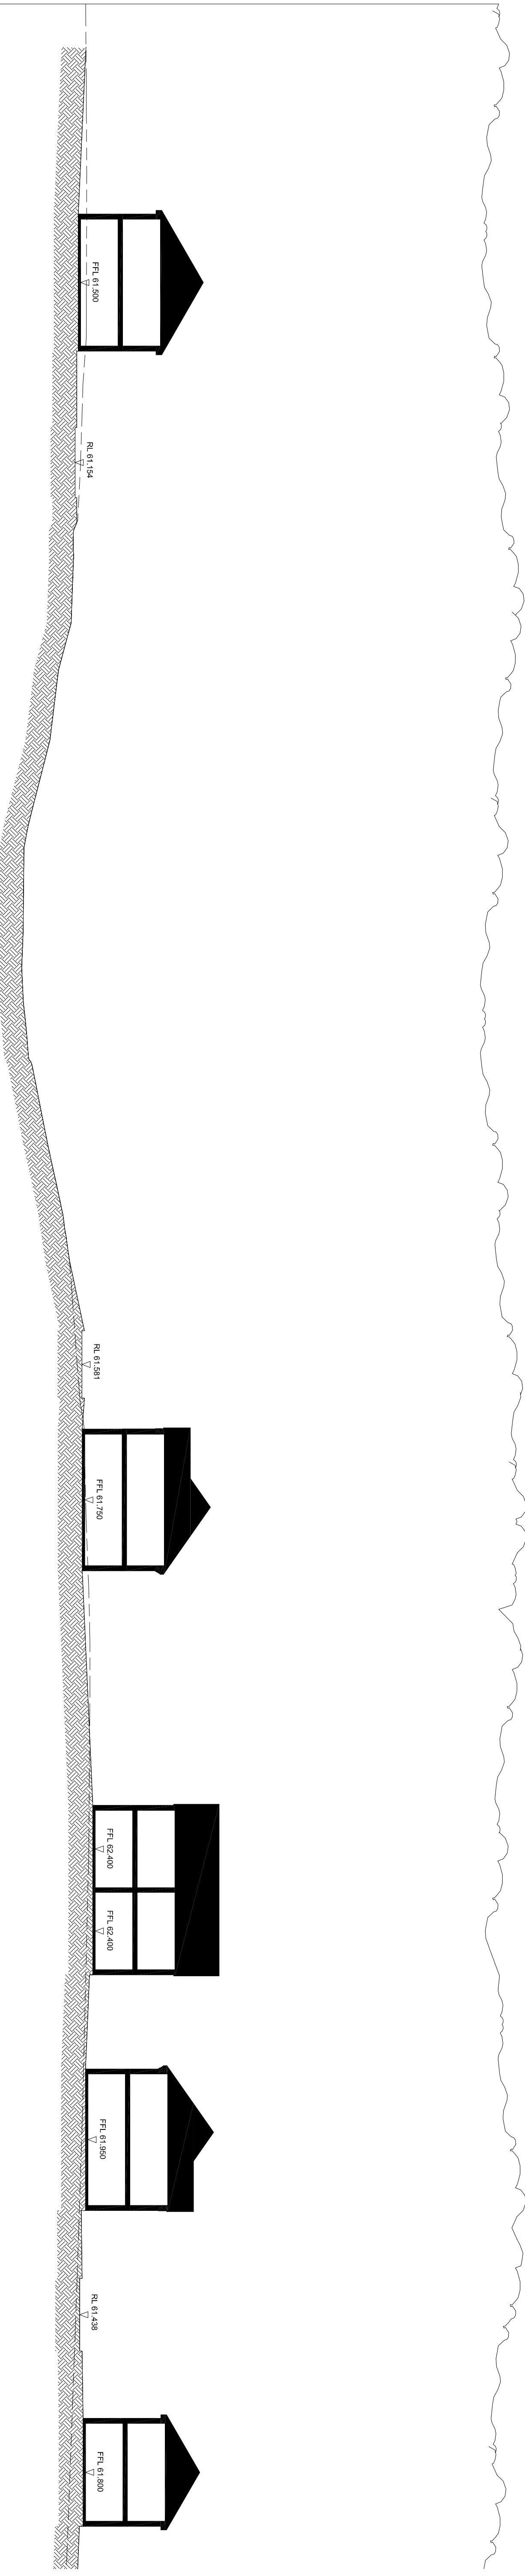

Site Section A-A Scale 1:200

