



Site Section C-C Overall (not to scale)

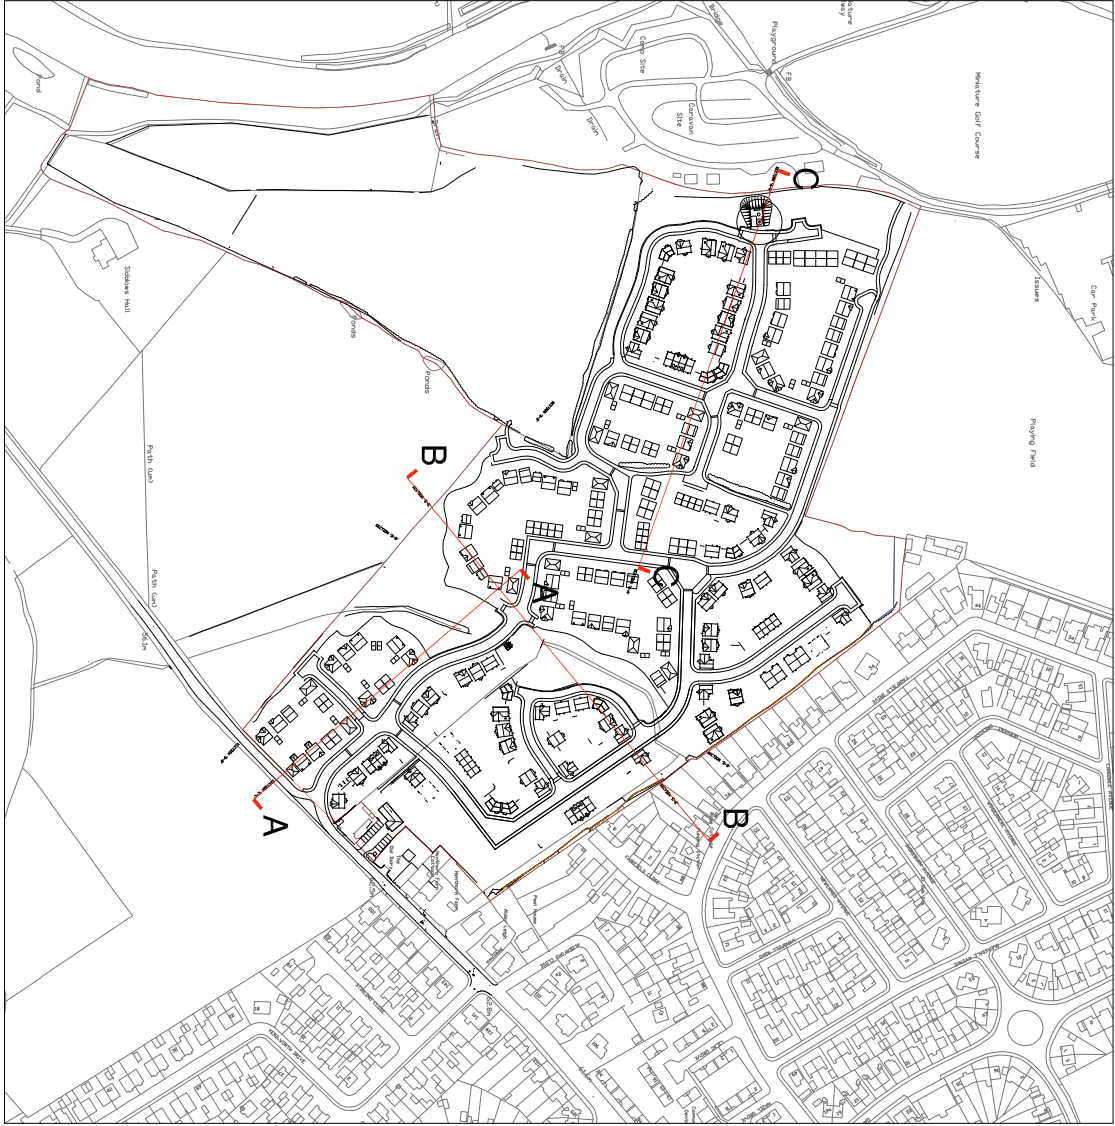

Site Section Locator

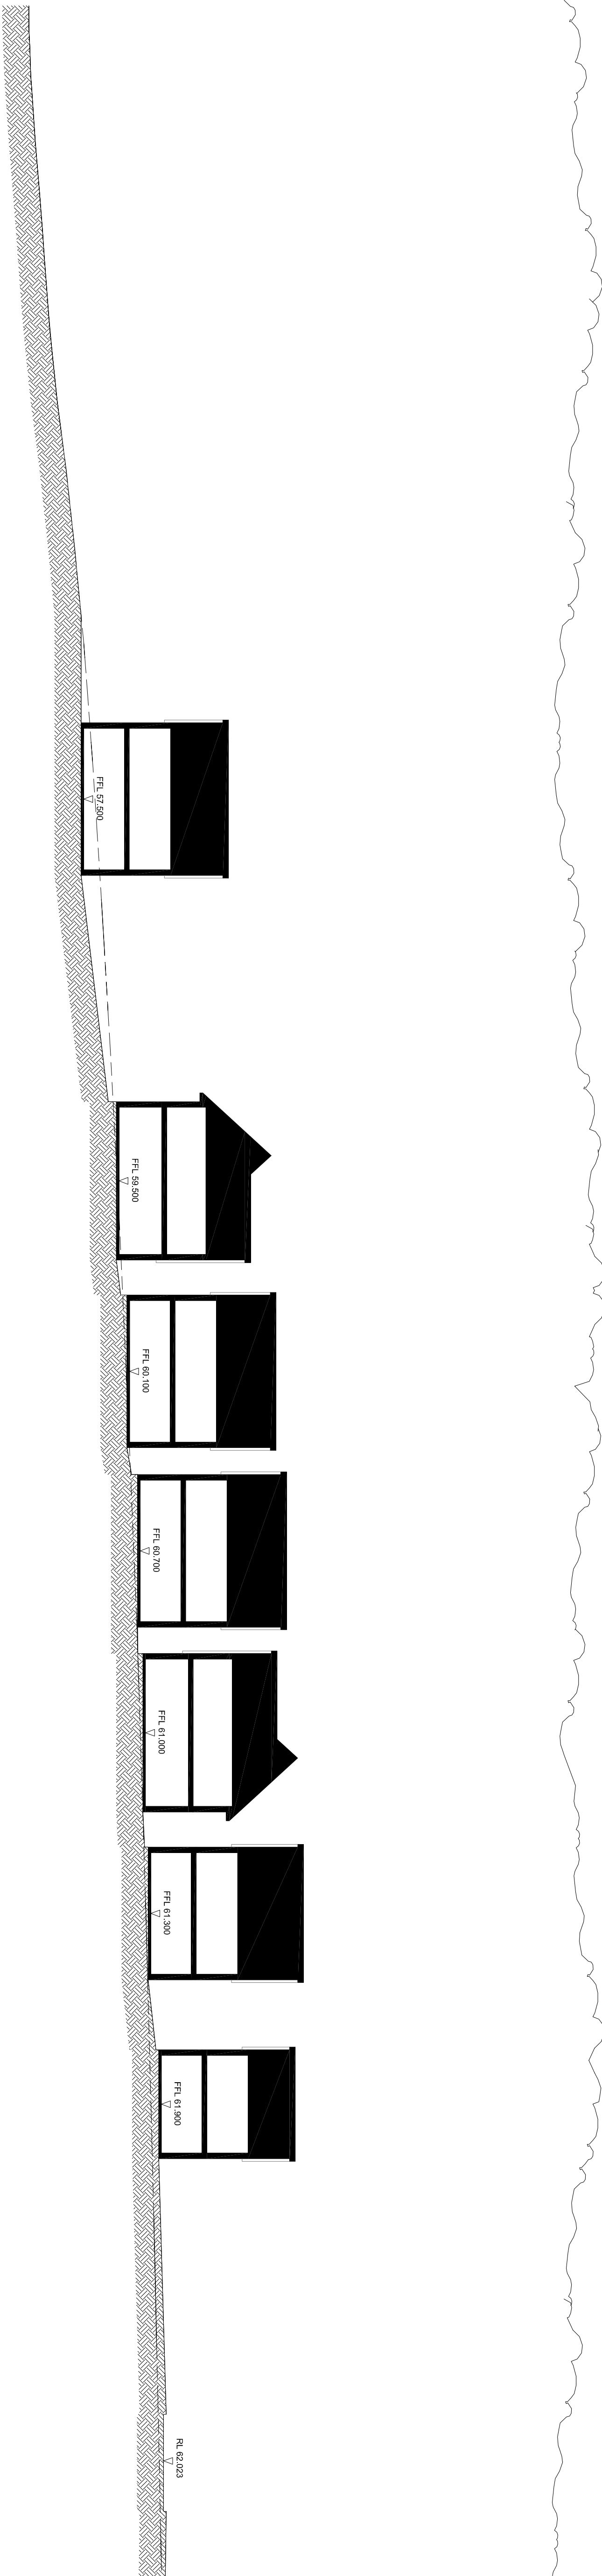

Site Section C-C Scale 1:200

