


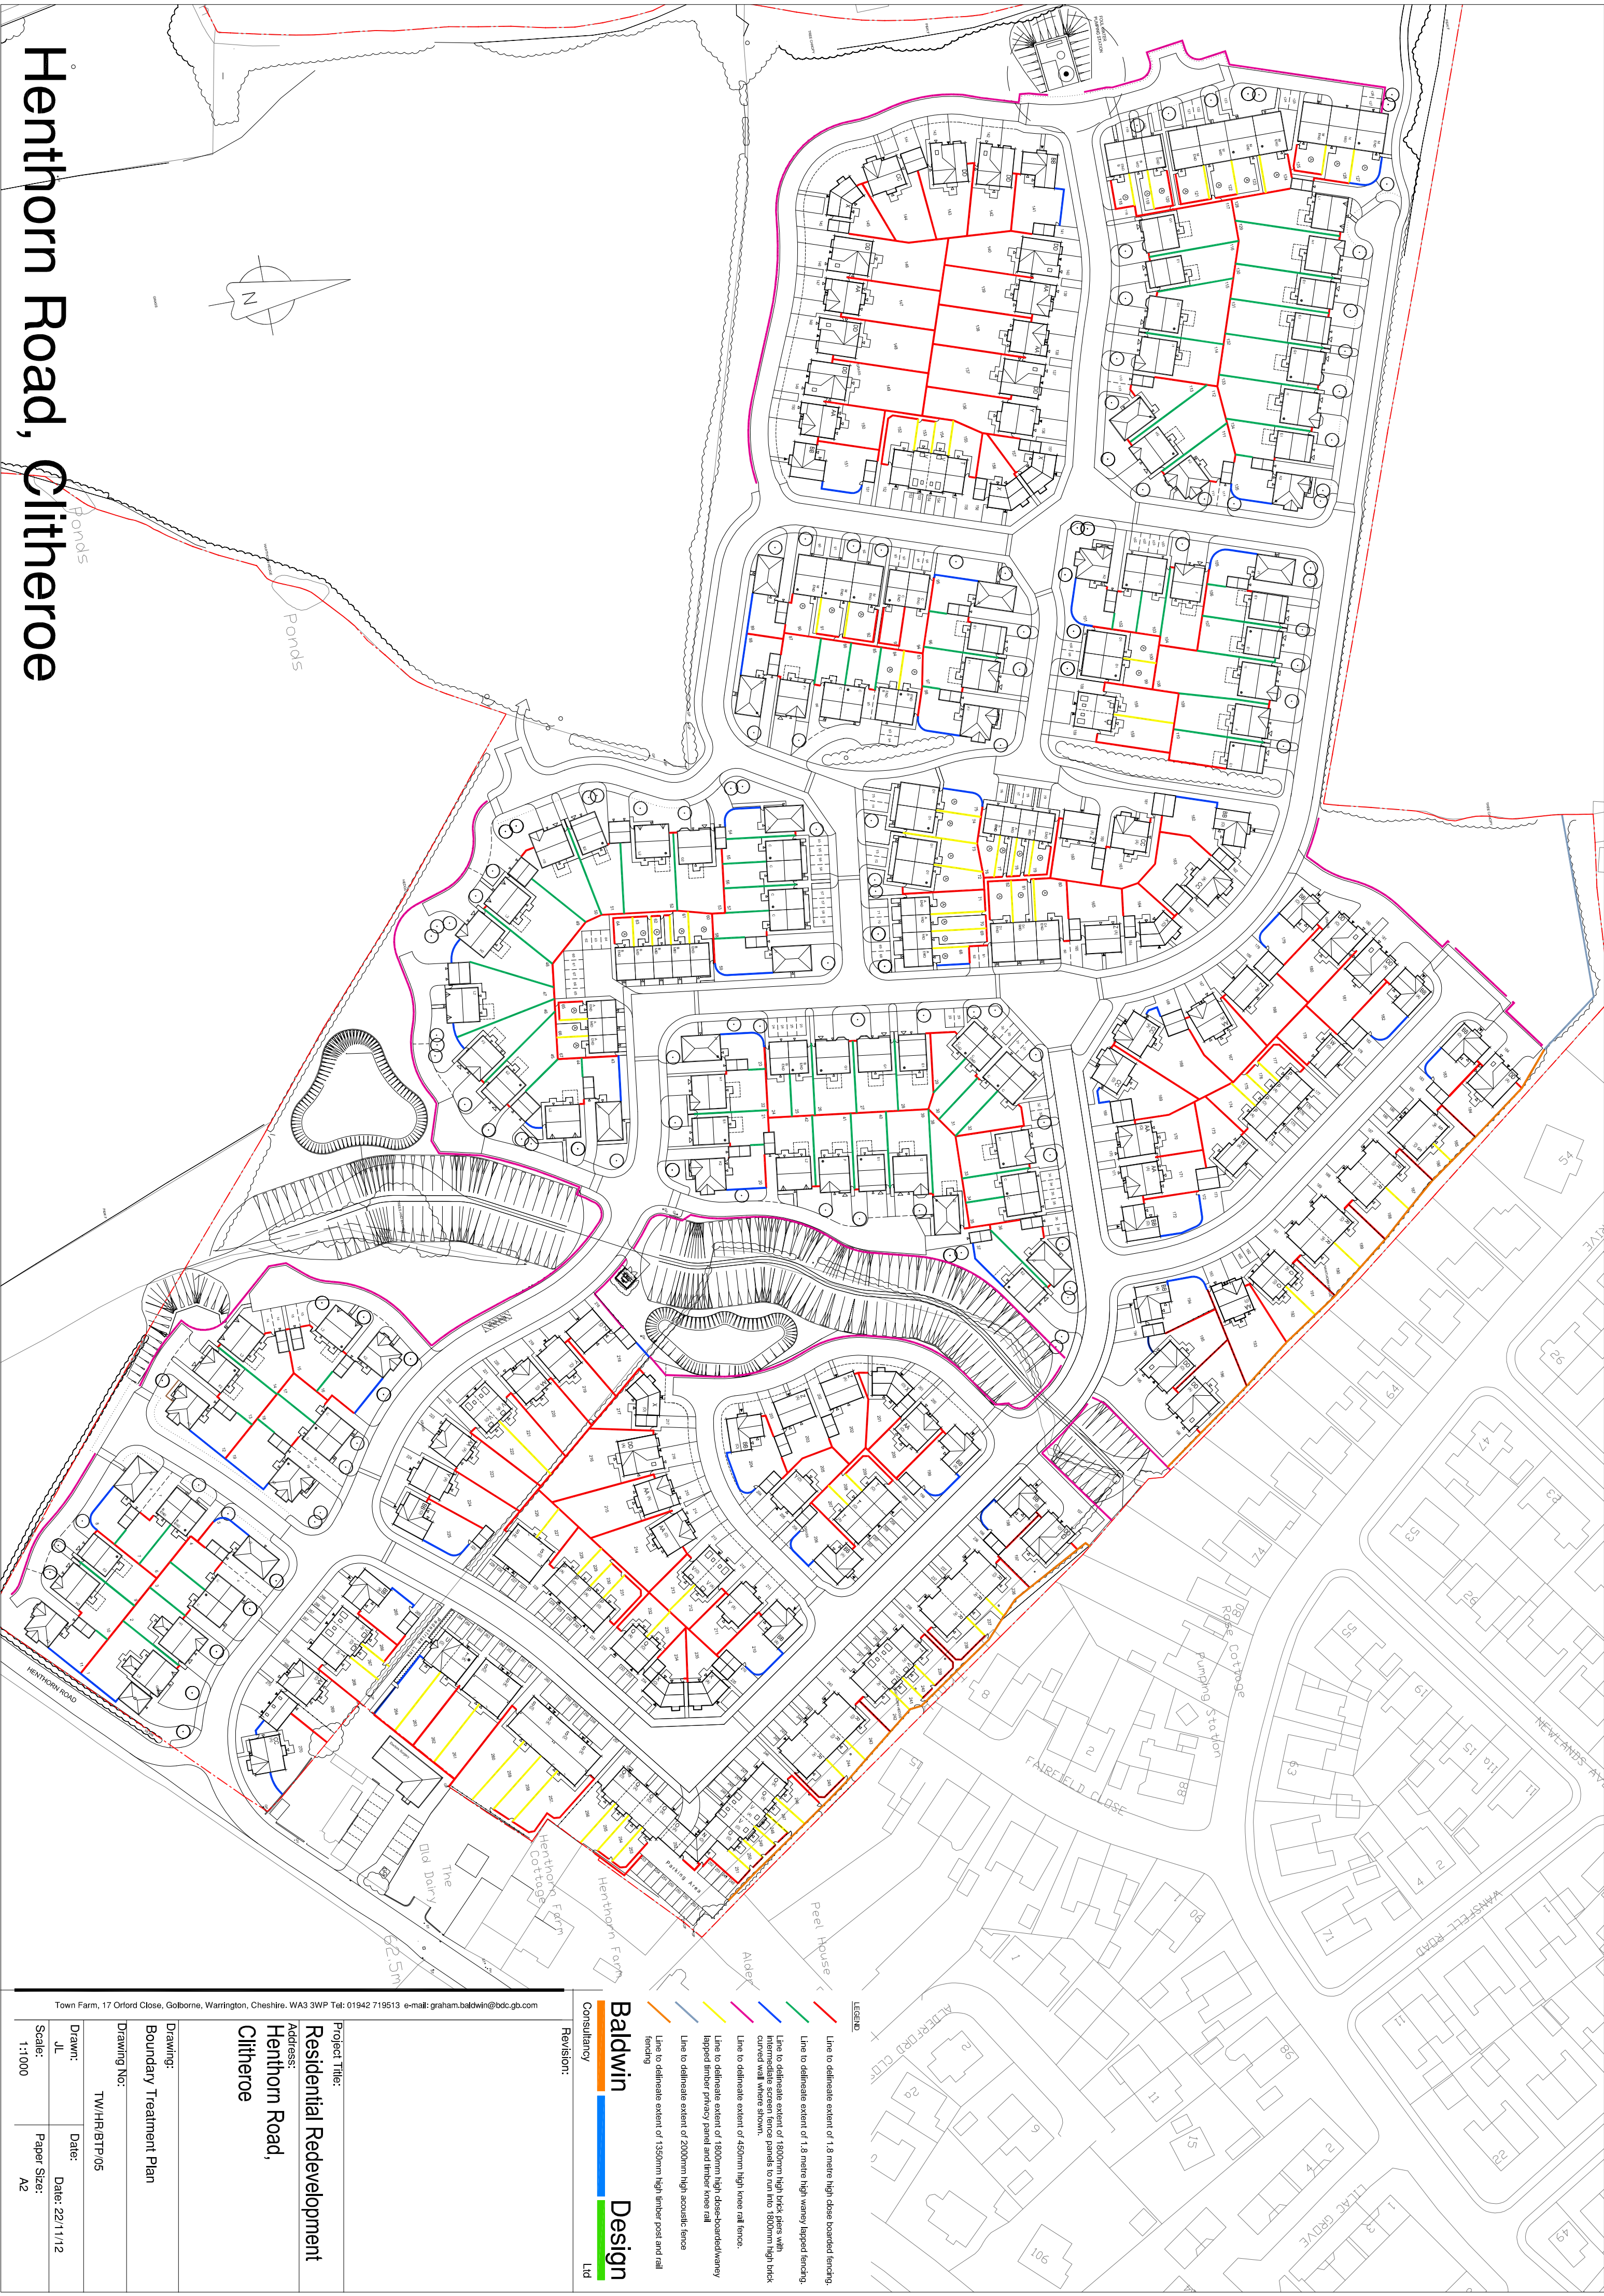

Town Farm, 17 Orford Close, Golborne, Warrington, Cheshire. WA3 3WP Tel: 01942 719513 e-mail: graham.baldwin@bdc.gb.com

Project Title:
Residential Redevelopment

Address:
Henthorn Road,
Clitheroe

Drawing:
Boundary Treatment Plan

Drawing No:
TW/HR/BTP/05

Drawn:
JL

Scale:
1:1000

Date:
Date: 22/11/12

Paper Size:
A2

- Legend**

 - Line to delineate extent of 1.8 metre high close boarded fencing.
 - Line to delineate extent of 1.3 metre high wavy lapped fencing.
 - Line to delineate extent of 1800mm high brick piers with intermediate screen fence panels to run into 1800mm high brick curved wall where shown.
 - Line to delineate extent of 450mm high knee rail fence.
 - Line to delineate extent of 1800mm high close-boarded wavy lapped timber privacy panel and timber knee rail
 - Line to delineate extent of 2000mm high acoustic fence
 - Line to delineate extent of 1350mm high timber post and rail fencing
- Baldwin Design Ltd**

Consultancy

Revision: