




All dimensions are nominal to indicate design intent
& should be checked on site before any work commences

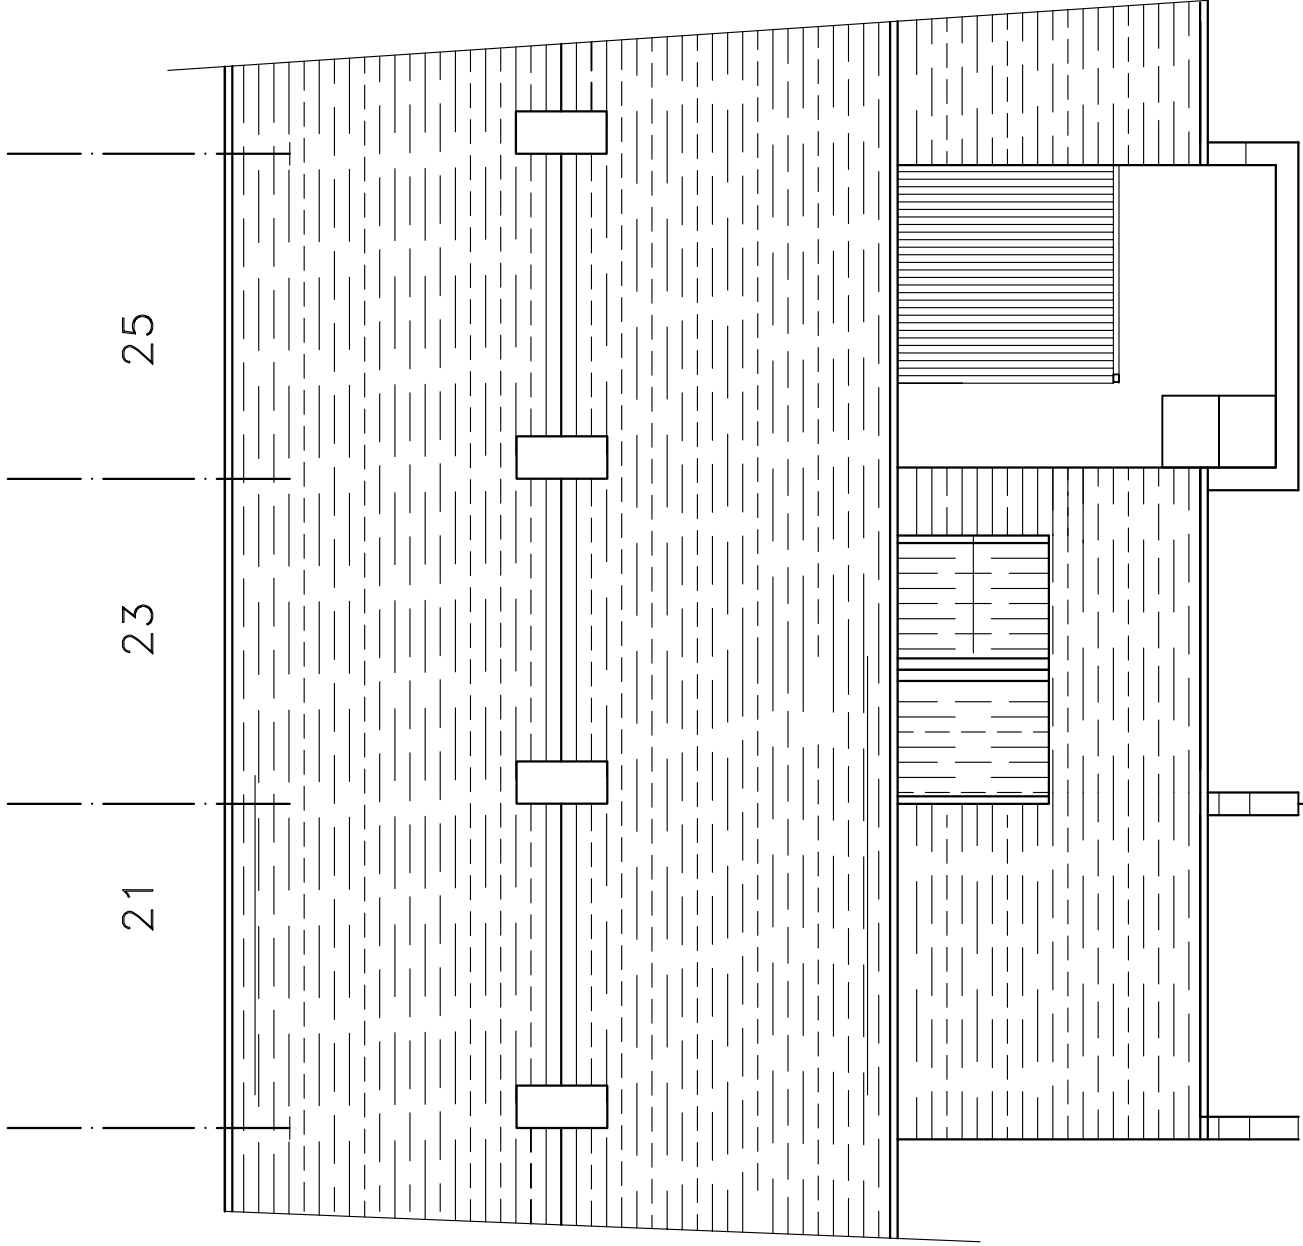

Proposed Roof Plan

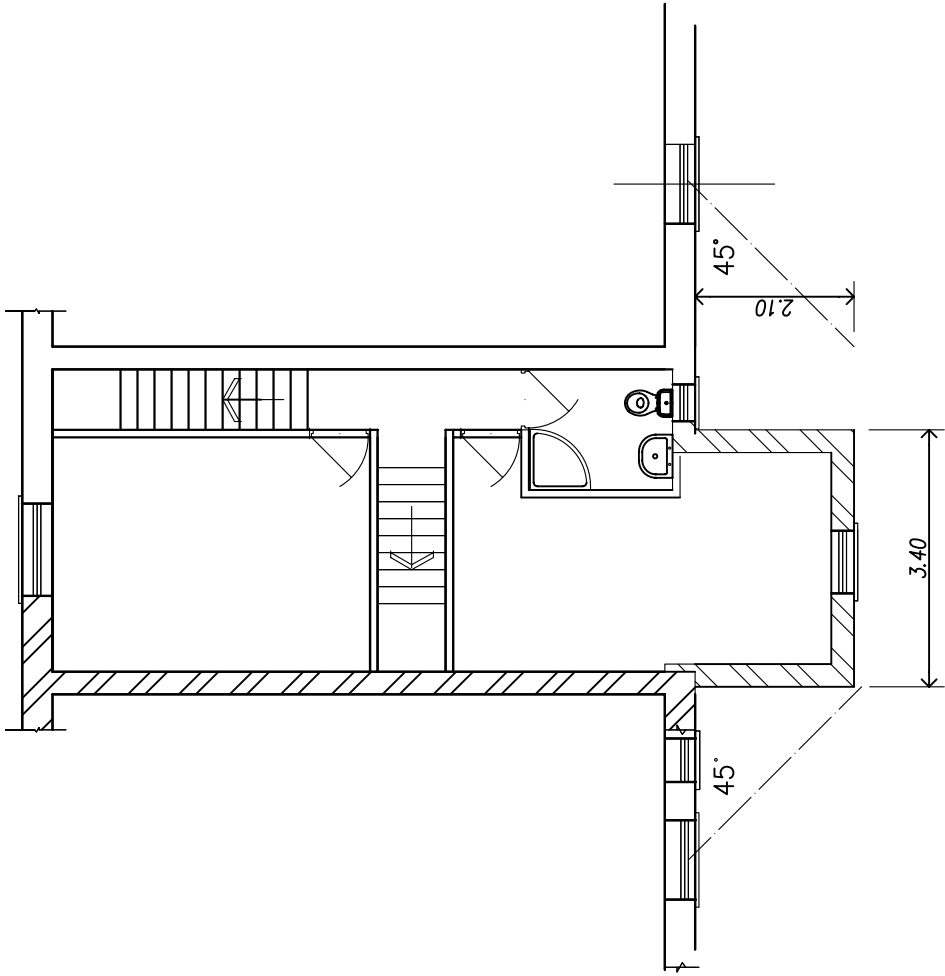

Proposed First Floor Plan

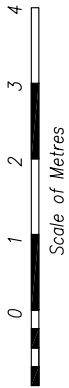

Rev c 23-3-2013 width reduced			
Rev b 9-12-2012 First Floor height and width reduced			
Rev a 9-12-2012 dimensions added for clarity			
Client Jill Wright			
Site 23 Pendle St West Sabden Clitheroe BB79EG			
Project 2 storey extension to Rear			
Calder Design Associates 2 TOP ROW,SABDEN,CLITHEROE,LANCS. BB79HL Tel 01282 771907, E-mail mail@calder-design.com			
Title Proposed Roof & First Floor Plan	Drawn	Drawing No	
	Date	14.09.12	
	Scale	1:100@A3	
Rev			86/1/05
C			