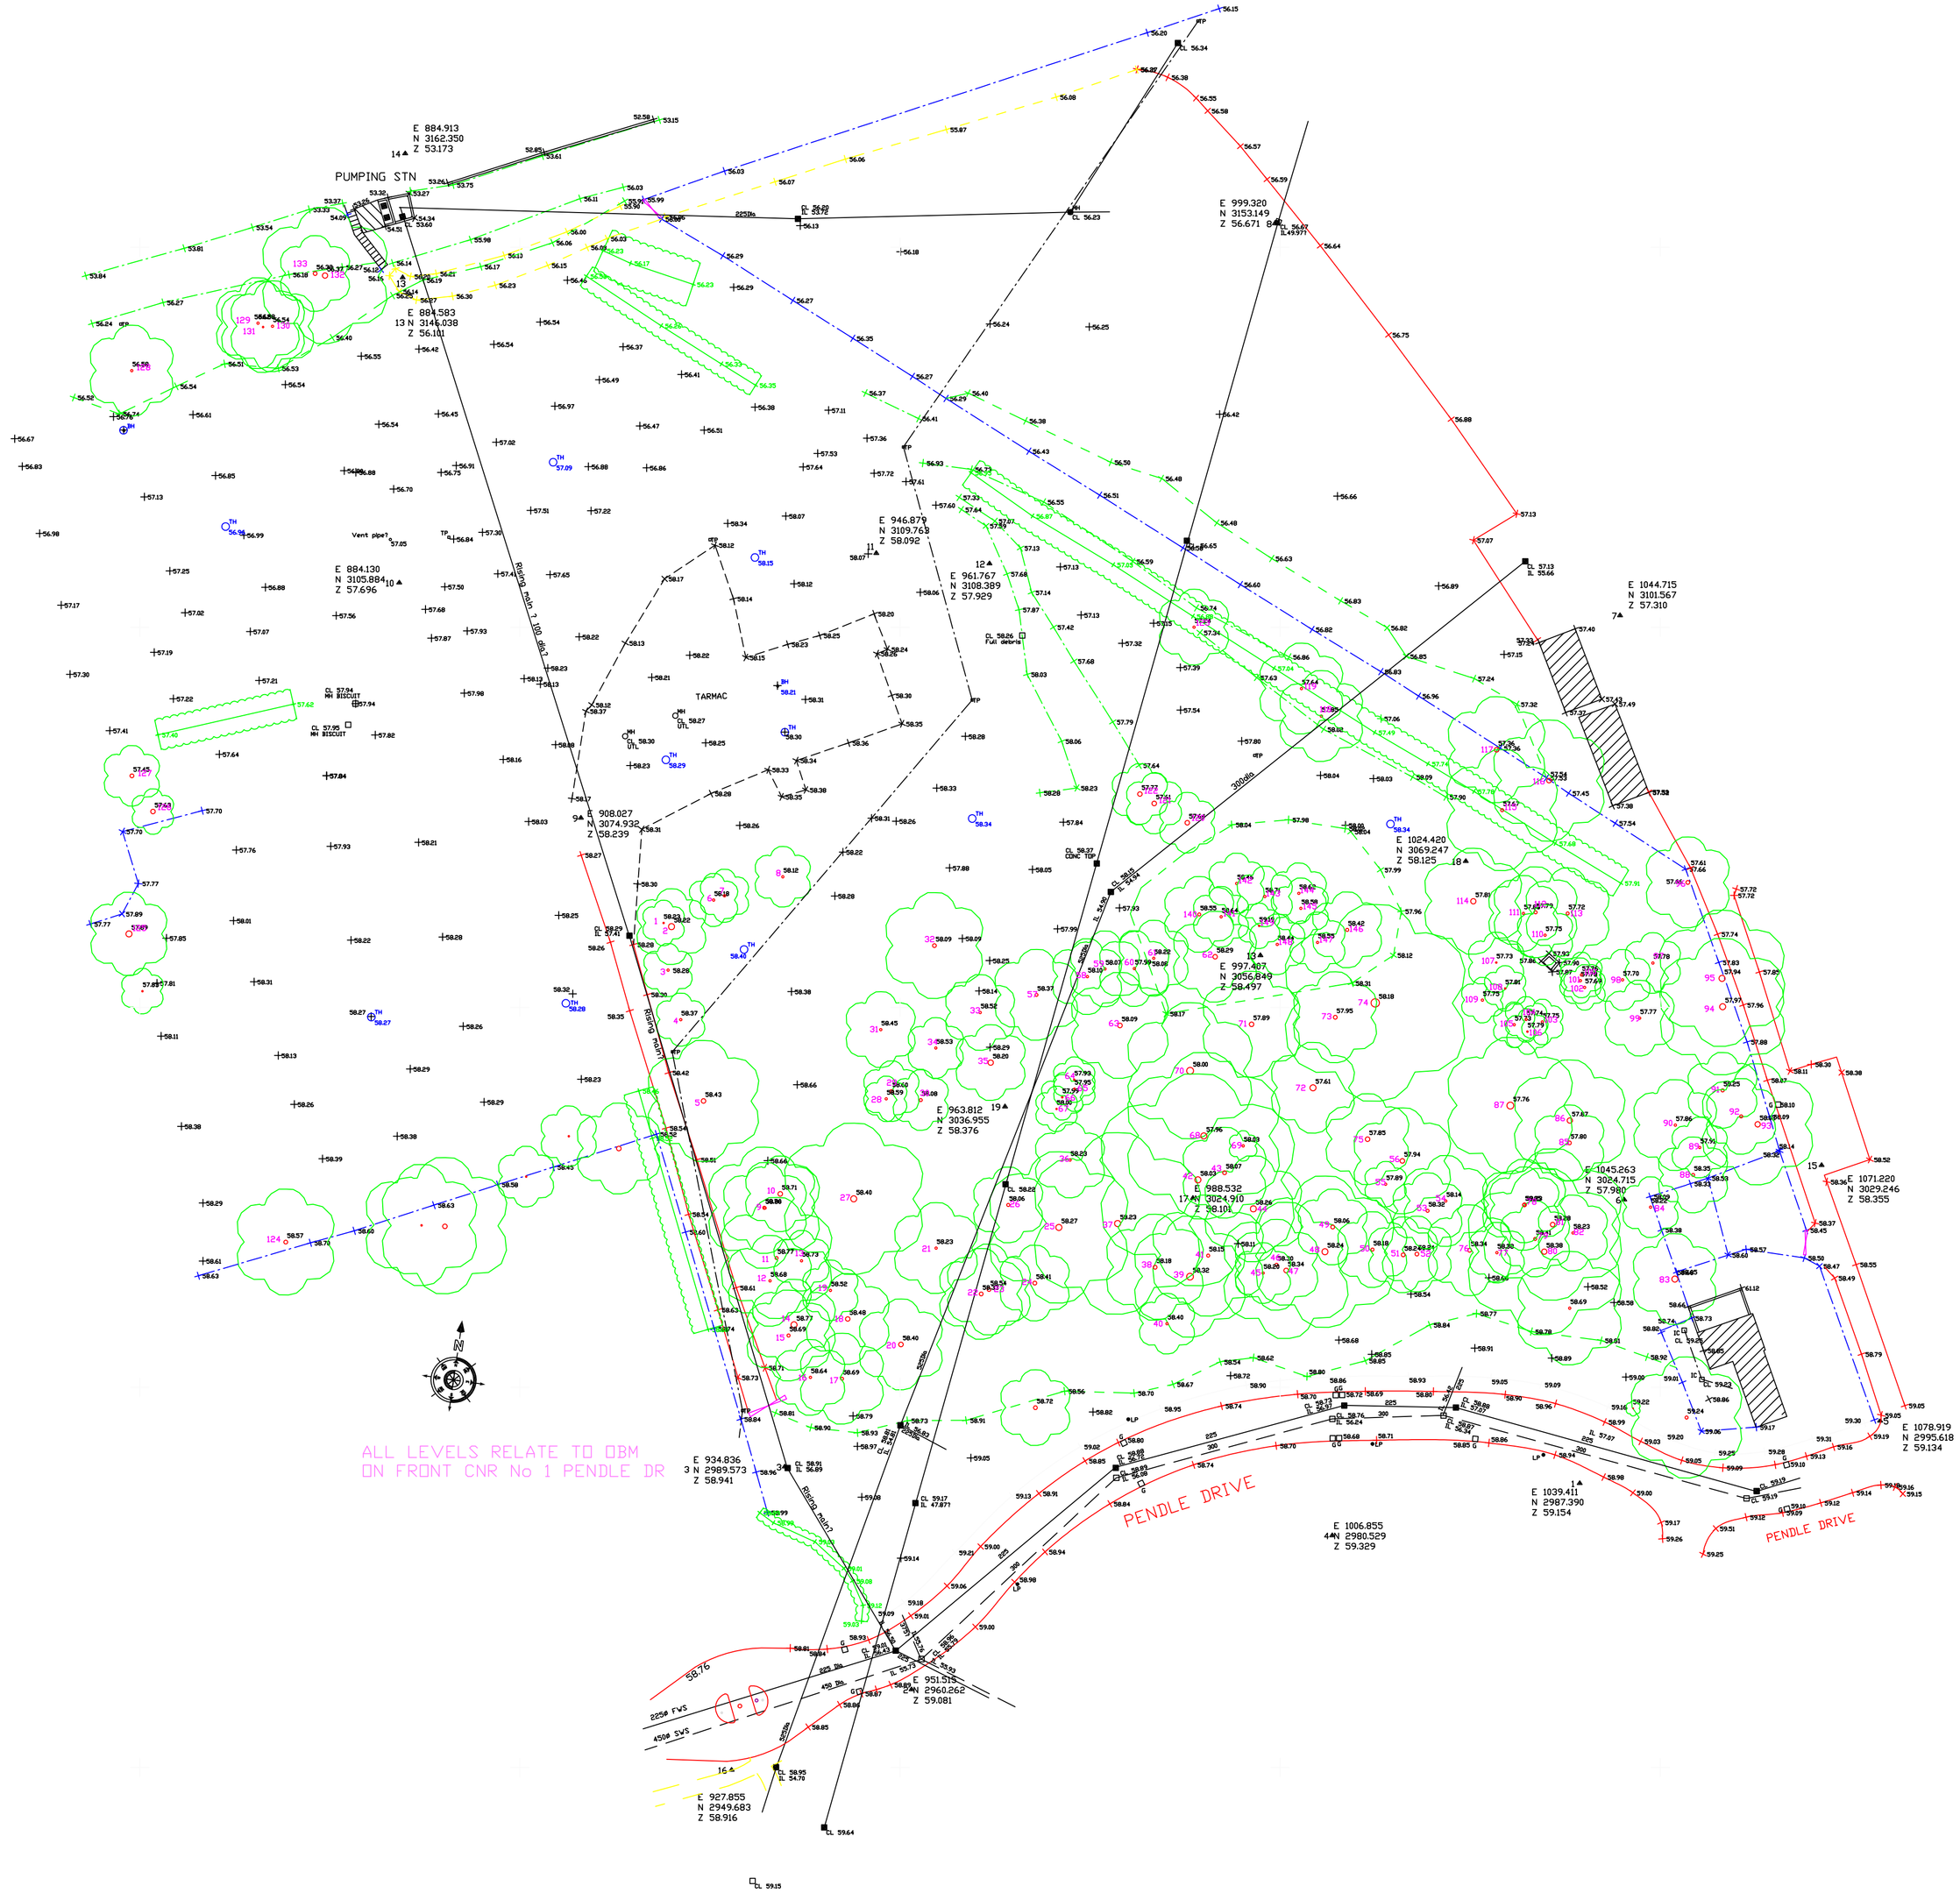


NOTES:

KEY.

B	Bollard.
BH	Borehole
BPav.	Block Paving.
BS	Bus Stop.
BT	British Telecom.
CB	Channel Block.
Conc.	Concrete.
CATV	Cable TV.
EP	Electricity pole.
FH	Fire Hydrant
FP	Footpath.
FS	Footstyle.
GT	Gate.
GV	Gas Valve.
G	Gully
IC	Inspection Chamber.
LB	Letter Box.
LH	Lamp Hole
LP	Existing Street Light.
MH	Manhole.
OBM	Ordnance Bench Mark.
OHC	Overhead Cable.
PM	Parking Meter.
PO	Pole.
PY	Pylon.
RS	Road Sign.
RNP	Road Name Plate
RW	Retaining Wall.
RE	Rodding Eye
Slab.	Concrete Paving Slab.
SS	Electricity Sub-Station.
SV	Stop Valve.
Tar.	Tarmac.
TB	Telephone Box.
TL	Traffic Lights.
TP	Telegraph Pole.
WM	Water Meter.
WV	Water valve.
No. 1 ⧋	Survey Station.

LEVEL INFORMATION.

CL	Manhole Cover Level.
IL	Manhole Invert Level.
SL	Manhole Soffit Level.
BL	Stream Bed Level.
+123.45	Spot Level.
T.O.K.	Top of Kerb.
T.O.W.	Top of Wall.
T.O.B.	Top of Bank.

NOTES.

1. Some of these abbreviations may not appear on this drawing.
2. Contour interval:- 0.25m.
3. All levels in metres according to ordnance datum

4. All levels on roads are channel levels unless otherwise stated.
5. Trees indicate their maximum spread.

REV	DATE	DRAWN	DESCRIPTION	ARCH CHECK	ENG CHECK

PROJECT
CALDERSTONES PHASE 3 WHALLEY

TITLE
TOPOGRAPHICAL SURVEY

AUGHTON LAND SURVEYS

2 MILFORD CLOSE
FORMBY
MERSEYSIDE
L37 2FW

TEL / FAX : 01704 832060
MOBILE: 0789 9095637
E-MAIL : ERIC.TASKER@SKY.COM

DRN BY	SCALE	LAND CODE	DRAWING NUMBER	REV
ET	1/500		TWMAN/2/11	
DATE 27/1/11				