





Streetscene A-A



Streetscene B-B

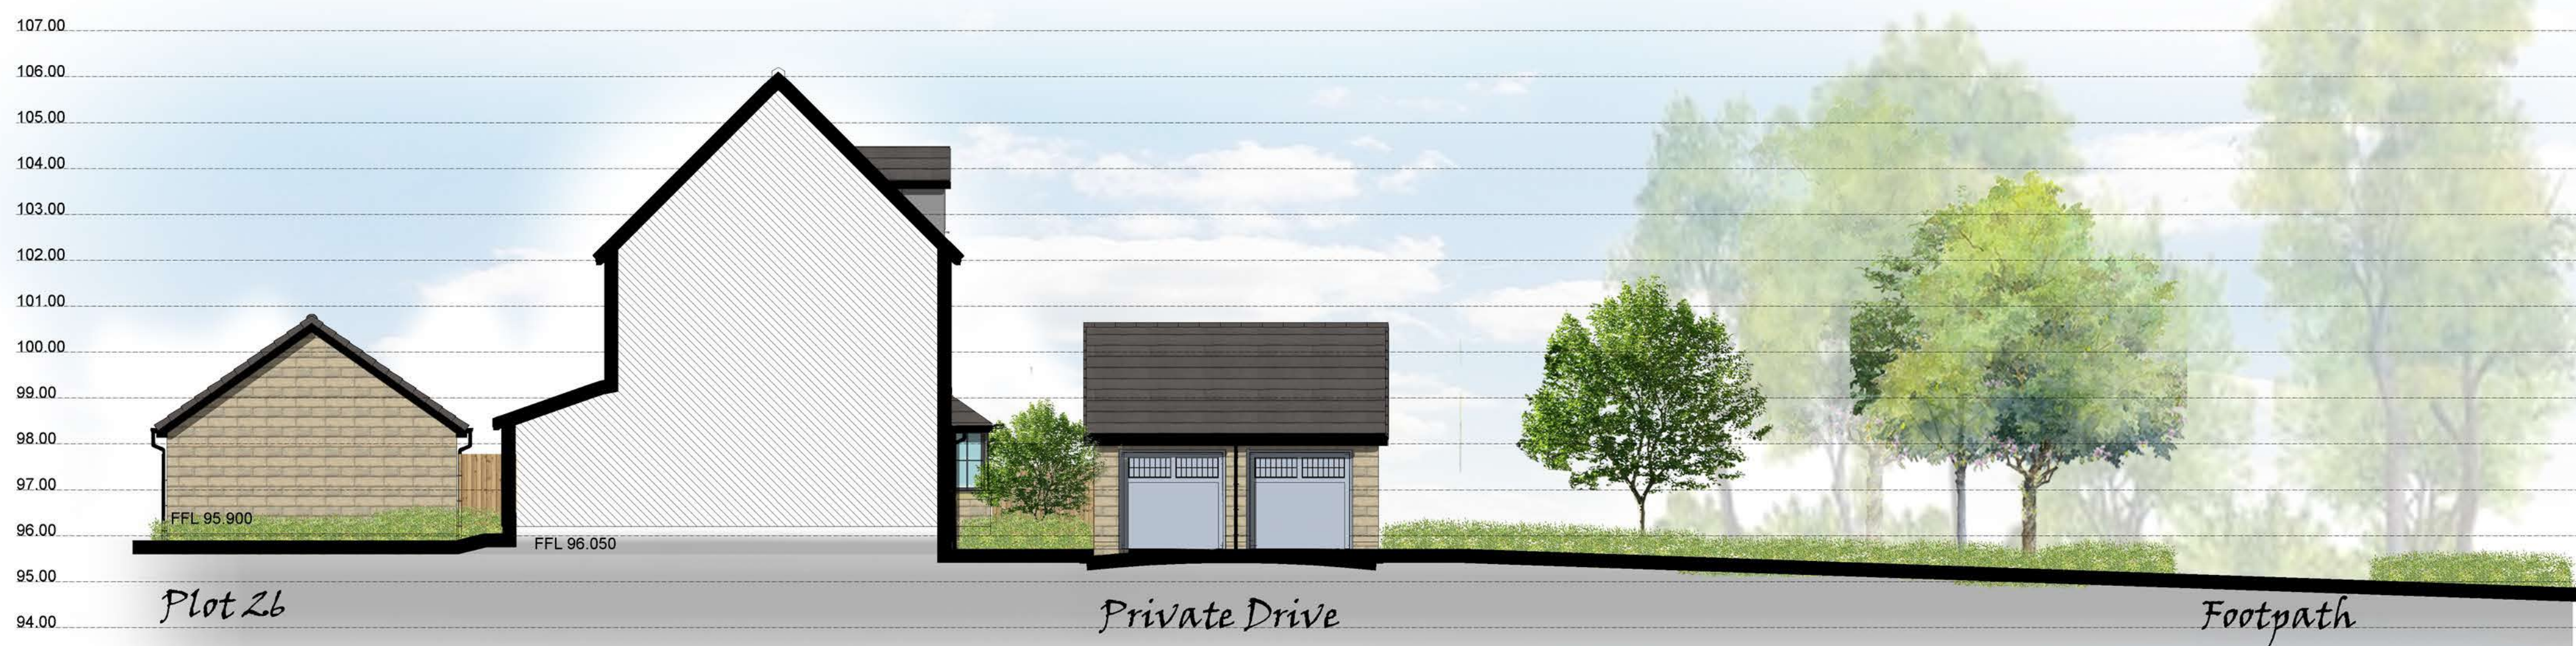

Cross Section X-X

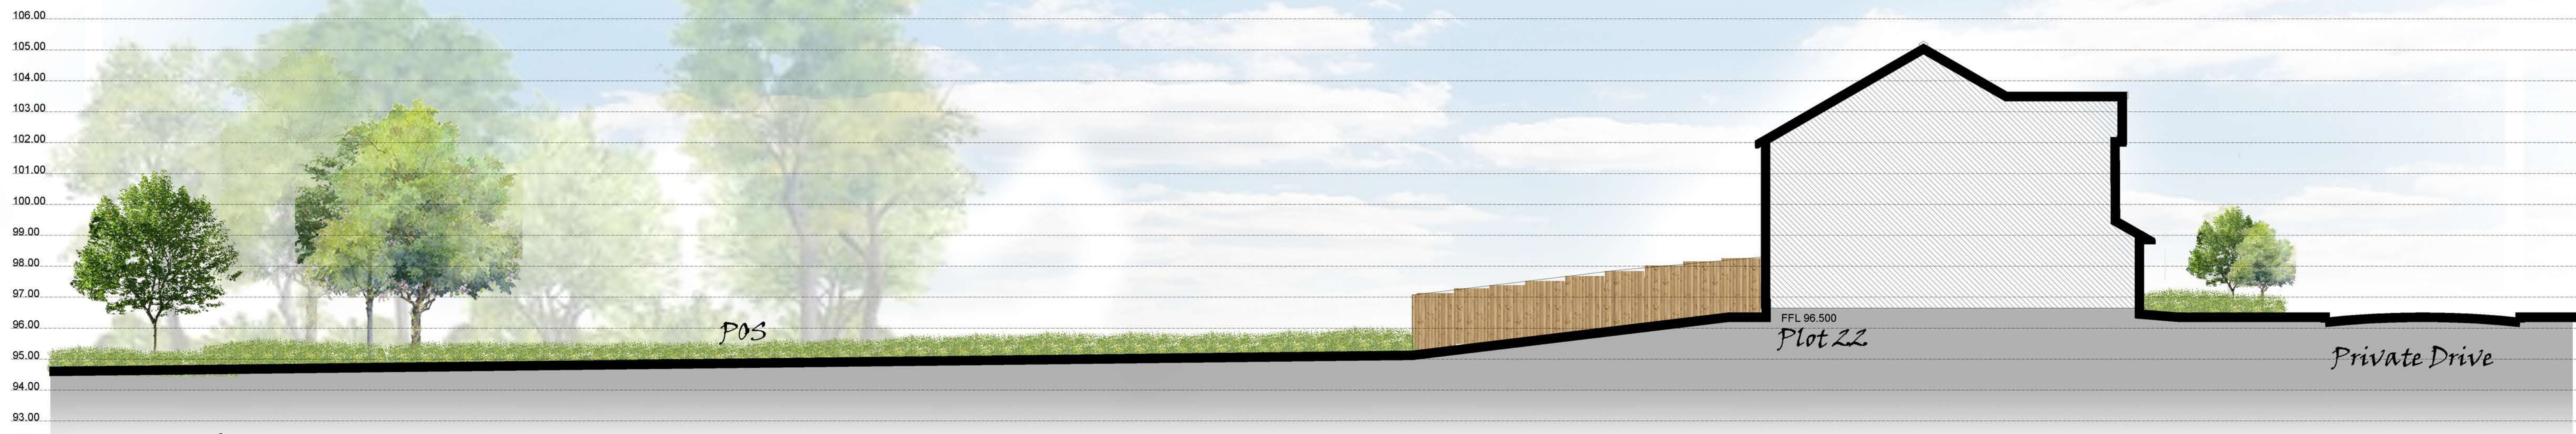

Cross Section Z-Z