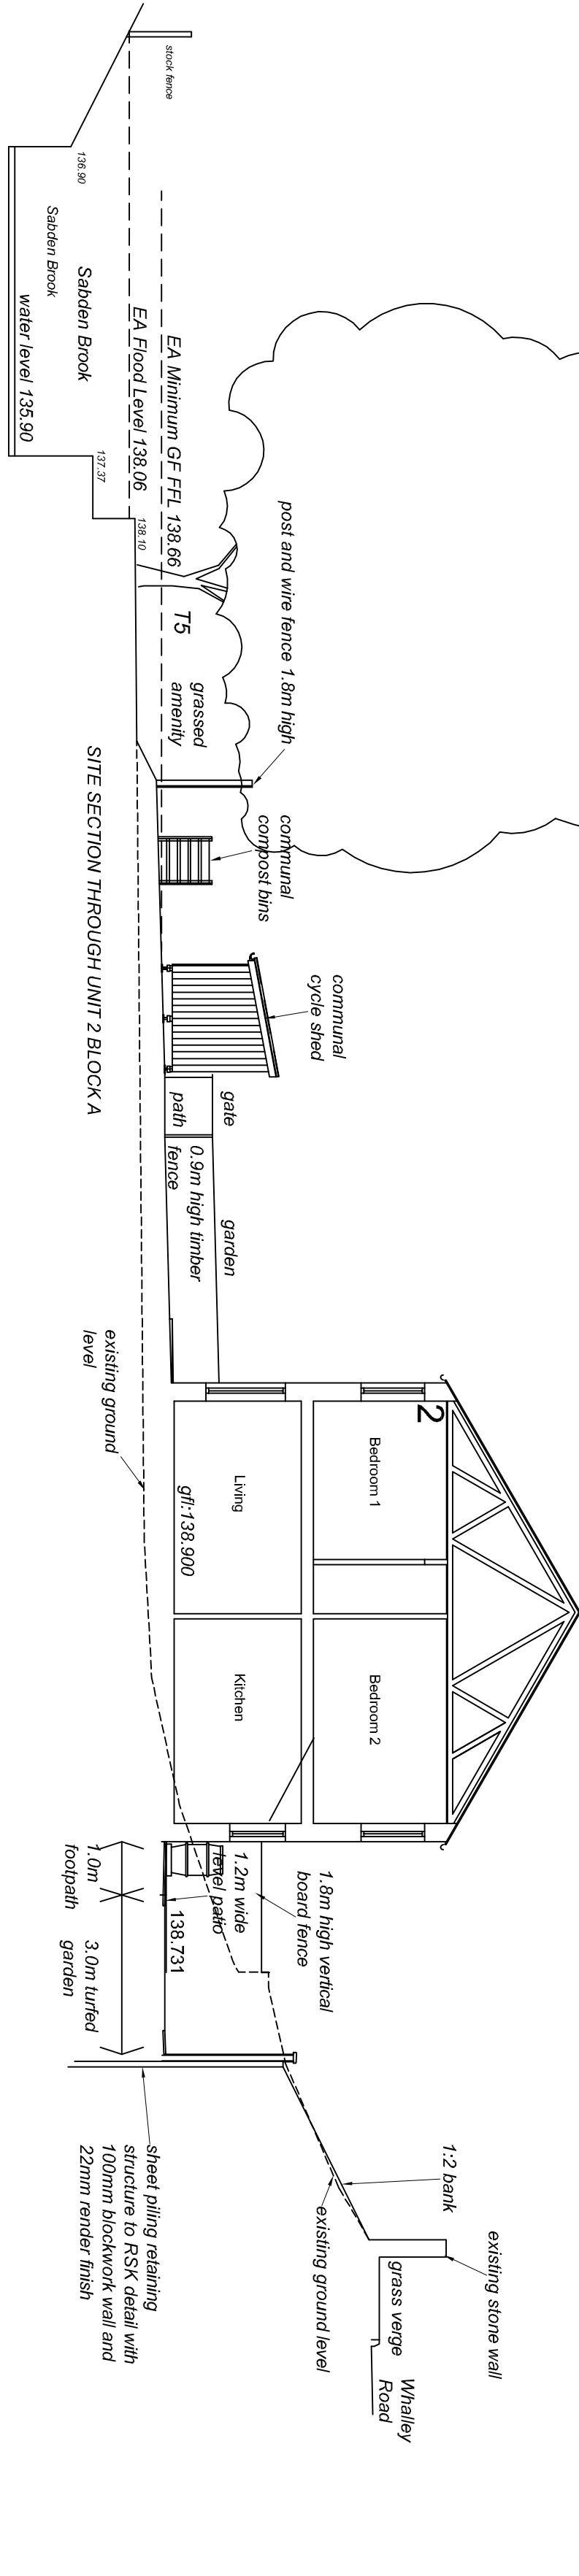
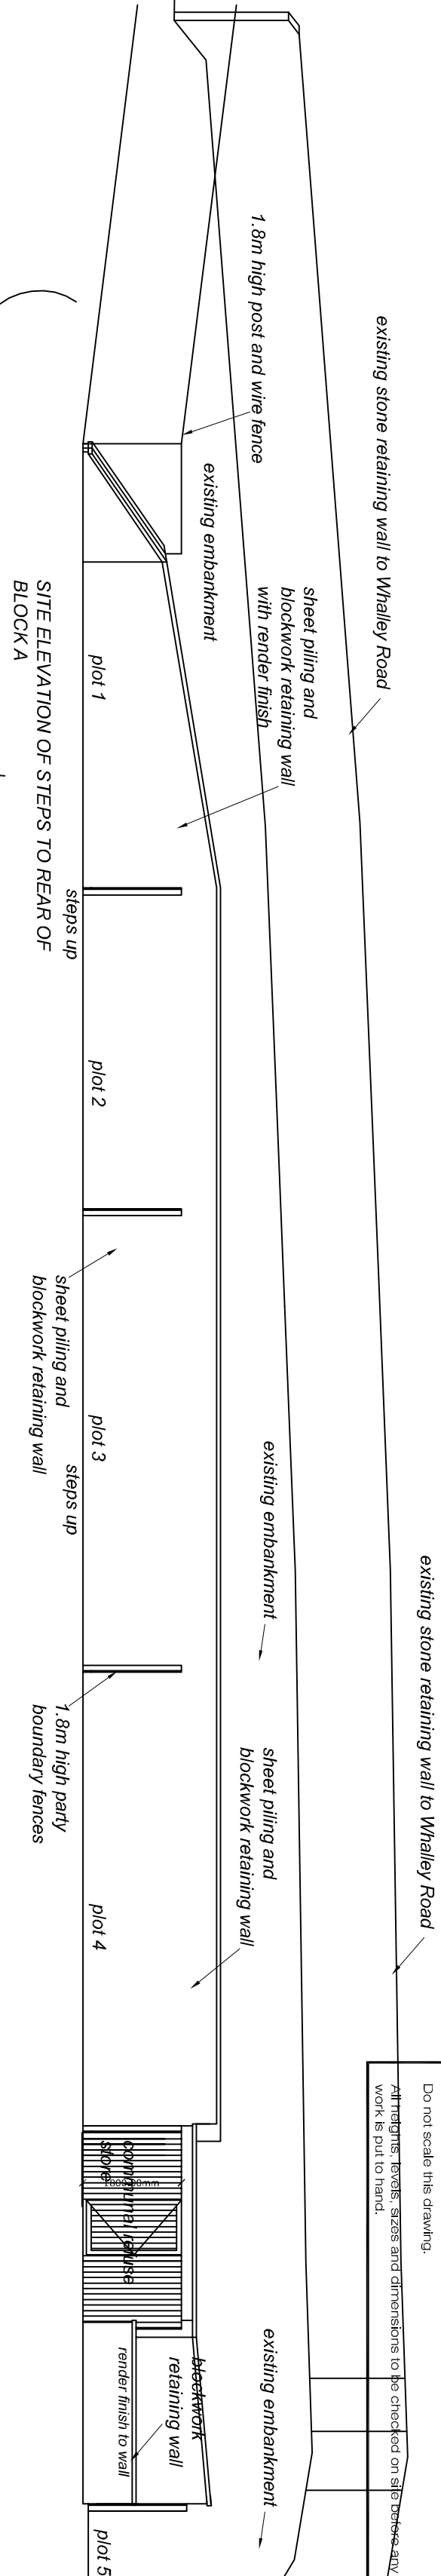
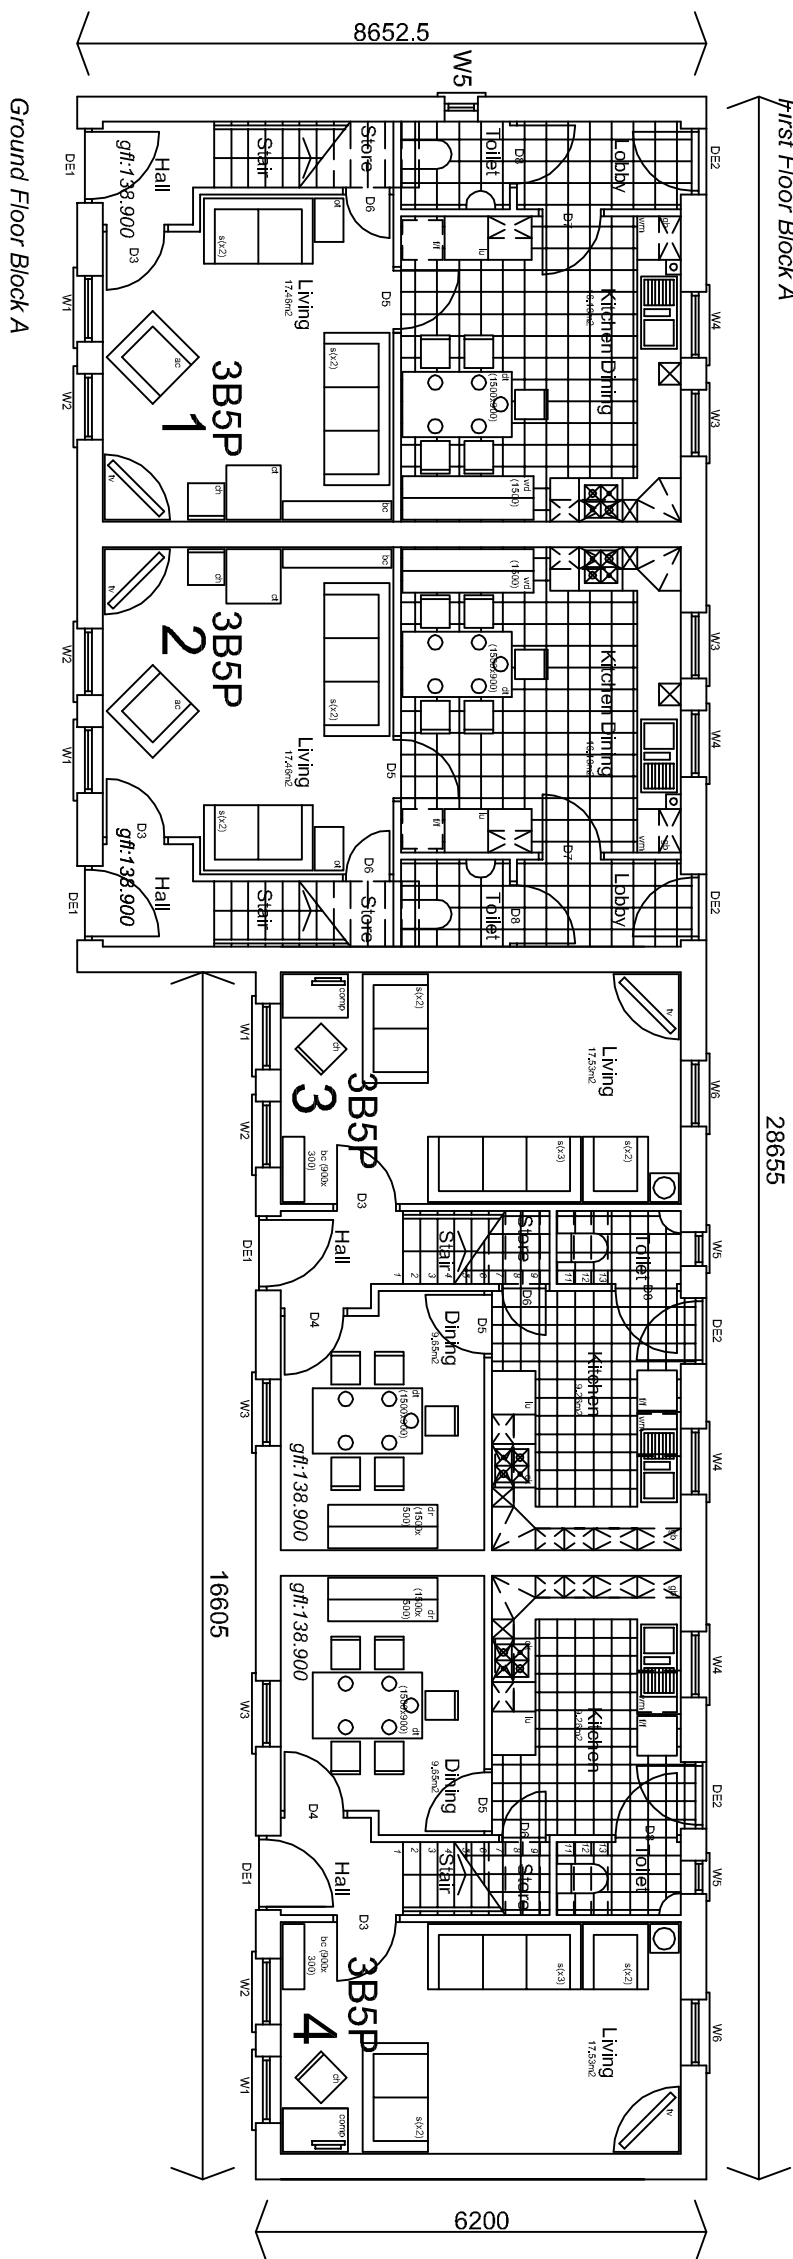
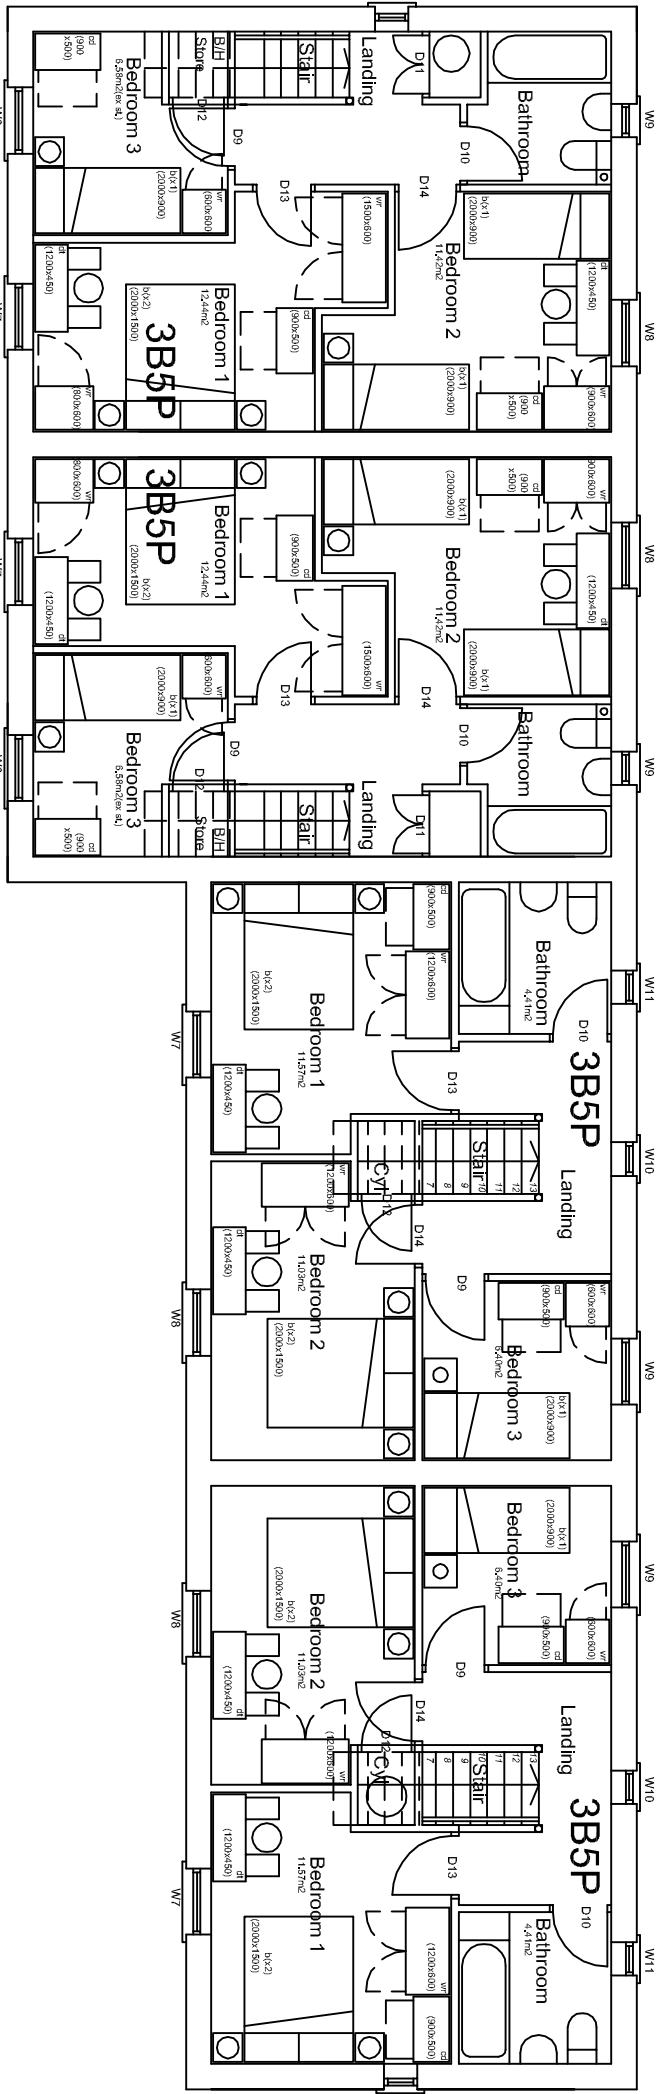


PROPOSED EXTERNAL MATERIALS

ROOF

Hardwood artificial slates

GUTTERS & DOWNPIPES

112mm H/R plastics gutters & 68mm Ø pipes

WALLS

New random coursed millstone girt to north / west and east elevations

Smooth render to south elevation

Artificial stone cills to all elevations

WINDOWS

Slim section of glazed upvc windows & part & fully glazed mw doors

WOODWORK (doors)

Glazed paint

WOODWORK (fences & bin enclosures)

Dark stain




BLOCK A SCHEDULE

2No Type A 3BSP two storey dwellings (units 1&2)

Net floor area: 87.4175m²

2No Type B 3BSP two storey dwellings (units 2&3)

Net floor area: 87.4175m²

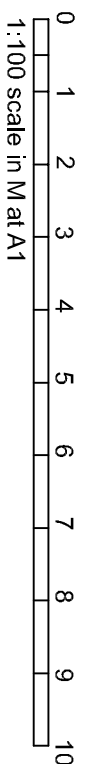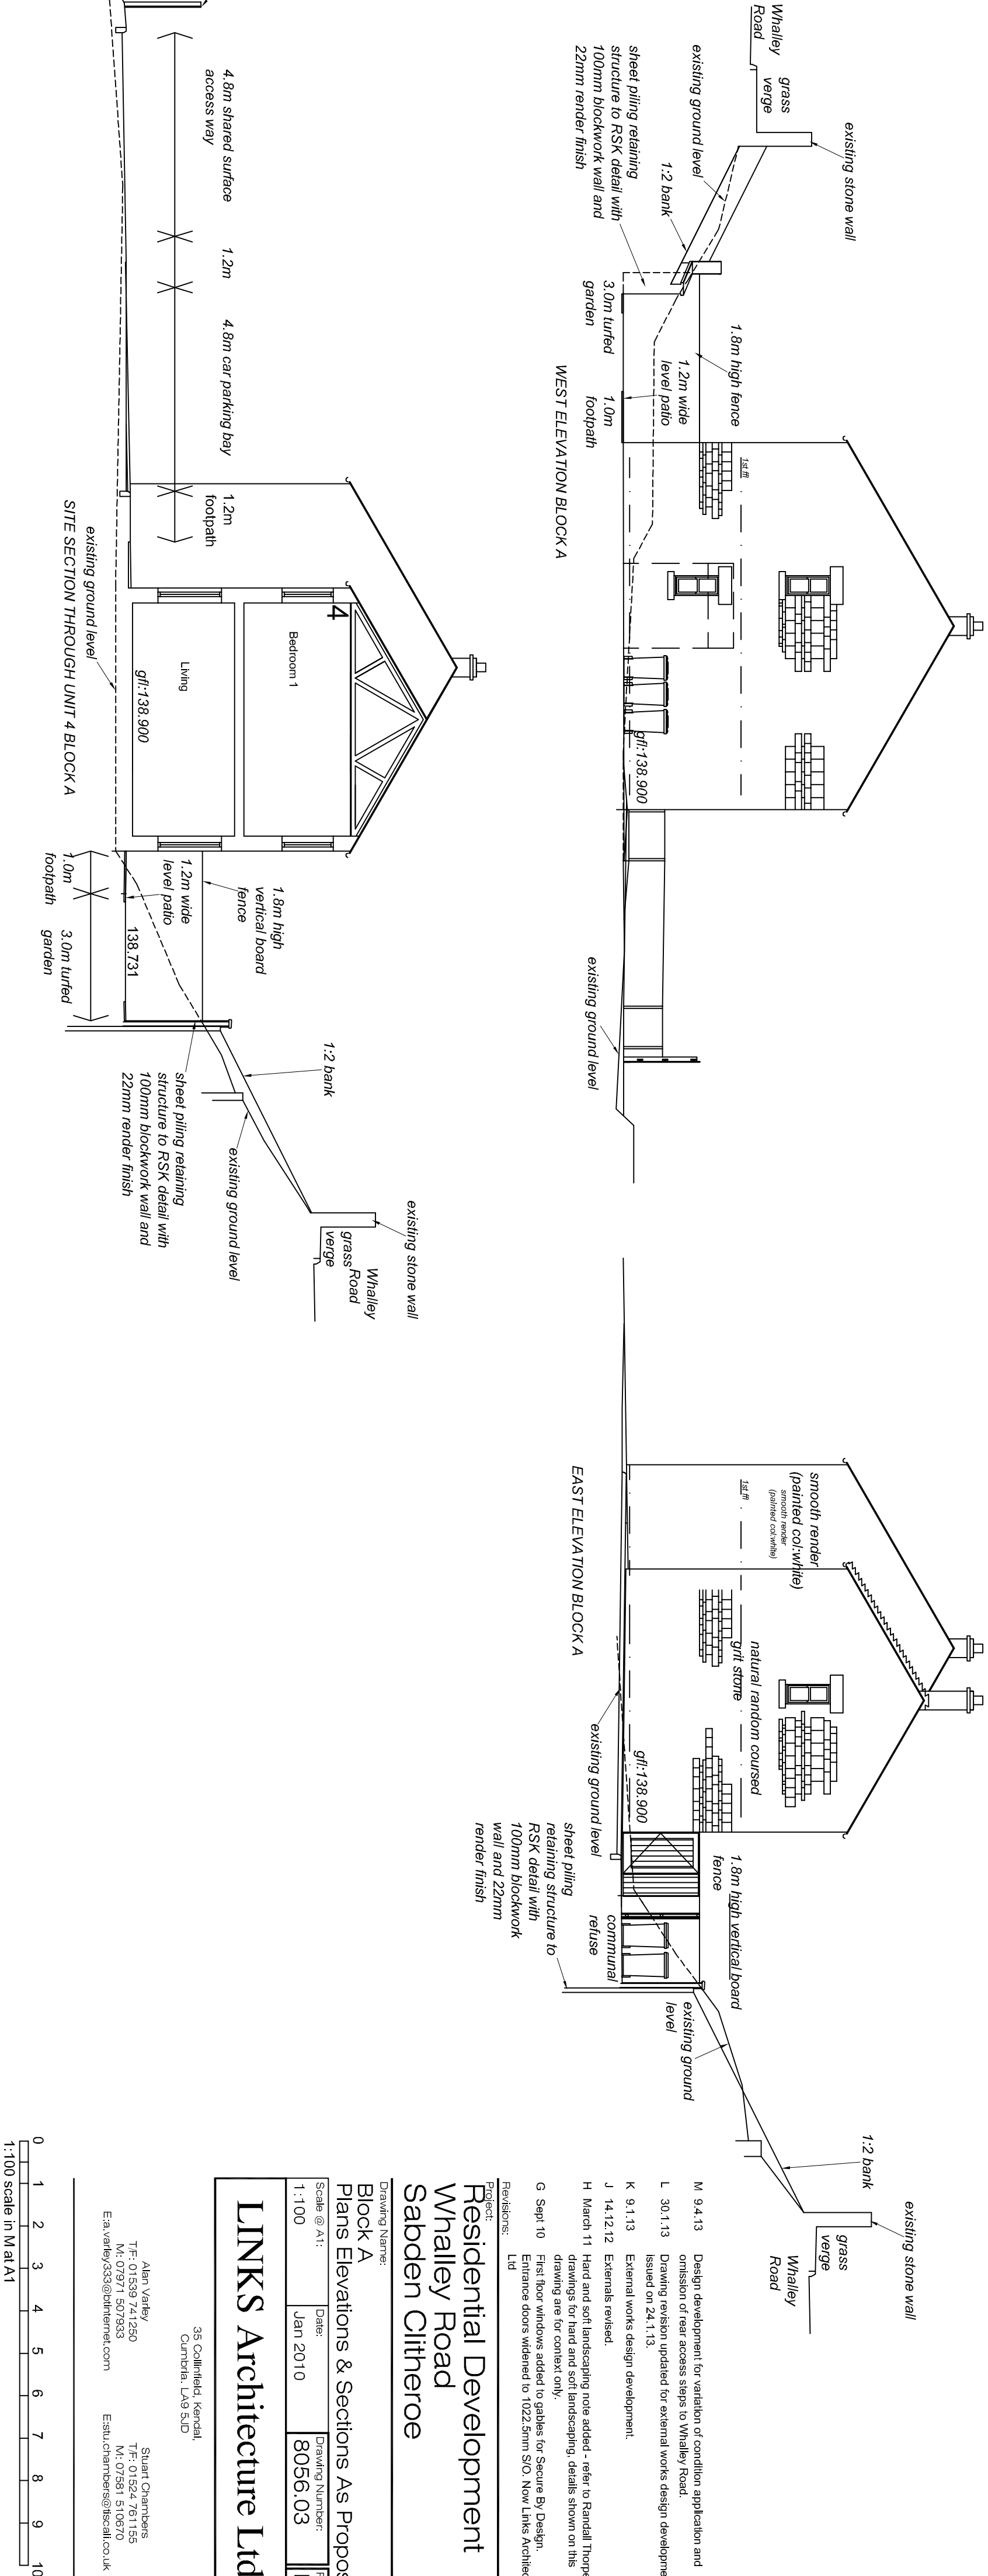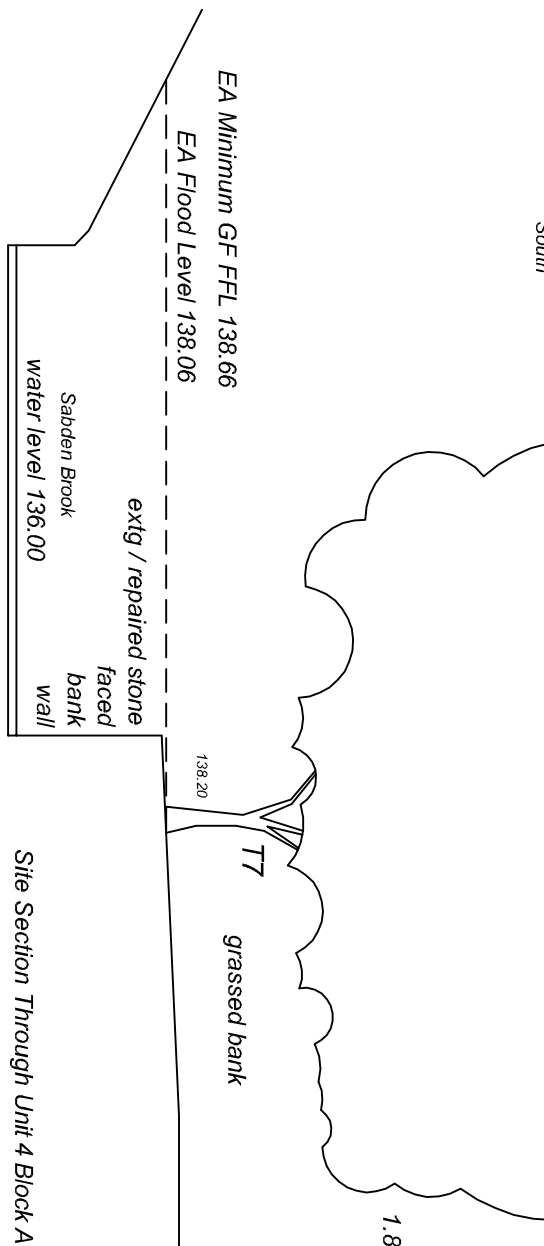

LINKS Architecture Ltd




