
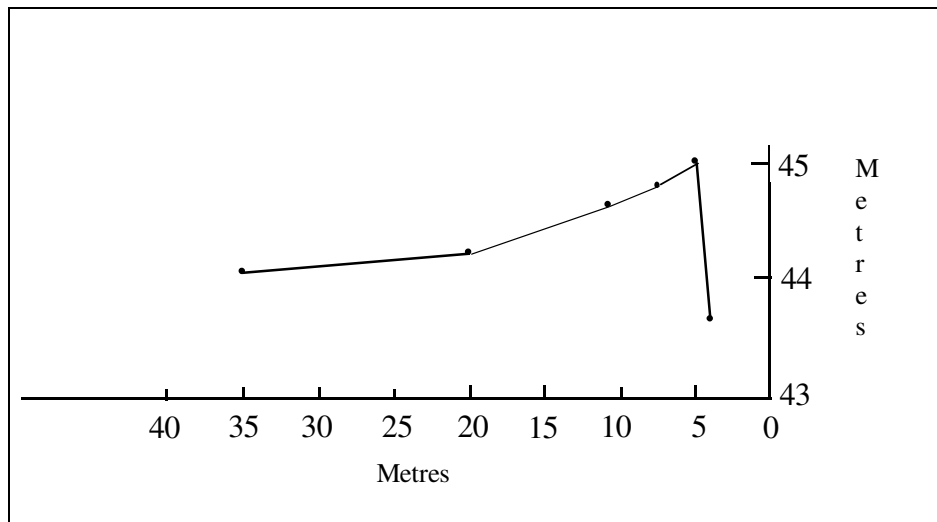


Detailed Contour Map of Site

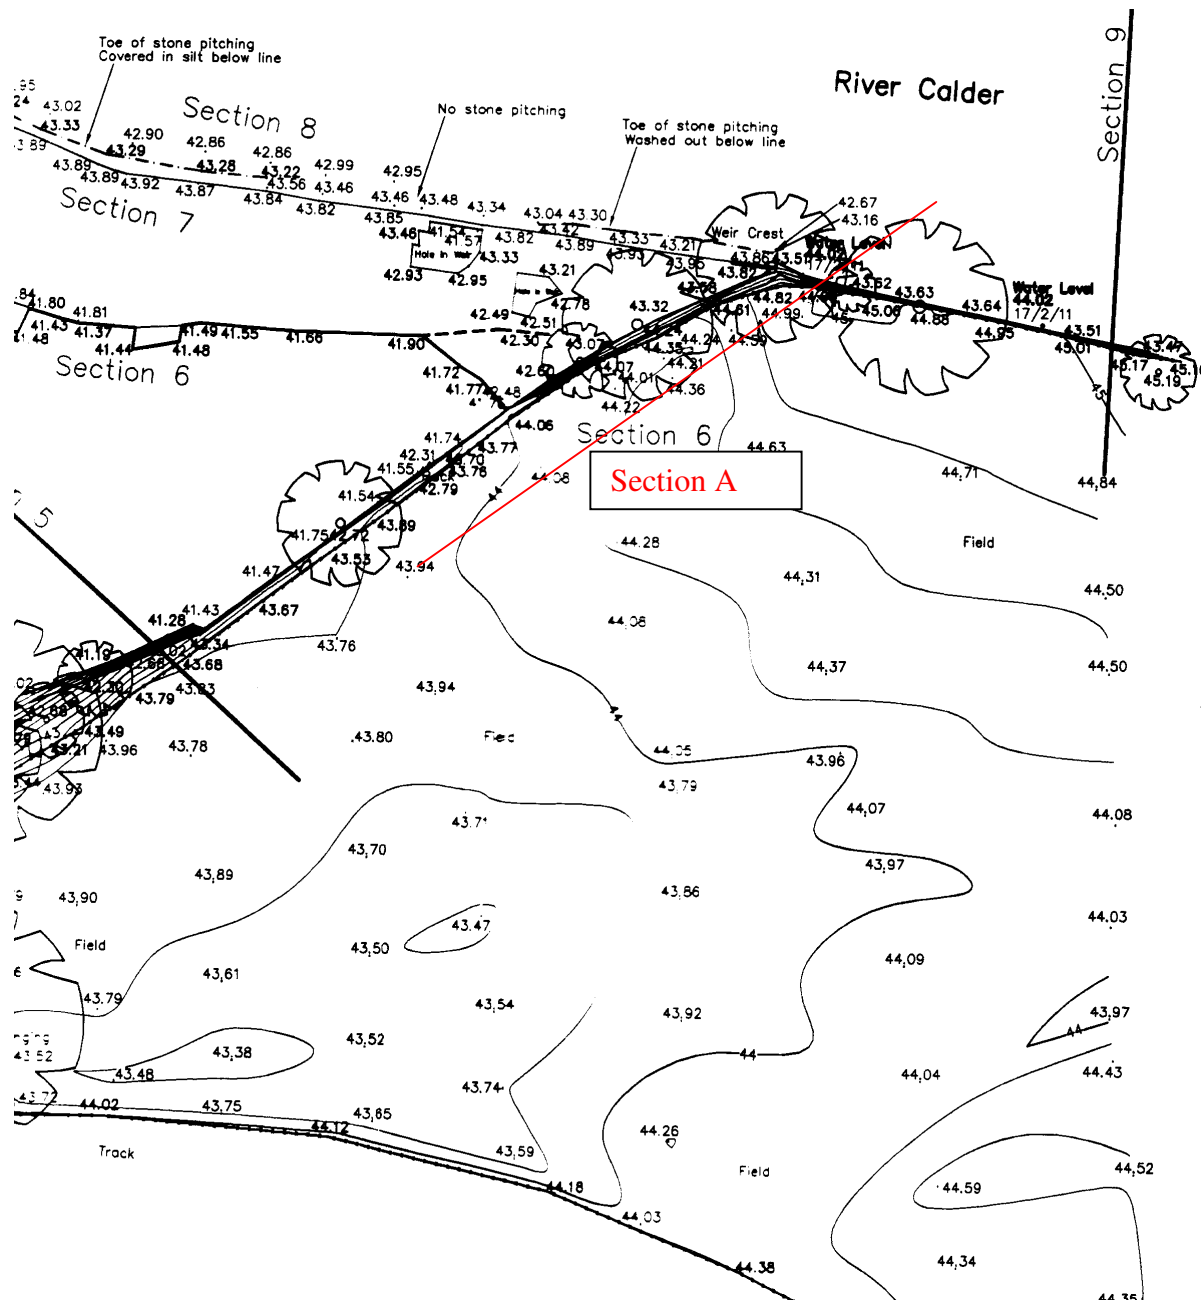

Section A