


Timber fascia board to suit roof depth:


Hanging Slates to match roof material:

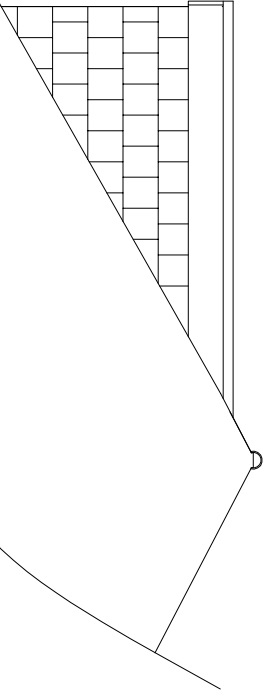

PROPOSED SIDE ELEVATION
DORMER.

Timber fascia board to suit roof depth:

Hanging Slates to match roof material:

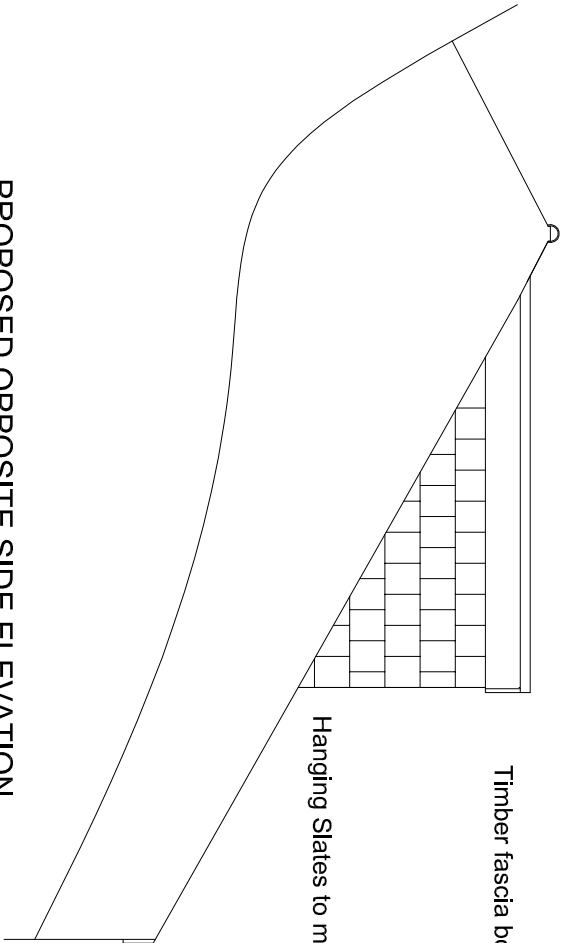

PROPOSED OPPOSITE SIDE ELEVATION
DORMER.

Revision A for Planning Mar 2013

Proposed loft conversion and
ground floor rear extension at:
11 Cardigan Avenue,
Clitheroe. BB7 2DY

Plan Number	Date	Scale
01/ A Dormer:	Mar 2013	1:50 @ A4

A.T.G. Design Services

Cad Designs for Commercial, Domestic
and Industrial Developments:

25 Princes Place, Widnes, WA8 7NJ.

contact:- 07766305294 : e-mail eddiep@vodafoneemail.co.uk.