


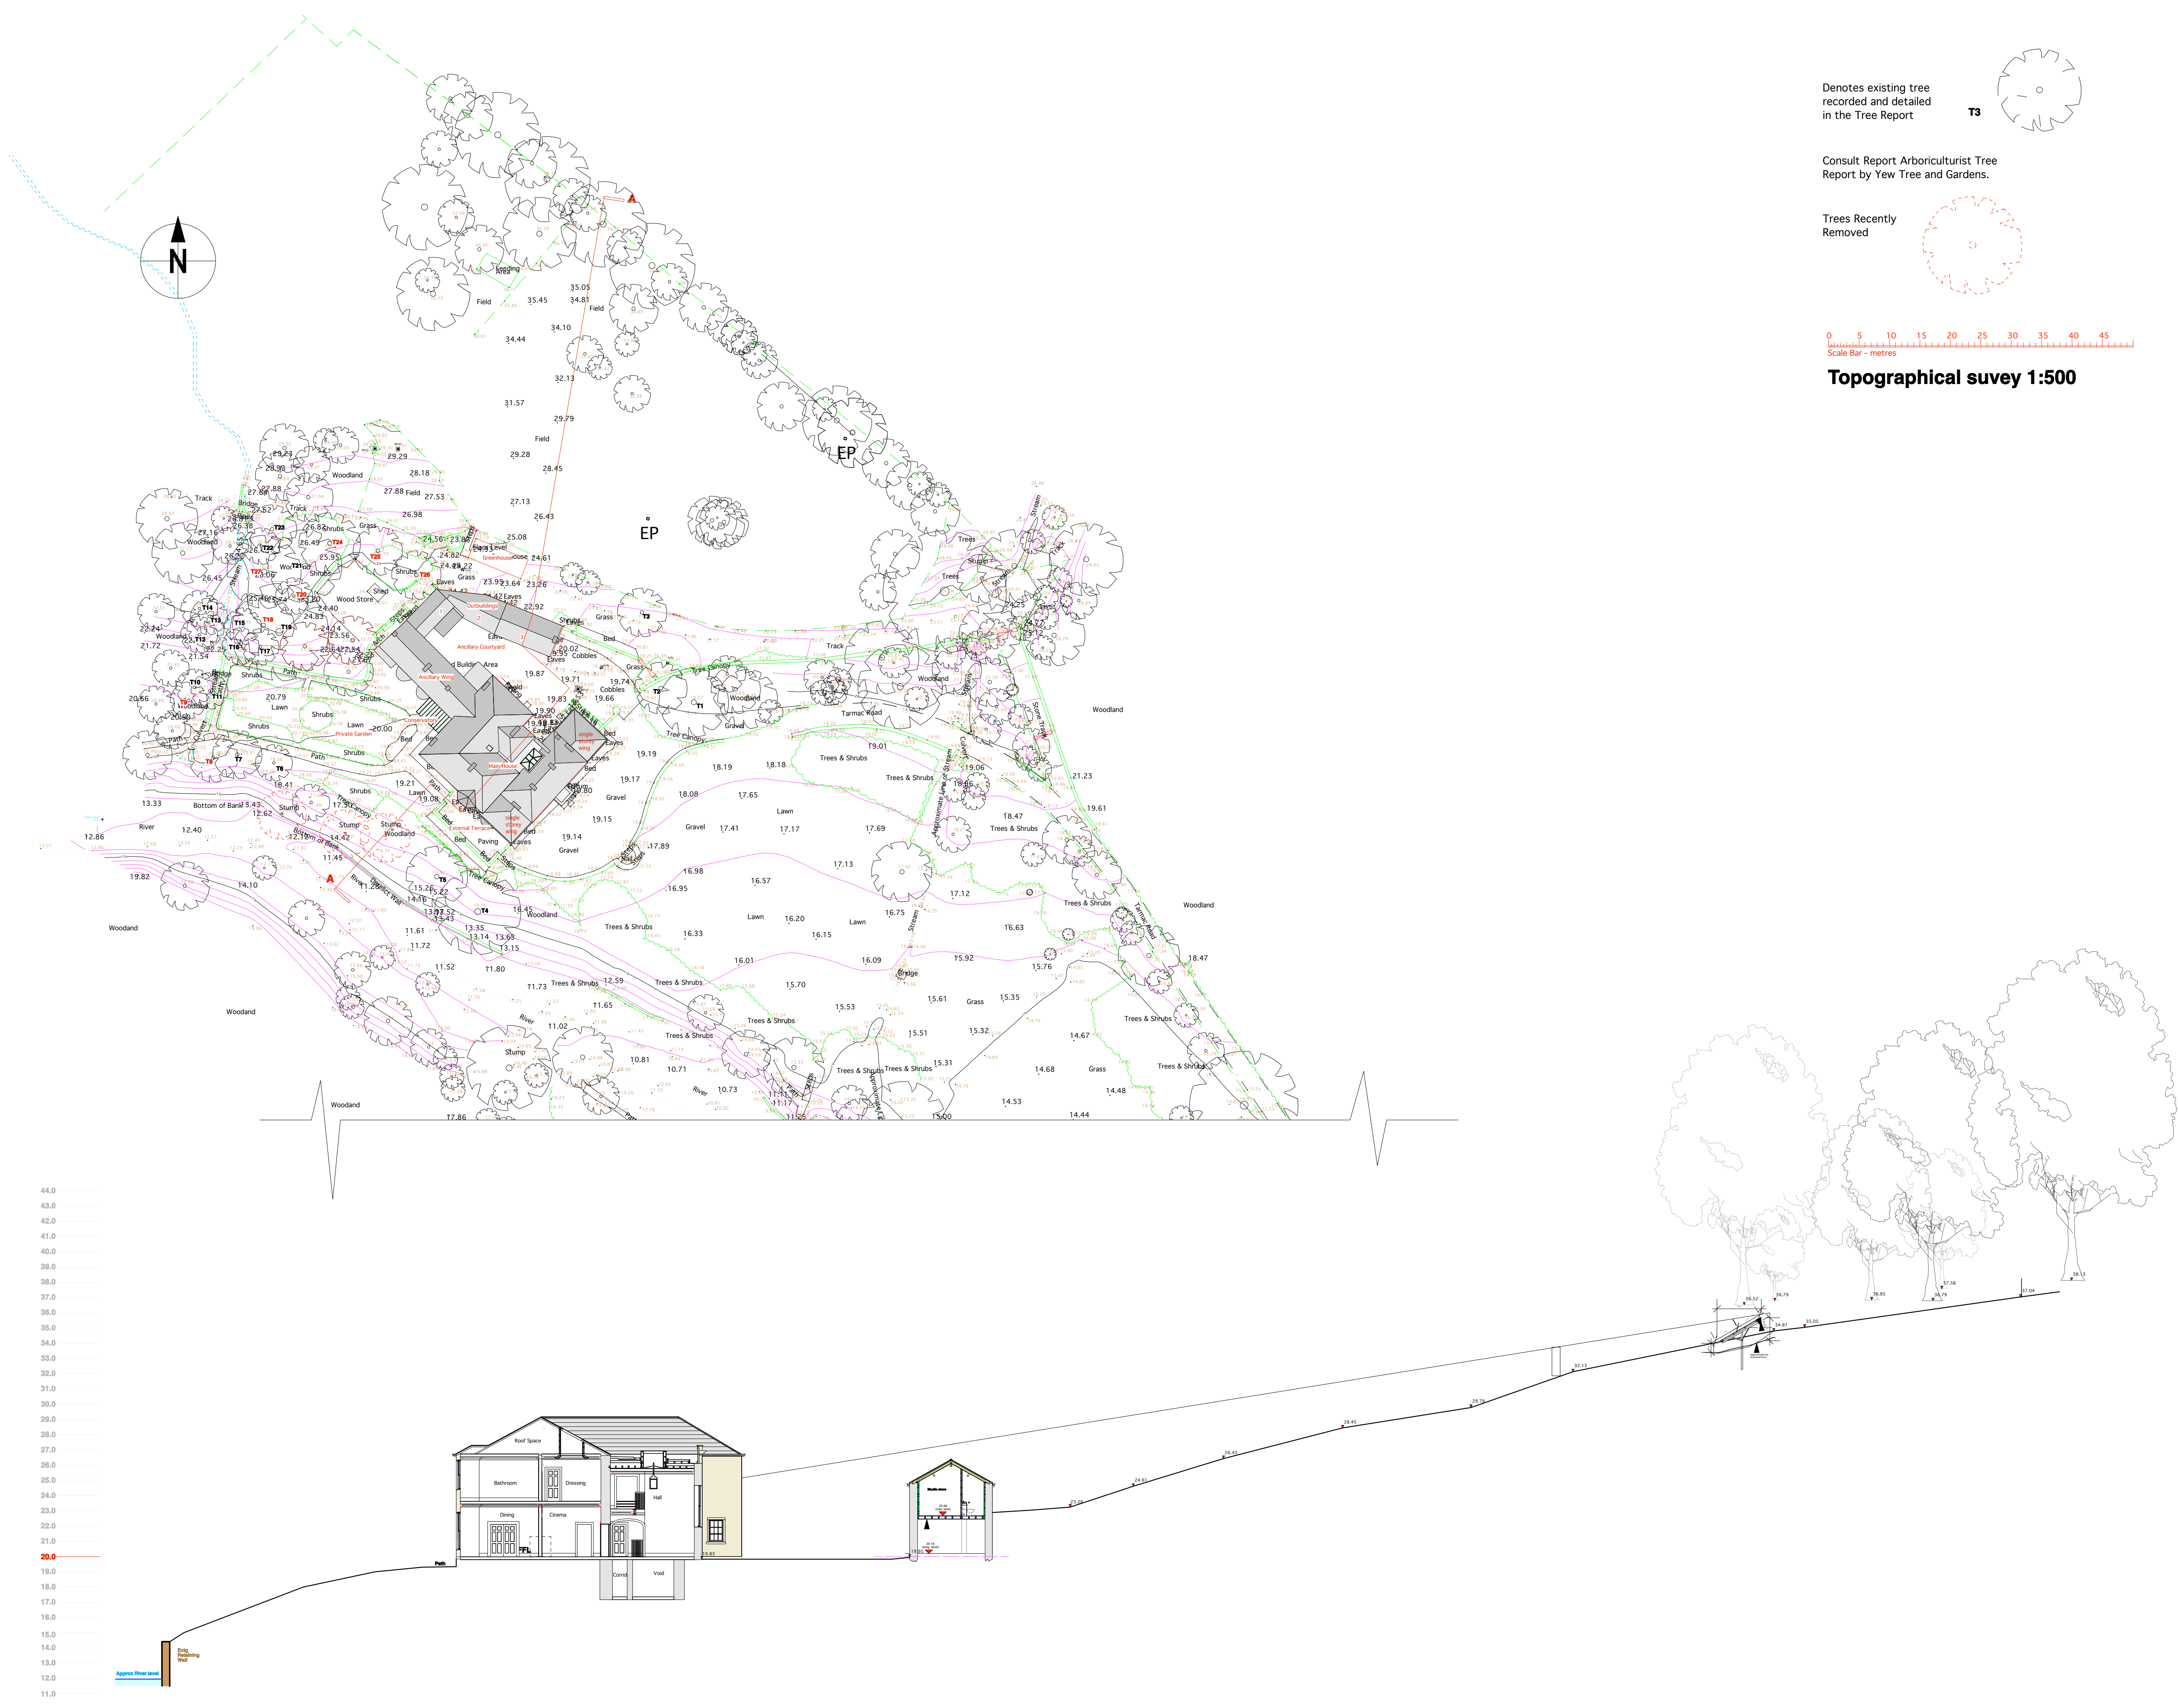

Section AA- extending up the hillside 1:200