



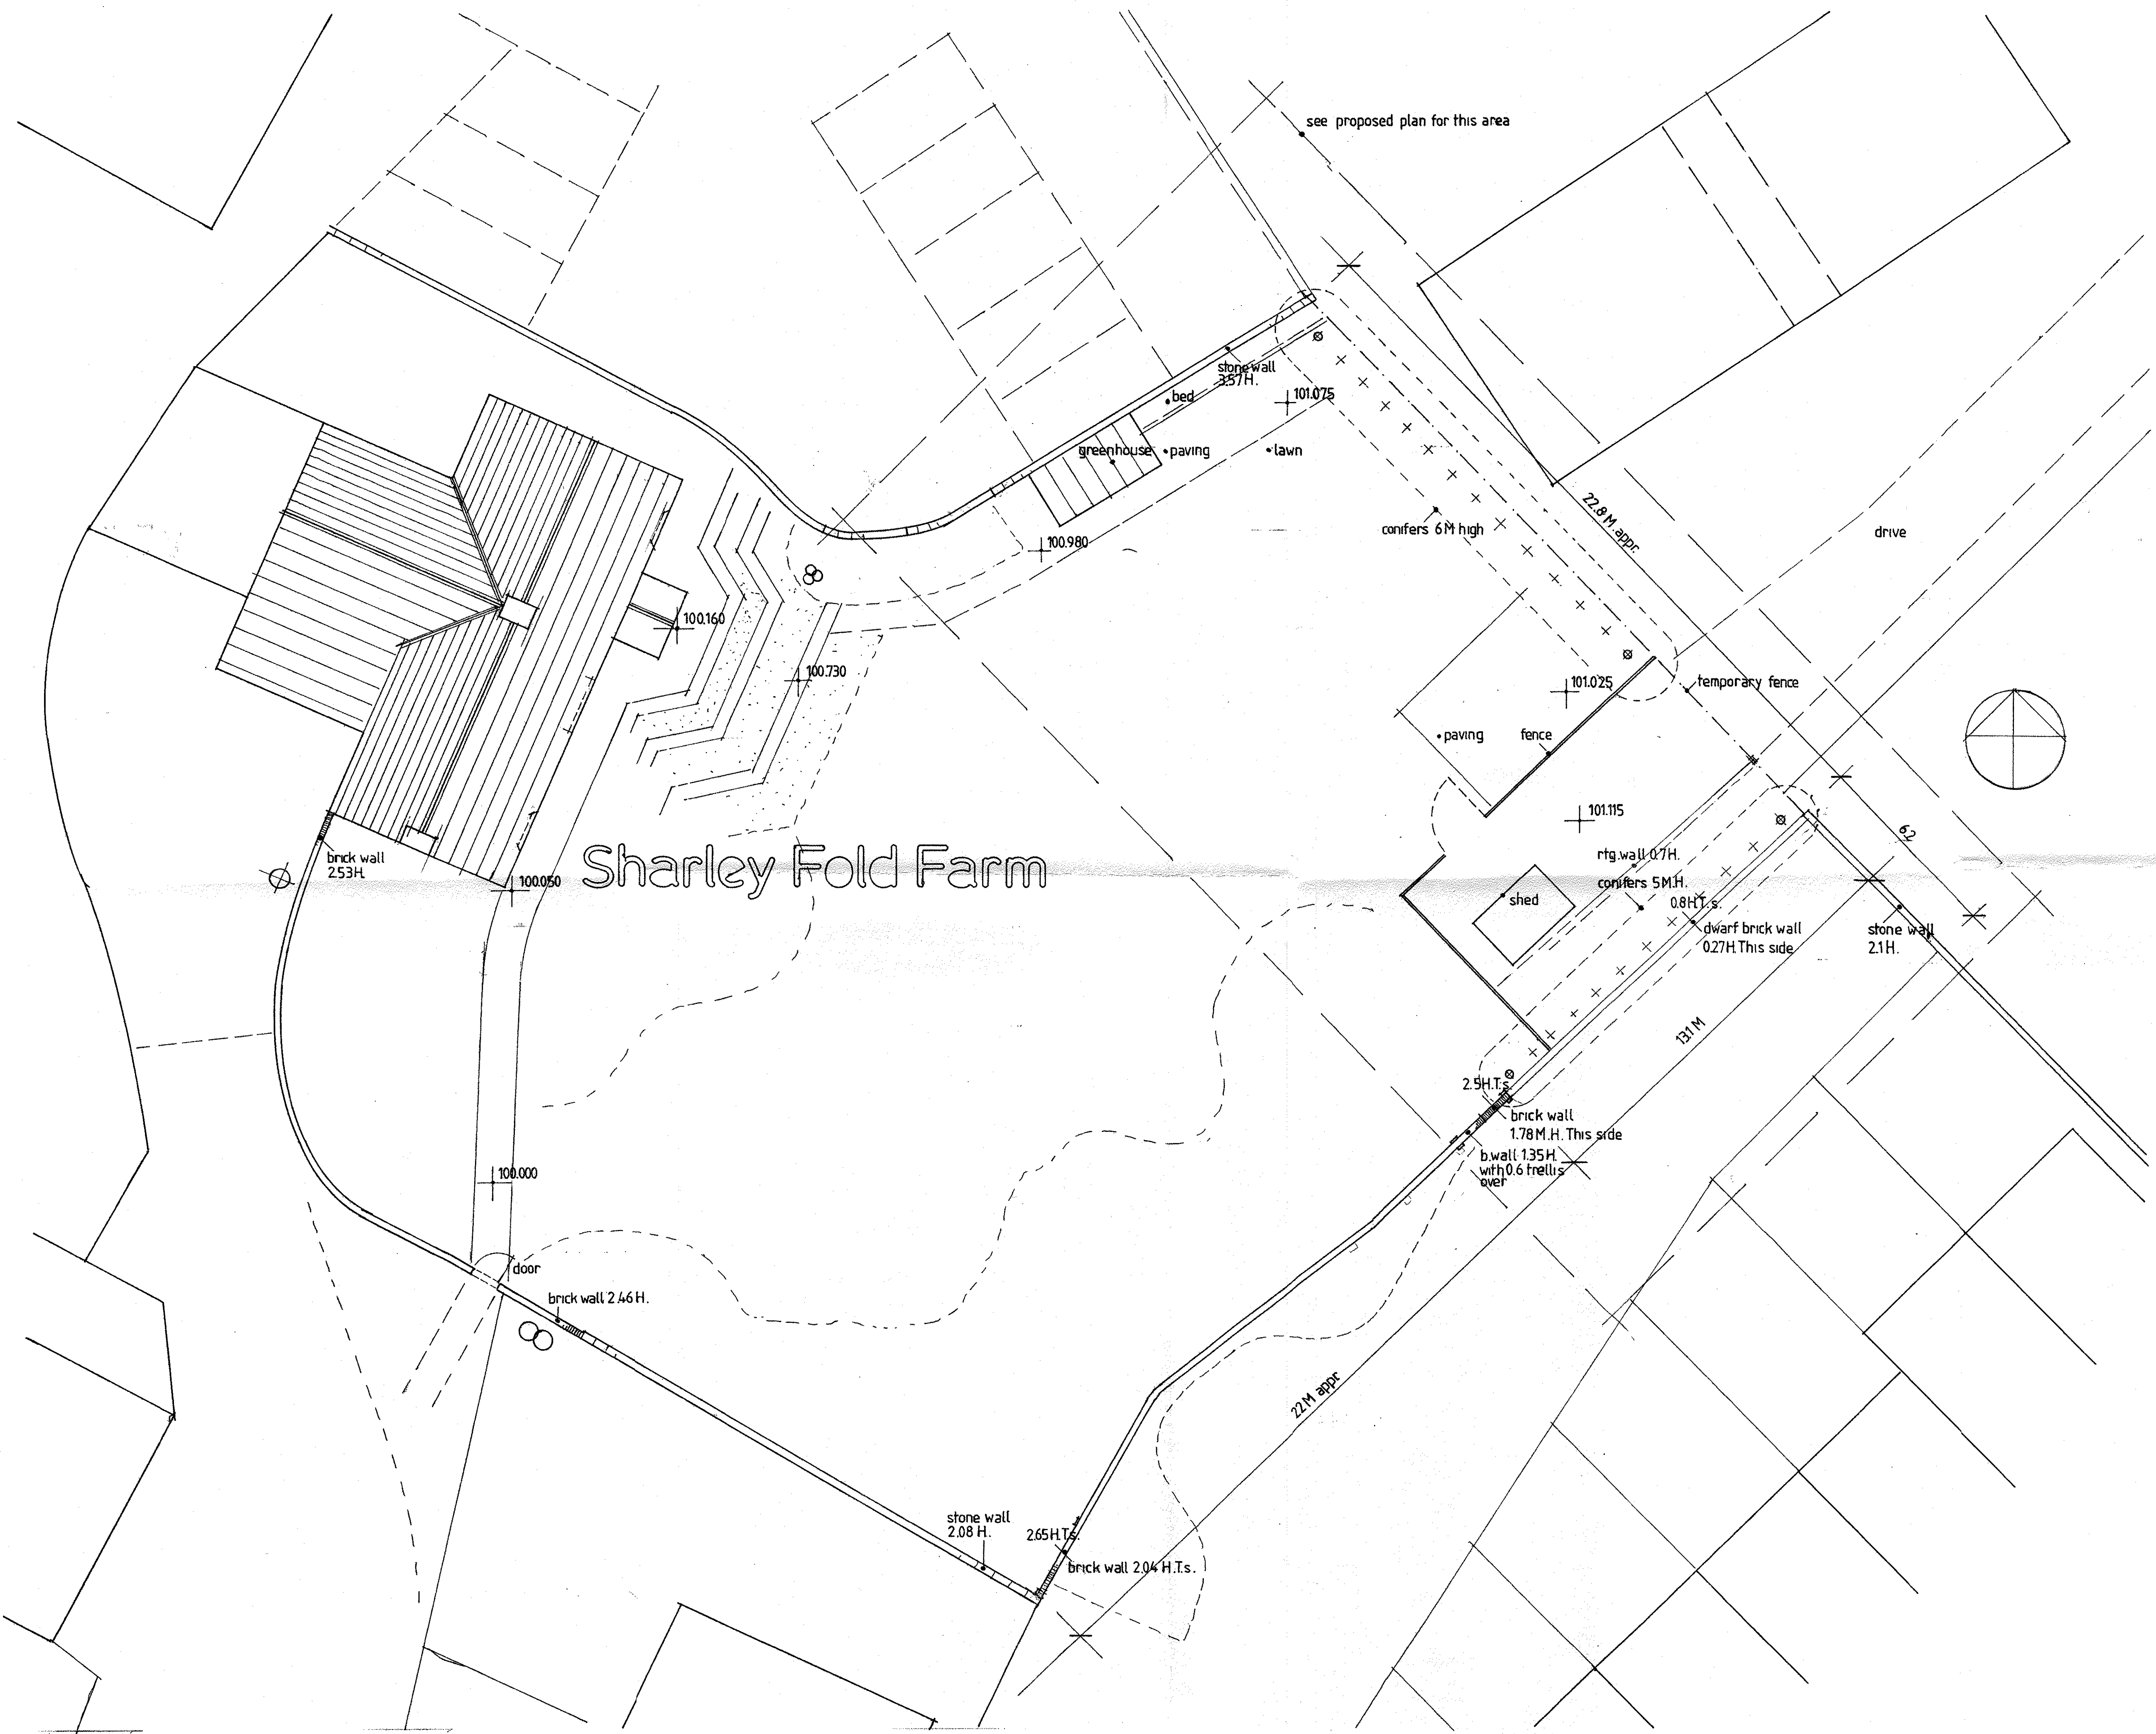

320130286 P

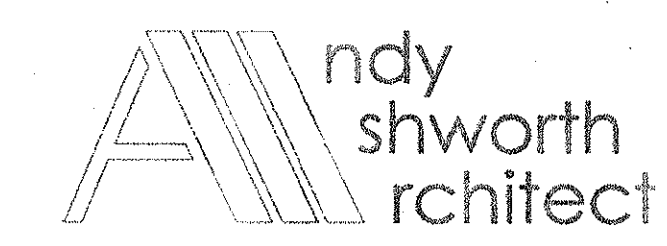

A Ashworth, RIBA mob: 07970 023824
Lime Kiln Cottage, Bedlam Road
Thornley-with-Wheatley, Preston PR3 2TL

Drwg.ref: 12-004/01

Proj.: SHARLEY FOLD FARM, Dixon rd.,
Longridge PR3 3JE:
Title: GARDEN WALLS & STORE
Drwg.: EXISTING PLAN
Scale: 1/100
Drawn: 06/07/12. AA