




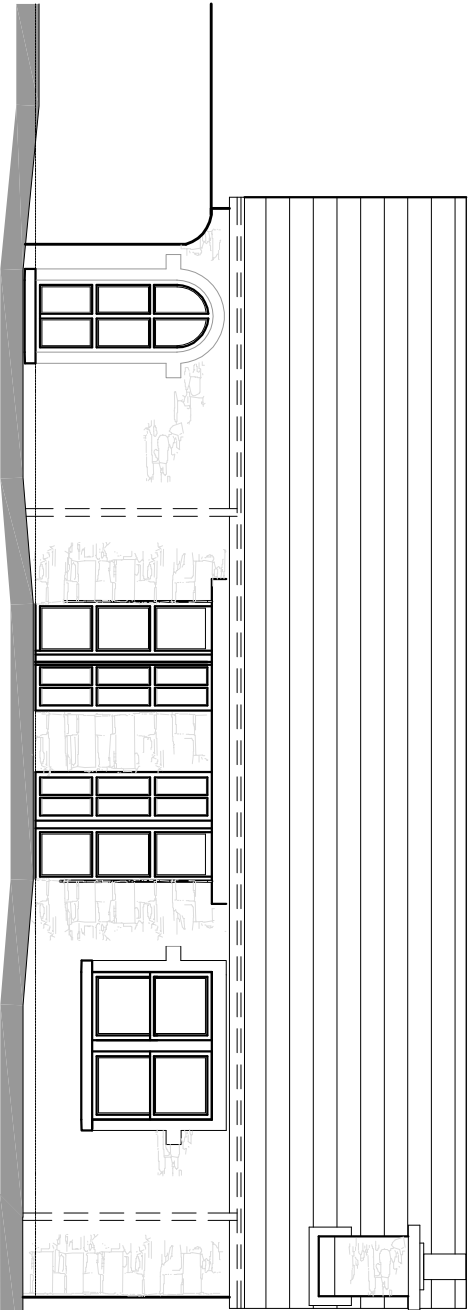

ELEVATION A

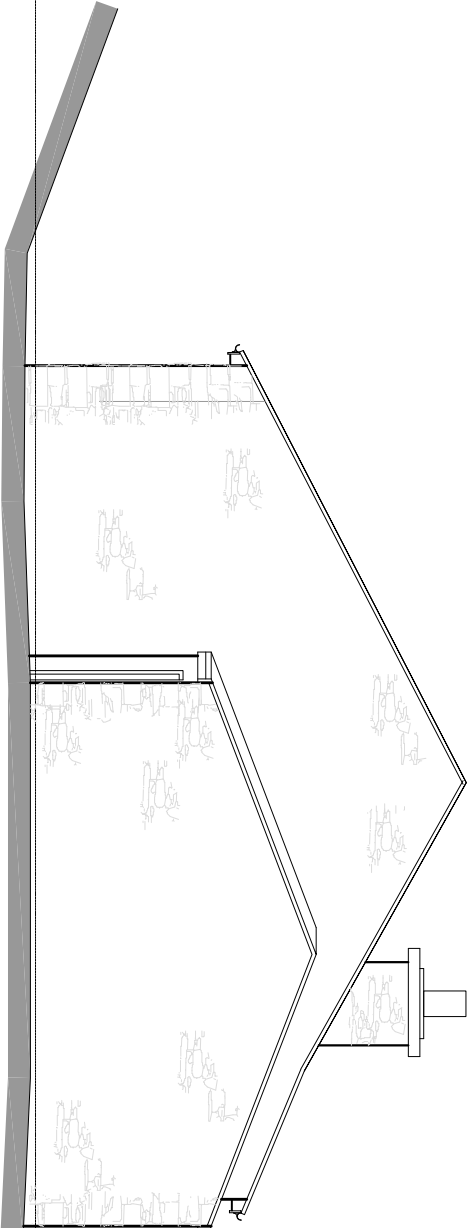


ELEVATION B

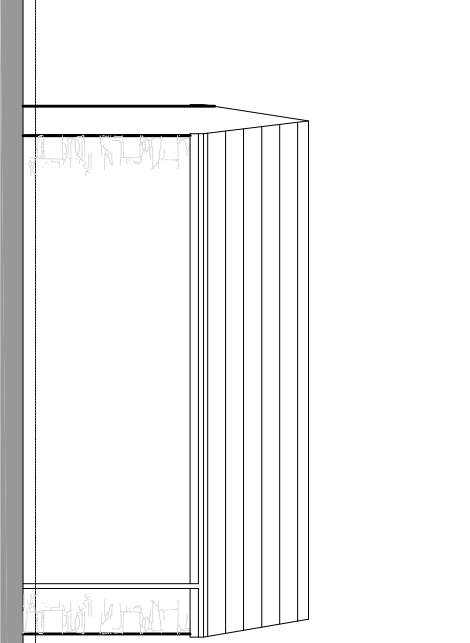


ELEVATION C

ELEVATION C

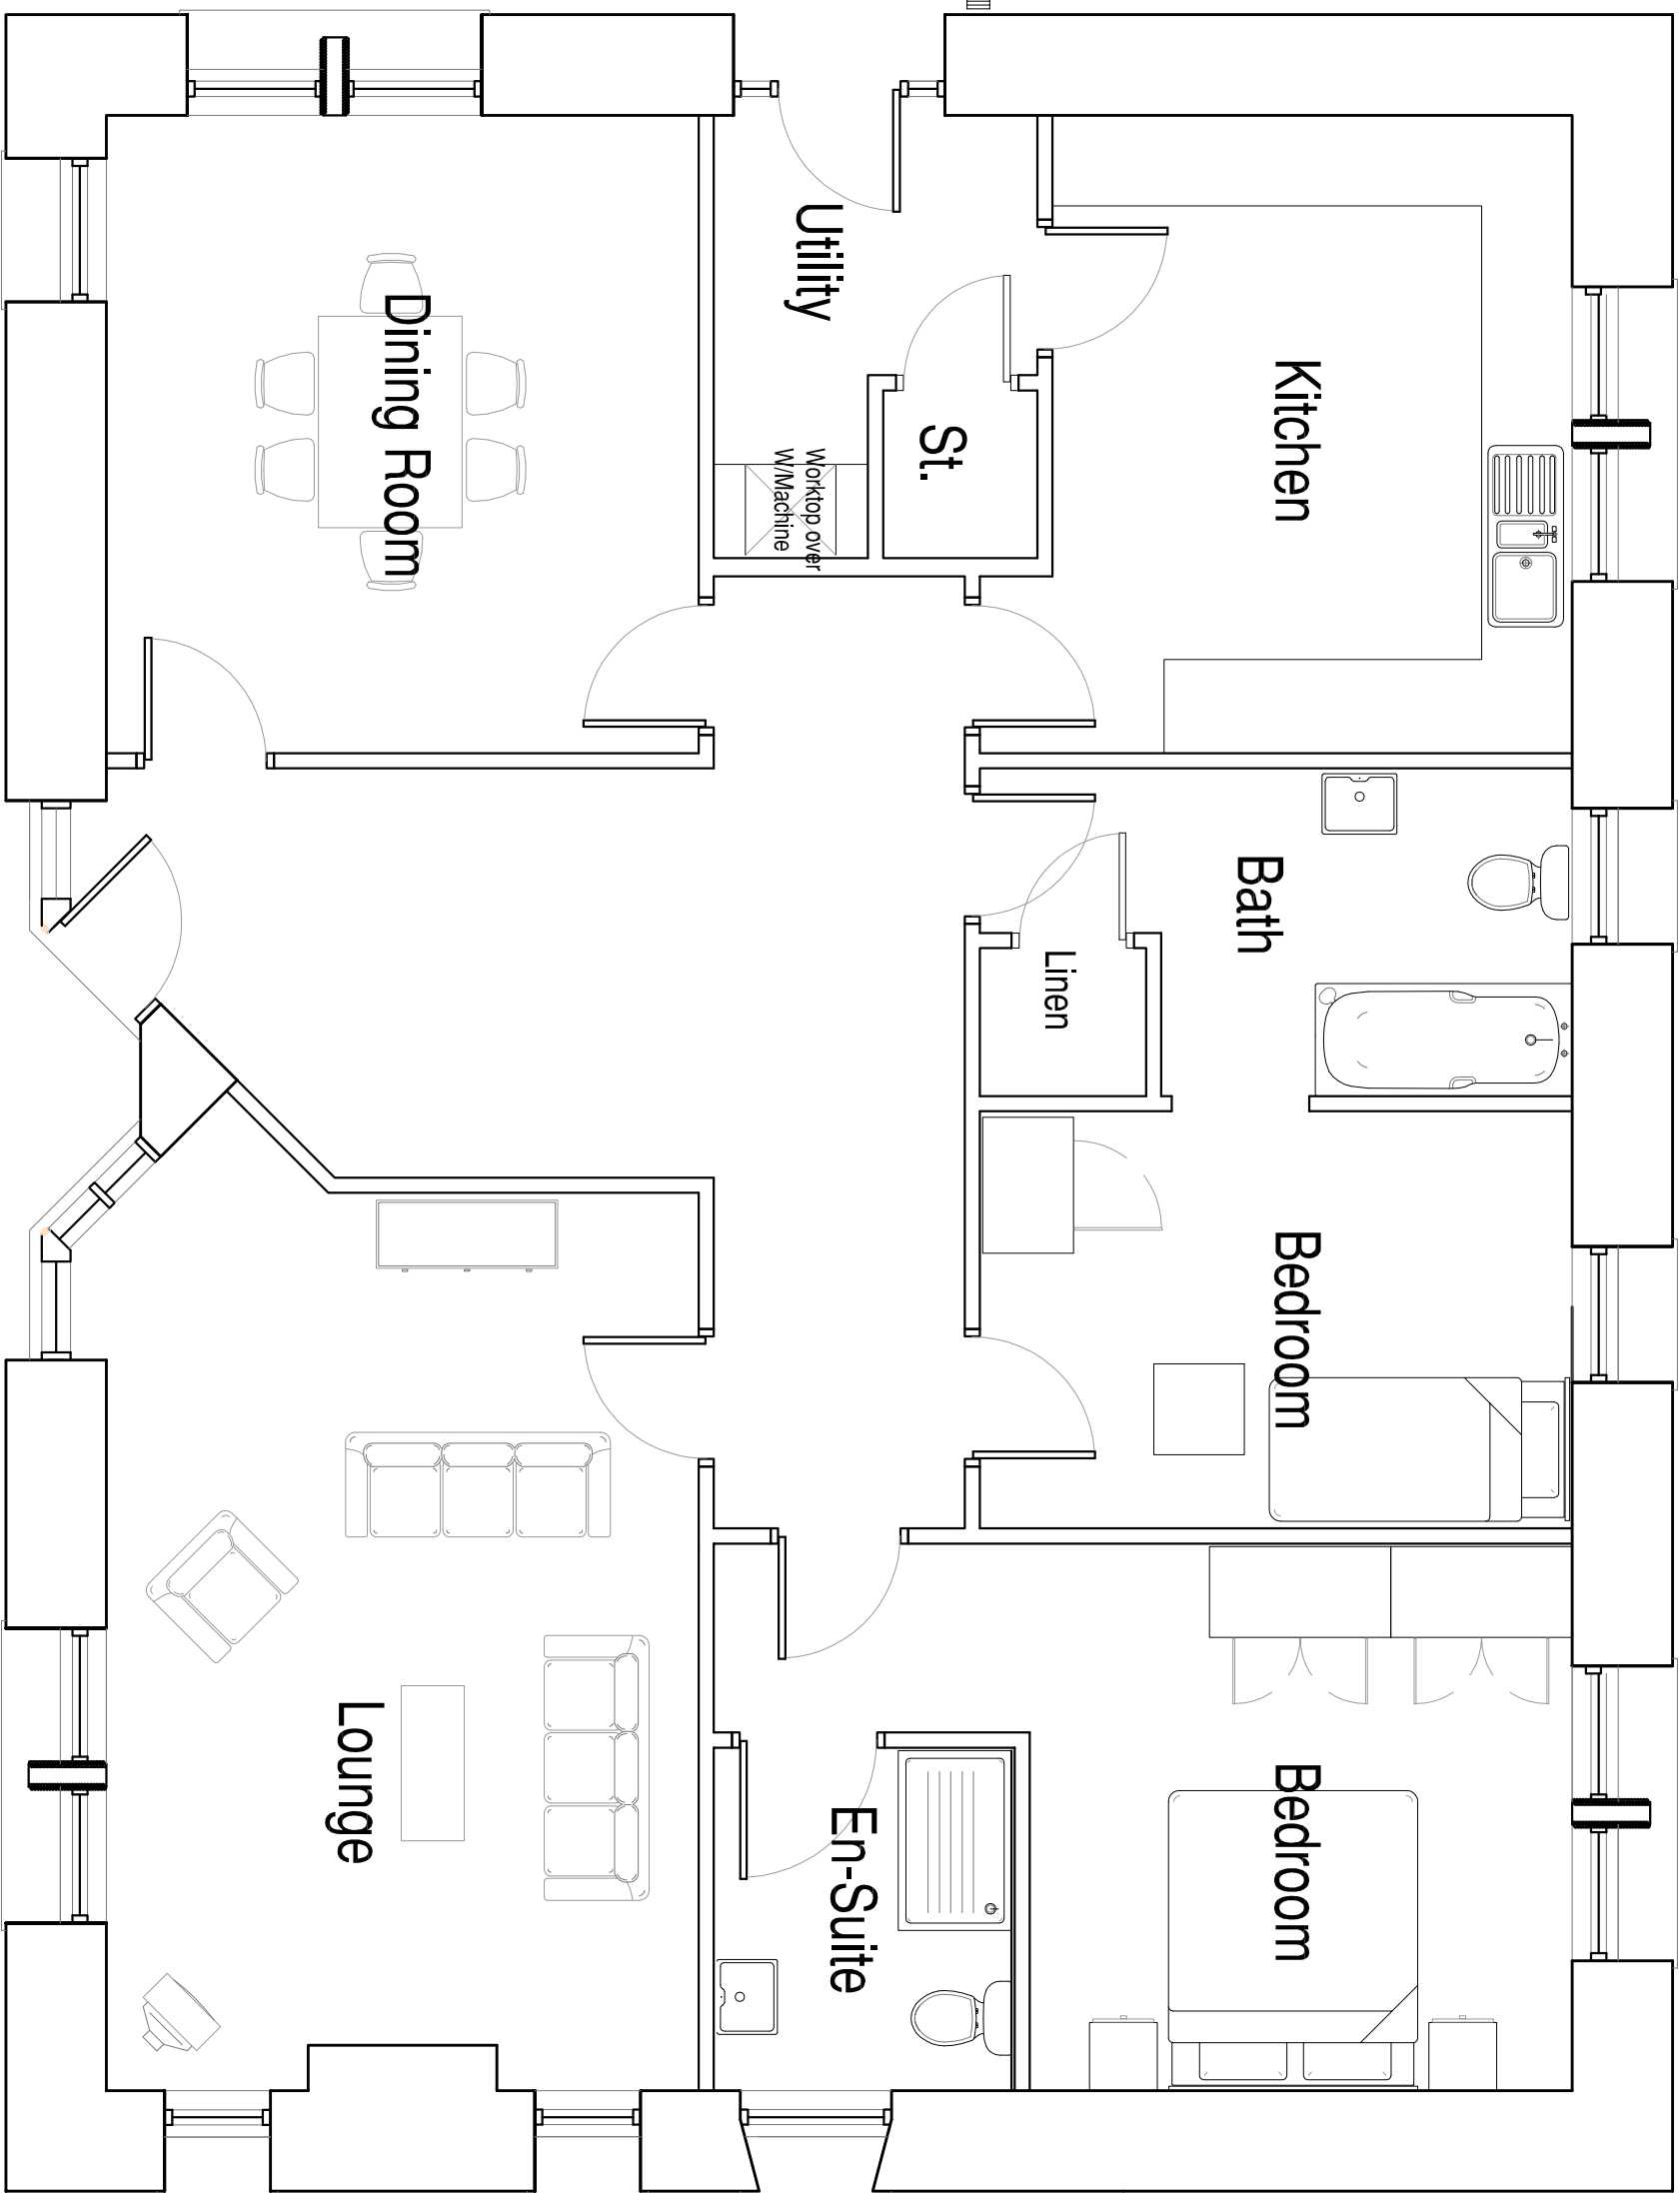

GROUND FLOOR PLAN

ELEVATION A

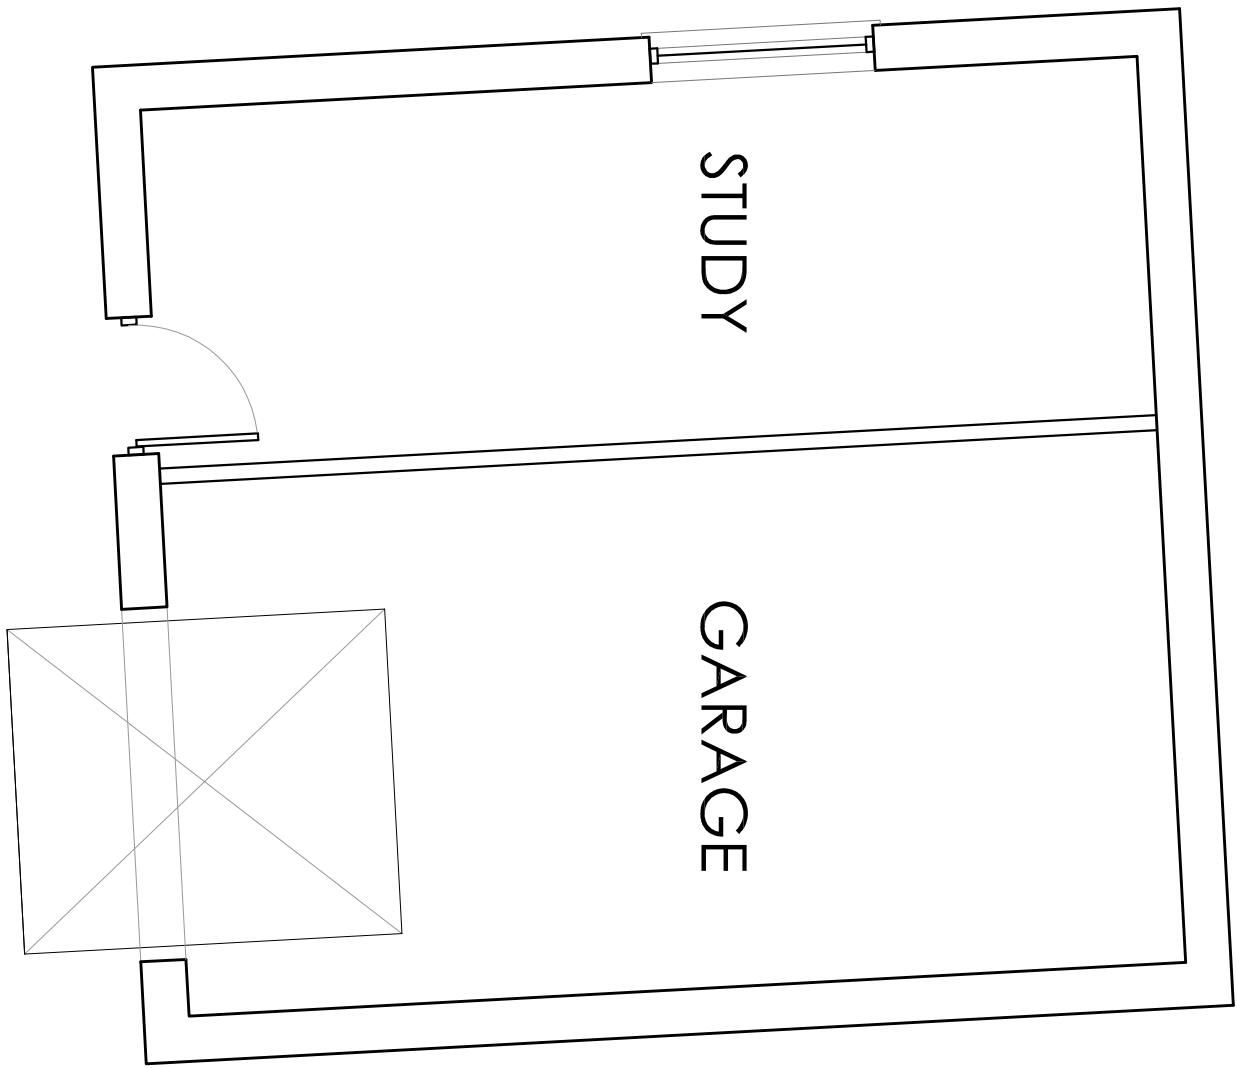

ELEVATION B

WOODFOLD PARK - MELLOR
EXISTING
GROUND FLOOR PLAN AND ELEVATIONS

Cassidy+
Ashton
PROPOSED PLAN
8105-101A
SCALE - 1:50/ 100 @ c1

ARCHITECTURE BUILDING SURVEYING TOWN PLANNING
Preston Office: 7 East Cliff, Preston, Lancashire, PR1 3JE
Chester Office: Cassidy House, Station Road, Chester, CH1 3DW
T: 01772 258356
T: 01244 402900

This drawing is subject to copyright and is not to be reproduced in part or whole without approval - Do not scale this drawing - Check all dimensions on site