


# HERON HOUSE



FRONT ELEVATION




SIDE ELEVATION

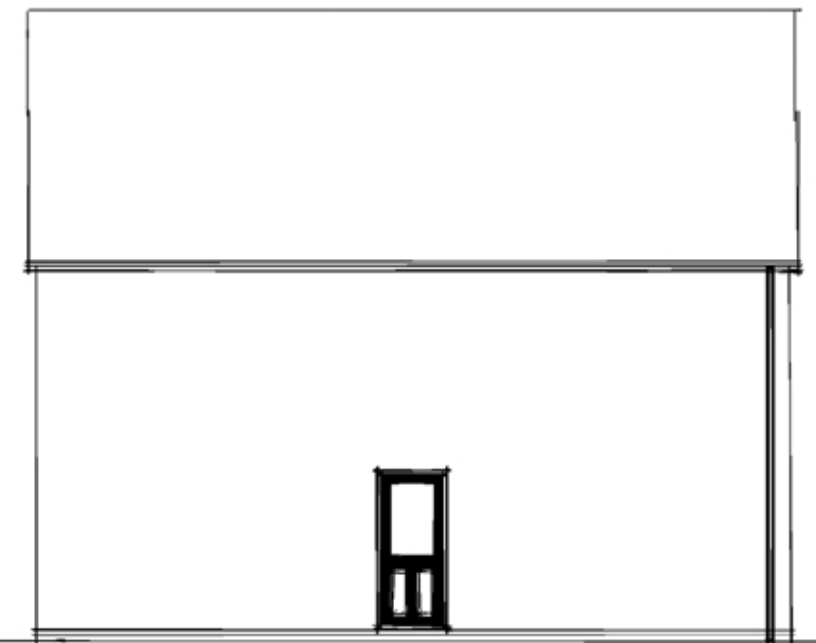


REAR ELEVATION



SIDE ELEVATION

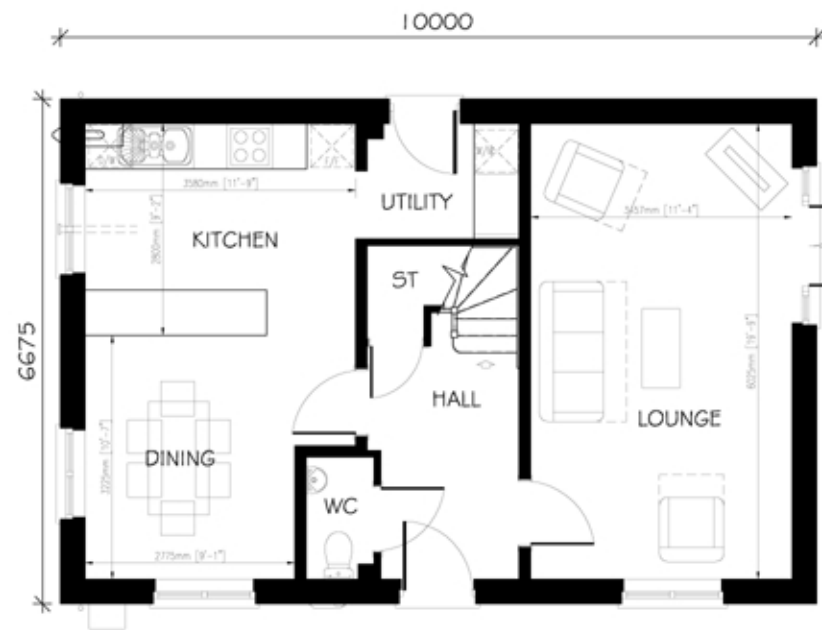

GROUND FLOOR PLAN

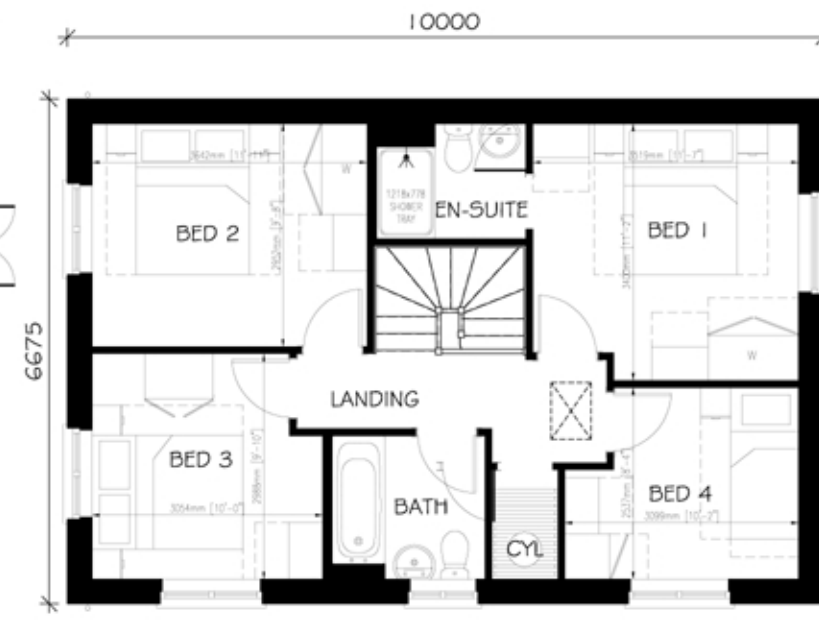

FIRST FLOOR PLAN

**Baldwin** **Design**  
Consultancy Ltd

Revision: A

Project Title:  
**Residential Redevelopment**  
Address:  
**Henthorne Road,  
Clitheroe.**

Drawing:  
**Proposed House Type HERON HOUSE  
Elevations and Plans**  
Drawing No:

TW/HR/HT/HH/01

|                 |                         |
|-----------------|-------------------------|
| Drawn:<br>SB    | Date:<br>Date: 05/10/12 |
| Scale:<br>1:100 | Paper Size:<br>A3       |

# HERON HOUSE