



FRONT ELEVATION

SIDE ELEVATION


REAR ELEVATION

THE GATEHOUSE


8390



GROUND FLOOR PLAN

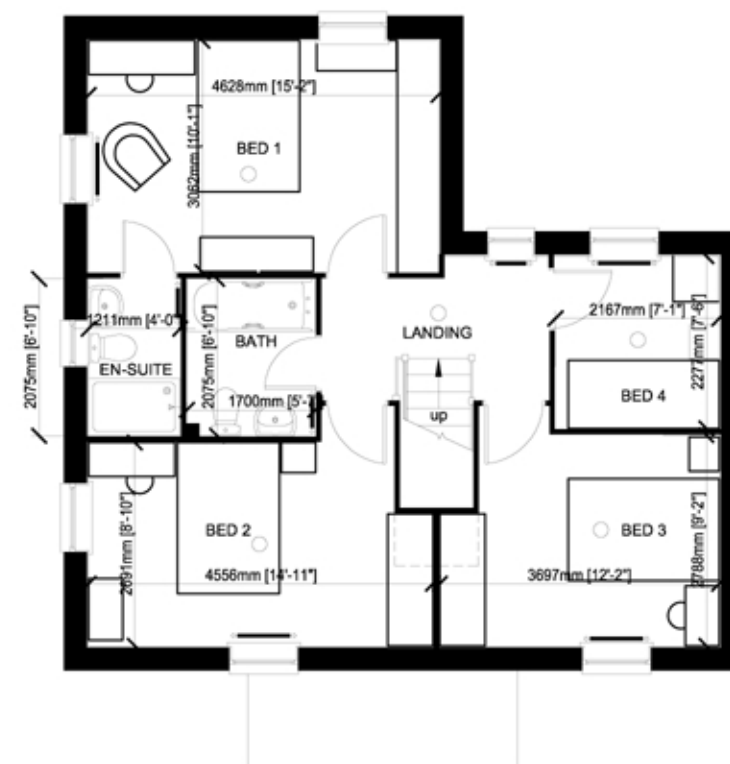

FIRST FLOOR PLAN

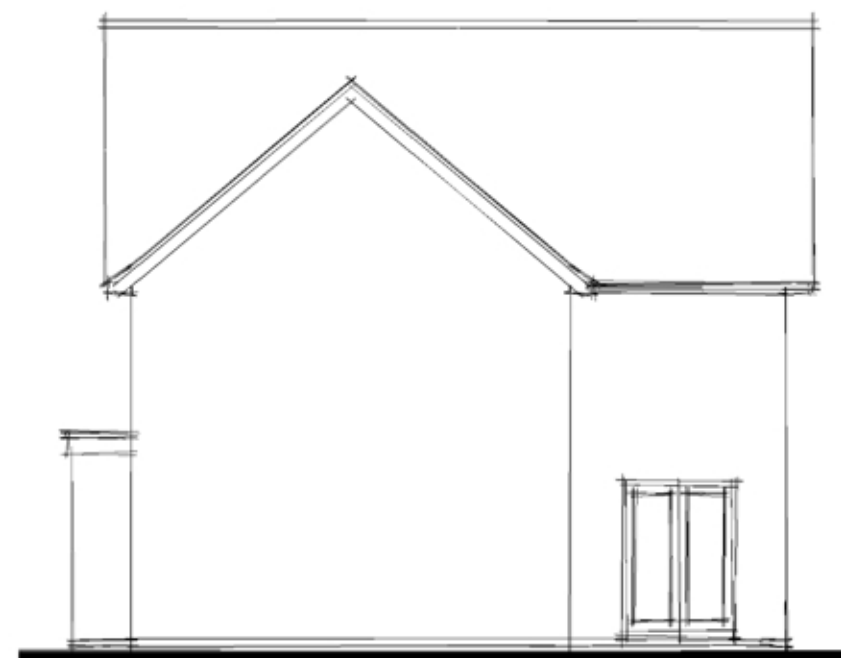

SIDE ELEVATION

Baldwin **Design**
Consultancy Ltd

Revision:

Project Title:

Residential Redevelopment

Address:

**Henthorne Road,
Clitheroe.**

Drawing:

**Proposed House Type The Gatehouse
Elevations and Plans**

Drawing No:

TW/HR/HT/TGH/01

Drawn:
SB

Date:
Date: 05/10/12

Scale:
1:100

Paper Size:
A3

THE GATEHOUSE