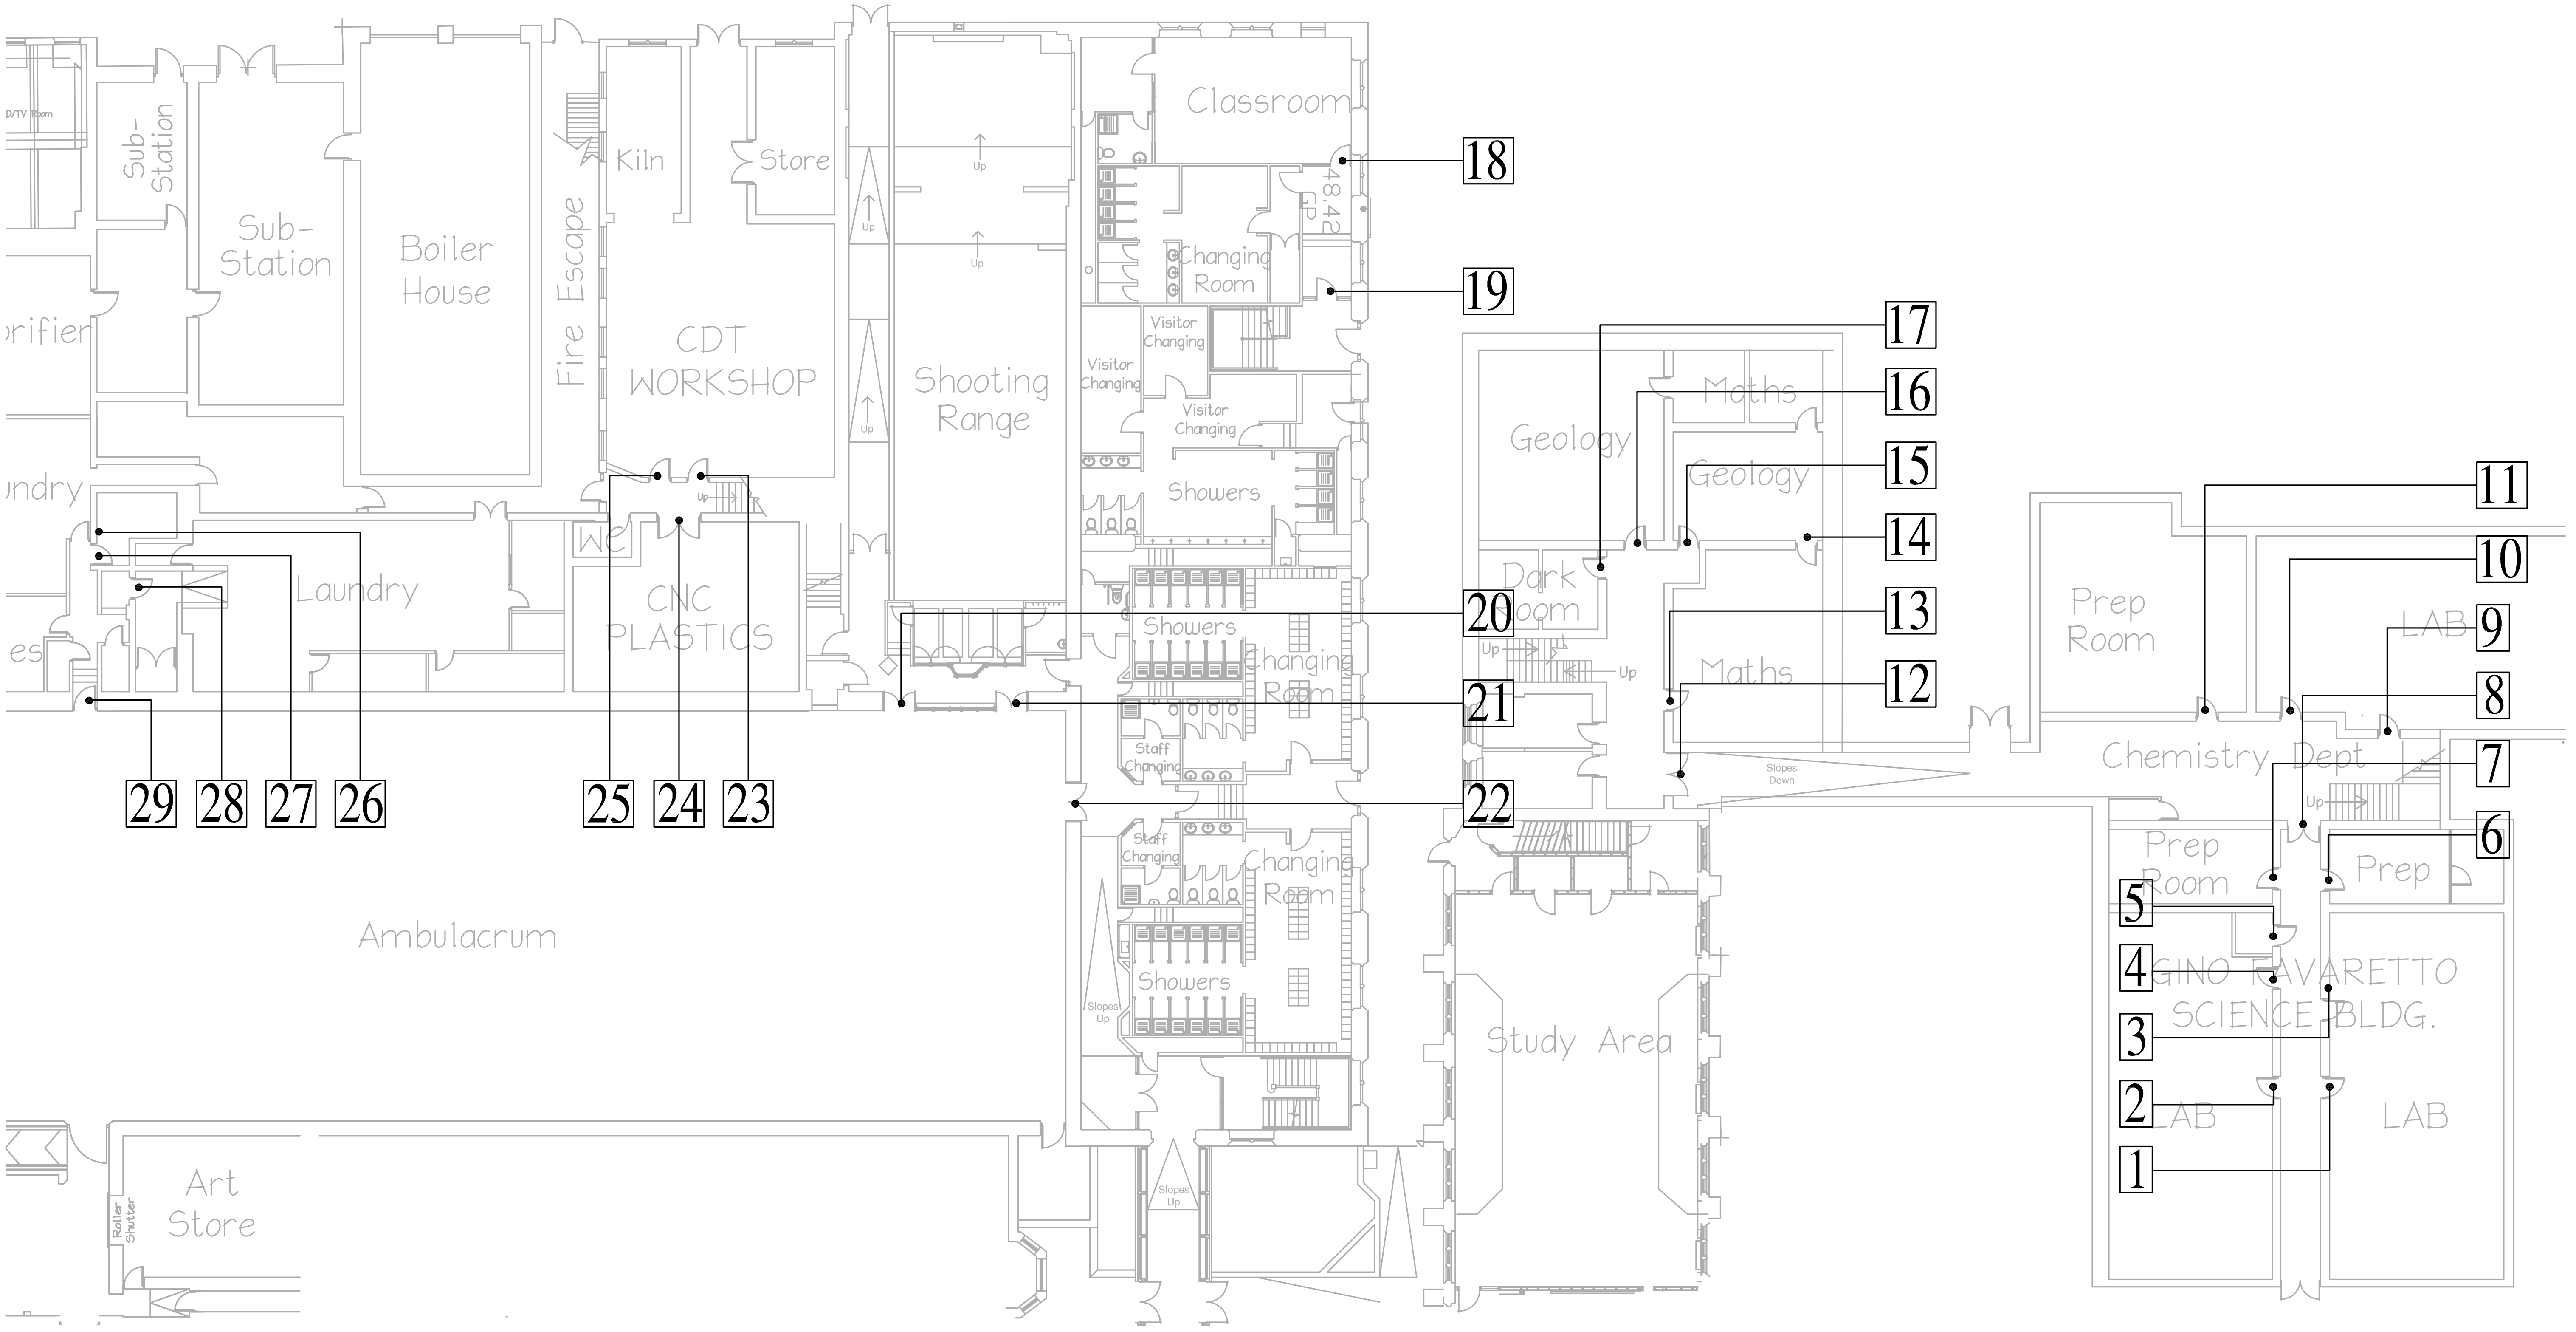
D/TV Room
Sub-Station
Sub-Station
Boiler House
Fire Escape
Kiln
Store
CDT WORKSHOP
Shooting Range
Classroom
Changing Room
48.42 GP
Visitor Changing
Visitor Changing
Visitor Changing
Showers
Showers
Changing Room
Staff Changing
Staff Changing
Changing Room
Showers
Slopes Up
Slopes Up
rifier
ndry
Laundry
es
WC
CNC PLASTICS
Up
Ambulacrum
Roller Shutter
Art Store
Geology
Maths
Geology
Dark Room
Maths
Up
Slopes Down
Study Area
Prep Room
LAB
Chemistry Dept
Up
Prep Room
Prep
GINO RAVARETTO SCIENCE BLDG.
LAB
LAB
1
2
3
4
5
6
7
8
9
10
11
12
13
14
15
16
17
18
19
20
21
22
23
24
25
26
27
28
29

1. This drawing is subject to copyright and is not to be reproduced in part or whole without approval.
2. Do not scale this drawing – Check all dimensions on site.

Rev.		Initials	Date

Checked by:

Project
Stonyhurst College. Clitheroe

Client
Stonyhurst College

Dwg Title
Phase 2 (science,geography,cdt,laundry Ground Floor)
DOOR REFERENCE PLAN

Drawn I.W.
Date Feb 12
Scale@A3 N.T.S.
Dwg No. 7975
L201
Rev.

CASSIDY + ASHTON
Architects Building Surveyors Planners Designers
www.cassidyashton.co.uk caabs@cassidyashton.co.uk

7 East Cliff
Preston
Lancashire
PR1 3JE
Tel: 01772 258356
Fax: 01772 825000

1 Regency Chambers
Jubilee way Bury
Greater Manchester
BL9 0JW
Tel: 0161 762 5800
Fax: 0161 762 5801

Cheshire House
Gorsey Lane
Widnes
WA8 0RP
Tel: 0151 4236914
Fax: 0151 4236915

C+A