


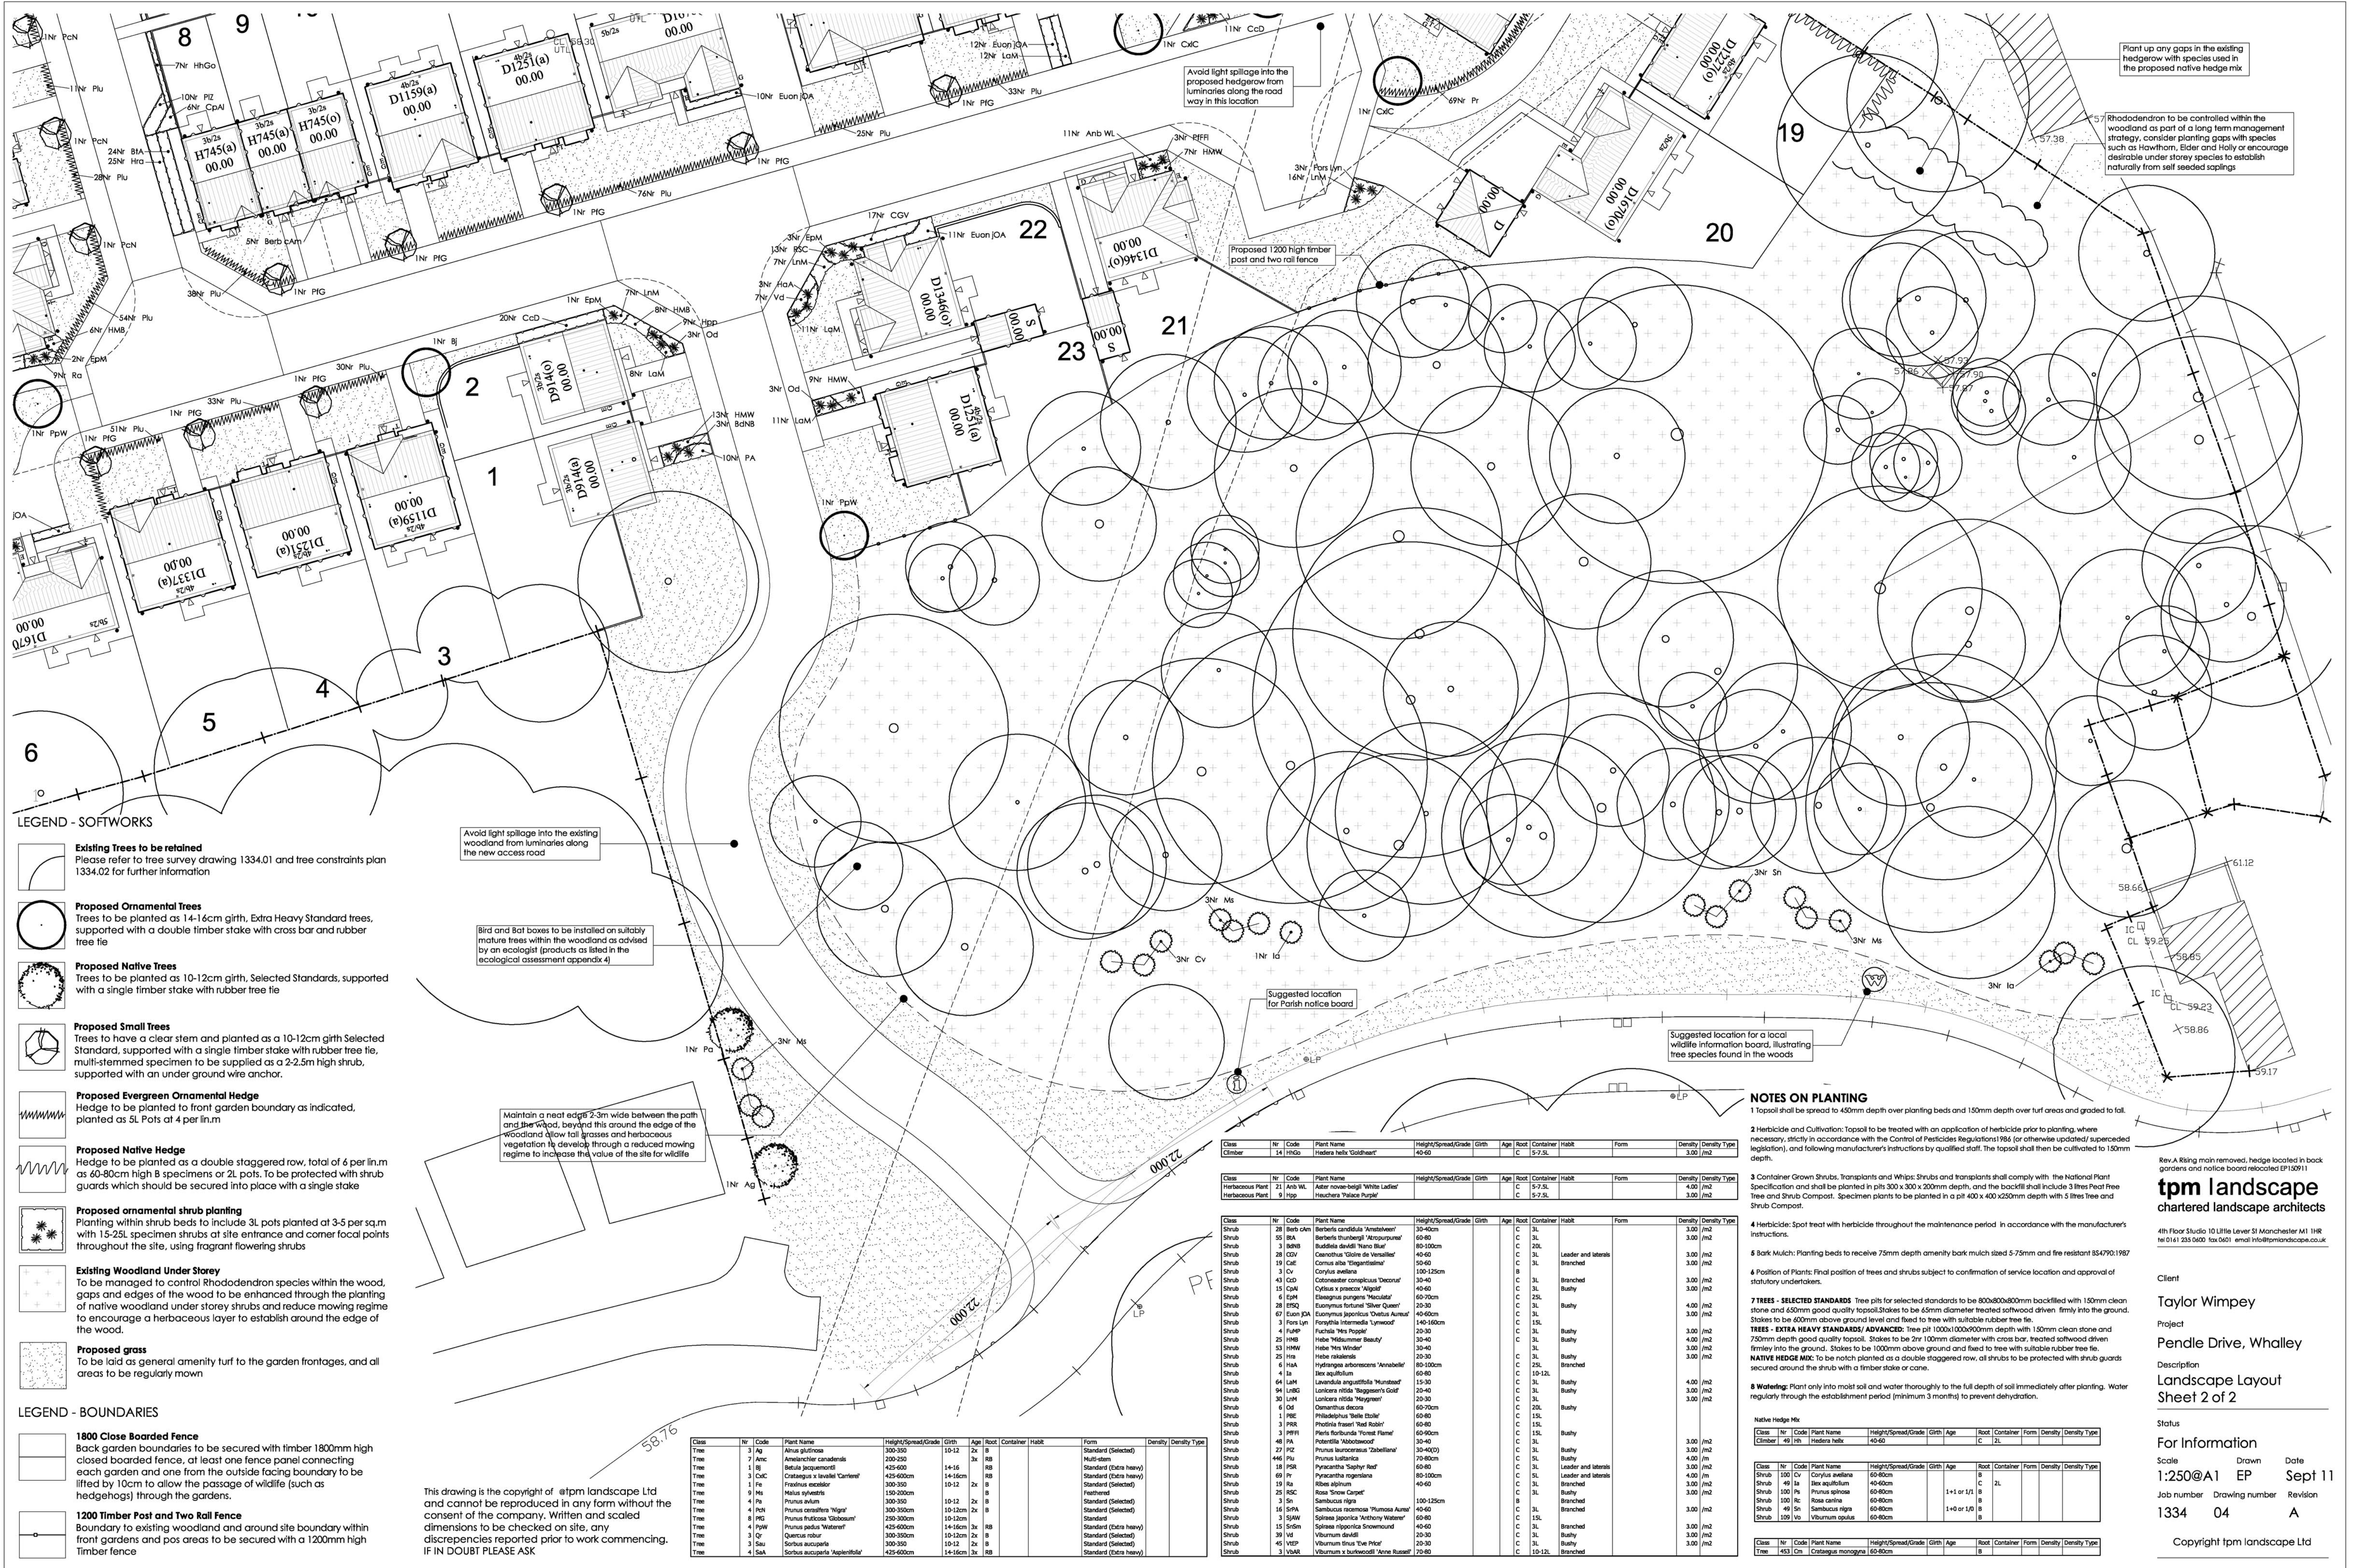

LEGEND - SOFTWARES

- Existing Trees to be retained**
Please refer to tree survey drawing 1334.01 and tree constraints plan 1334.02 for further information
- Proposed Ornamental Trees**
Trees to be planted as 14-16cm girth, Extra Heavy Standard trees, supported with a double timber stake with cross bar and rubber tree tie
- Proposed Native Trees**
Trees to be planted as 10-12cm girth, Selected Standards, supported with a single timber stake with rubber tree tie
- Proposed Small Trees**
Trees to have a clear stem and planted as a 10-12cm girth Selected Standard, supported with a single timber stake with rubber tree tie, multi-stemmed specimen to be supplied as a 2-2.5m high shrub, supported with an under ground wire anchor.
- Proposed Evergreen Ornamental Hedge**
Hedge to be planted to front garden boundary as indicated, planted as SL Pots at 4 per lin/m
- Proposed Native Hedge**
Hedge to be planted as a double staggered row, total of 6 per lin/m as 60-80cm high B specimens or 2L pots. To be protected with shrub guards which should be secured into place with a single stake
- Proposed ornamental shrub planting**
Planting within shrub beds to include 3L pots planted at 3-5 per sq.m with 15-25L specimen shrubs at site entrance and corner focal points throughout the site, using fragrant flowering shrubs
- Existing Woodland Under Storey**
To be managed to control Rhododendron species within the wood, gaps and edges of the wood to be enhanced through the planting of native woodland under storey shrubs and reduce mowing regime to encourage a herbaceous layer to establish around the edge of the wood.
- Proposed grass**
To be laid as general amenity turf to the garden frontages, and all areas to be regularly mown

LEGEND - BOUNDARIES

- 1800 Close Boarded Fence**
Back garden boundaries to be secured with timber 1800mm high close boarded fence, at least one fence panel connecting each garden and one from the outside facing boundary to be lifted by 10cm to allow the passage of wildlife (such as hedgerows) through the gardens.
- 1200 Timber Post and Two Rail Fence**
Boundary to existing woodland and around site boundary within front gardens and pos areas to be secured with a 1200mm high Timber fence

This drawing is the copyright of @tpm landscape Ltd and cannot be reproduced in any form without the consent of the company. Written and scaled dimensions to be checked on site, any discrepancies reported prior to work commencing. IF IN DOUBT PLEASE ASK

Class	Nr	Code	Plant Name	Height/Spread/Grade	Girth	Age	Root	Container	Habit	Form	Density	Density Type
Climber	14	HHGO	Hedera helix 'Goldheart'	40-60				C	5-7.5L		3.00	/m2
Herbaceous Plant	21	And WL	Aster novae-belgii 'White Ladette'					C	5-7.5L		4.00	/m2
	9	HPP	Heuchera 'Palace Purple'					C	5-7.5L		3.00	/m2

Class	Nr	Code	Plant Name	Height/Spread/Grade	Girth	Age	Root	Container	Habit	Form	Density	Density Type
Shrub	28	Berb ckn	Berberis candidula 'Amstelwee'	30-40cm				C	3L		3.00	/m2
Shrub	51	BulB	Berberis 'Durban' 'Nipponpurpure'	60-80				C	3L		3.00	/m2
Shrub	3	BulB	Buddleia davidii 'Nanho Blue'	80-100cm				C	20L		3.00	/m2
Shrub	28	COV	Ceanothus 'Gloire de Versailles'	40-60				C	3L	Leader and laterals	3.00	/m2
Shrub	10	Cal	Cornus alba 'Vigantissima'	50-60				C	3L		3.00	/m2
Shrub	3	Cv	Corylus avellana	100-125cm				B				
Shrub	43	CO	Cotoneaster conspicuus 'Deconco'	30-40				C	3L	branched	3.00	/m2
Shrub	15	COH	Cytisus x praecox 'Wagtail'	40-60				C	3L		3.00	/m2
Shrub	6	EPH	Elaeagnus pungens 'Maculata'	60-70cm				C	25L		3.00	/m2
Shrub	28	EPQ	Eucomyia fortunei 'Silver Queen'	20-30				C	3L	Bushy	4.00	/m2
Shrub	67	Eum JP	Eunomys japonicus 'Oleaster Autumn'	40-60cm				C	3L		3.00	/m2
Shrub	3	Fors Lym	Forsythia intermedia 'Lynwood'	140-160cm				C	15L			
Shrub	4	FUMP	Fuchsia 'Yes Poppie'	20-30				C	3L	Bushy	3.00	/m2
Shrub	25	HMB	Hibiscus 'Midsummer Beauty'	30-40				C	3L	Bushy	4.00	/m2
Shrub	53	HMW	Hibiscus 'Mrs Winder'	30-40				C	3L	Bushy	3.00	/m2
Shrub	25	Hrs	Hibiscus reticulata	20-30				C	3L	Bushy	3.00	/m2
Shrub	4	HsA	Hydrangea arborescens 'Annabelle'	80-100cm				C	25L	branched		
Shrub	4	La	Ilex aquifolium	60-80				C	10-12L			
Shrub	64	LAH	Lonicera angustifolia 'Humboldt'	15-30				C	3L	Bushy	4.00	/m2
Shrub	94	LHSG	Lonicera nitida 'Nagasaki Gold'	20-40				C	3L	Bushy	3.00	/m2
Shrub	30	LHM	Lonicera nitida 'Mayqueen'	20-30				C	3L			
Shrub	6	Od	Osmunda cinnamomea	60-70cm				C	20L	Bushy		
Shrub	1	PHS	Philadelphus 'Telle Belle'	60-80				C	15L		3.00	/m2
Shrub	3	PRR	Photinia fraseri 'Red Robin'	60-80				C	15L			
Shrub	3	PRP	Pieris forbesiana 'Forest Flame'	60-90cm				C	15L	Bushy		
Shrub	4	PS	Podocarpus 'Noblesse'	30-40				C	3L		3.00	/m2
Shrub	27	PZ	Prunus laurocerasus 'Zabelliana'	30-40(D)				C	3L	Bushy	3.00	/m2
Shrub	440	PL	Prunus laurocerasus	70-80cm				C	15L		4.00	/m
Shrub	10	PRB	Prunella 'Sally' Red'	60-80				C	3L	Leader and laterals	3.00	/m2
Shrub	69	Pr	Pyracantha angustata	80-100cm				C	15L	Leader and laterals	4.00	/m
Shrub	15	Ra	Ribes alpinum	40-60				C	3L	branched	3.00	/m2
Shrub	25	RSC	Rosa 'Snow Carpet'	100-125cm				C	15L	Bushy	3.00	/m2
Shrub	3	Sa	Sambucus nigra	100-125cm				B				
Shrub	16	SIPA	Sambucus racemosa 'Plumosa Aurea'	40-60				C	3L	branched	3.00	/m2
Shrub	1	SJW	Spiraea japonica 'Anthony Waterer'	60-80				C	15L			
Shrub	15	SrSm	Spiraea nipponica 'Snowmound'	60-80				C	3L		3.00	/m2
Shrub	39	Vd	Viburnum davidii	20-30				C	3L	Bushy	3.00	/m2
Shrub	40	VSP	Viburnum Shrub 'Eve Pinn'	20-30				C	3L	Bushy	3.00	/m2
Shrub	3	VBAR	Viburnum x burkwoodii 'Anne Russell'	70-80				C	10-12L	branched		

- NOTES ON PLANTING**
- 1 Topsoil shall be spread to 450mm depth over planting beds and 150mm depth over turf areas and graded to fall.
- 2 Herbicide and Cultivation: Topsoil to be treated with an application of herbicide prior to planting, where necessary, strictly in accordance with the Control of Pesticides Regulations 1986 (or otherwise updated/ superseded legislation), and following manufacturer's instructions by qualified staff. The topsoil shall then be cultivated to 150mm depth.
- 3 Container Grown Shrubs, Transplants and Whips: Shrubs and transplants shall comply with the National Plant Specification and shall be planted in pits 300 x 300 x 200mm depth, and the backfill shall include 3 litres Peat Free Tree and Shrub Compost. Specimen plants to be planted in a pit 400 x 400 x 250mm depth with 5 litres Tree and Shrub Compost.
- 4 Herbicide: Spot treat with herbicide throughout the maintenance period in accordance with the manufacturer's instructions.
- 5 Bark Mulch: Planting beds to receive 75mm depth amenity bark mulch sized 5-75mm and fire resistant BS4790:1987
- 6 Position of Plants: Final position of trees and shrubs subject to confirmation of service location and approval of statutory undertakers.
- 7 TREES - SELECTED STANDARDS: Tree pits for selected standards to be 800x800x80mm backfilled with 150mm clean stone and 450mm good quality topsoil. Stakes to be 45mm diameter treated softwood driven firmly into the ground. Stakes to be 400mm above ground level and fixed to tree with suitable rubber tree tie.
- TREES - EXTRA HEAVY STANDARDS/ ADVANCED: Tree pit 1000x1000x900mm depth with 150mm clean stone and 750mm depth good quality topsoil. Stakes to be 200mm diameter with cross bar, treated softwood driven firmly into the ground. Stakes to be 1000mm above ground and fixed to tree with suitable rubber tree tie.
- NATIVE HEDGE MIX: To be notch planted as a double staggered row, all shrubs to be protected with shrub guards secured around the shrub with a timber stake or cane.
- 8 Watering: Plant only into moist soil and water thoroughly to the full depth of soil immediately after planting. Water regularly through the establishment period (minimum 3 months) to prevent dehydration.

Native Hedge Mix

Class	Nr	Code	Plant Name	Height/Spread/Grade	Girth	Age	Root	Container	Habit	Form	Density	Density Type
Climber	40	HH	Hedera helix	40-60				C	2L		3.00	/m2

Class	Nr	Code	Plant Name	Height/Spread/Grade	Girth	Age	Root	Container	Habit	Form	Density	Density Type
Shrub	100	Cv	Corylus avellana	60-80cm				B			3.00	/m2
Shrub	49	La	Ilex aquifolium	40-60cm				C	2L		3.00	/m2
Shrub	100	Pr	Prunus spinosa	60-80cm				B	1+1 or 1/2		3.00	/m2
Shrub	100	Rc	Rosa canina	60-80cm				B	1+0 or 1/0		3.00	/m2
Shrub	49	Sa	Sambucus nigra	60-80cm				B			3.00	/m2
Shrub	100	Va	Viburnum opulus	60-80cm				B			3.00	/m2

Class	Nr	Code	Plant Name	Height/Spread/Grade	Girth	Age	Root	Container	Habit	Form	Density	Density Type
Tree	453	Cm	Crataegus monogyna	60-80cm				B			3.00	/m2

Rev A Rising main removed, hedge located in back gardens and notice board relocated EP150911

tpm landscape
chartered landscape architects

4th Floor Studio 10 Little Lever St Manchester M1 1HR
tel 0161 235 5600 fax 0601 email info@tpmlandscape.co.uk

Client
Taylor Wimpey
Project
Pendle Drive, Whalley
Description
Landscape Layout Sheet 2 of 2

Status
For Information
Scale
1:250@A1
Job number
1334
Drawing number
04
Date
EP
Revision
A

Copyright tpm landscape Ltd