


These drawings are intended for Local Authority Planning & Building Regulations Approval ONLY.

All existing drainage runs / connections to be checked on site PRIOR to all foundations / new and existing works applicable to be APPROVED by Building Control and works on site are NOT to progress any further until this is granted.


Relevant Structural Engineers drawings / details for all steelwork and foundations to be submitted to Building Control for approval.

All works to comply with Current Building Regulations and Codes of Practice.


If extra information is required OR you are unsure PLEASE ASK!

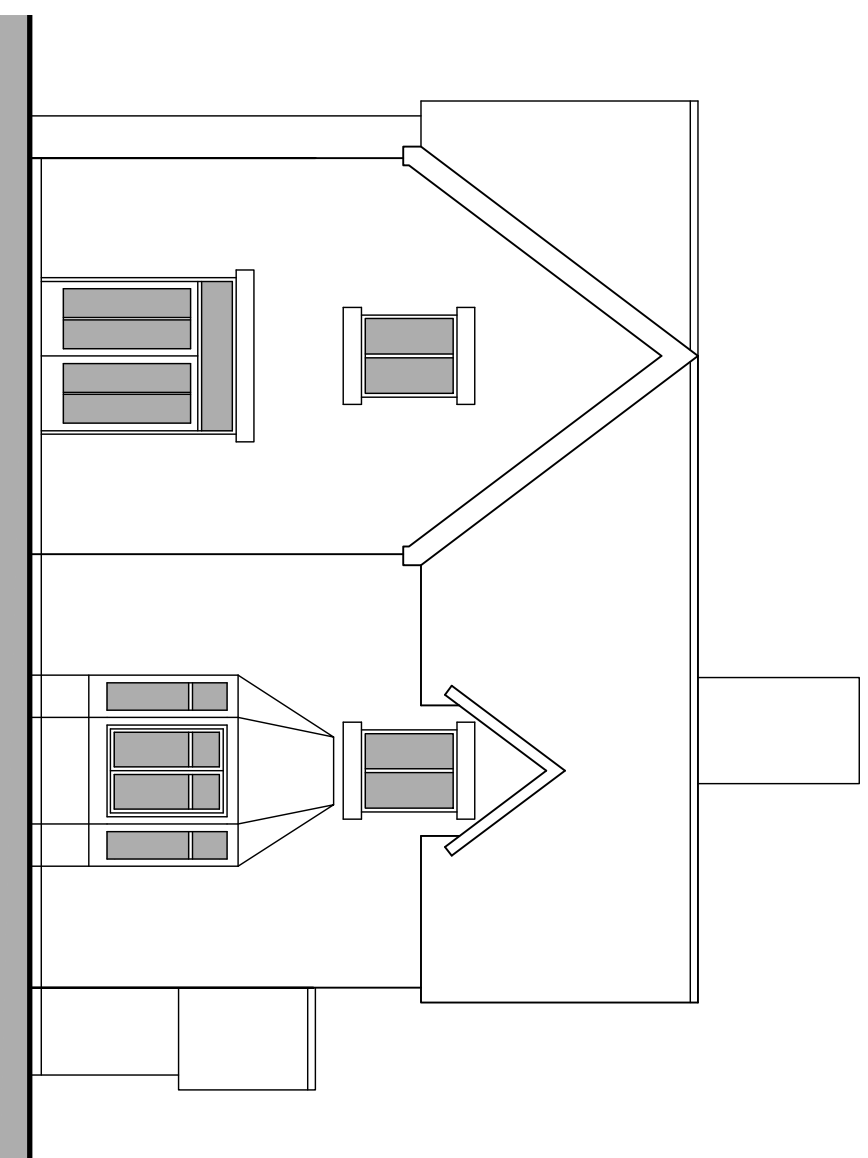


EXISTING ELEVATION 1 1:100

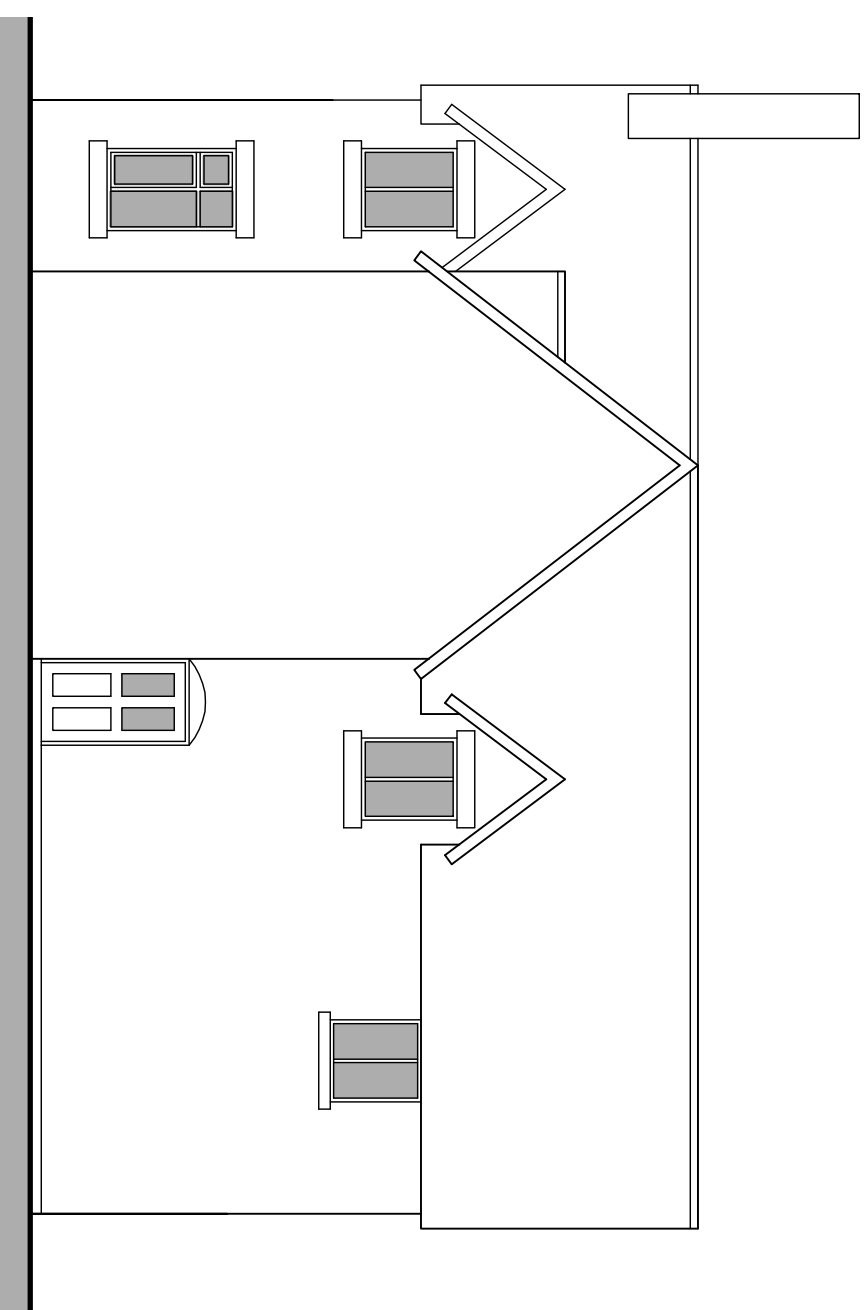

EXISTING ELEVATION 2 1:100

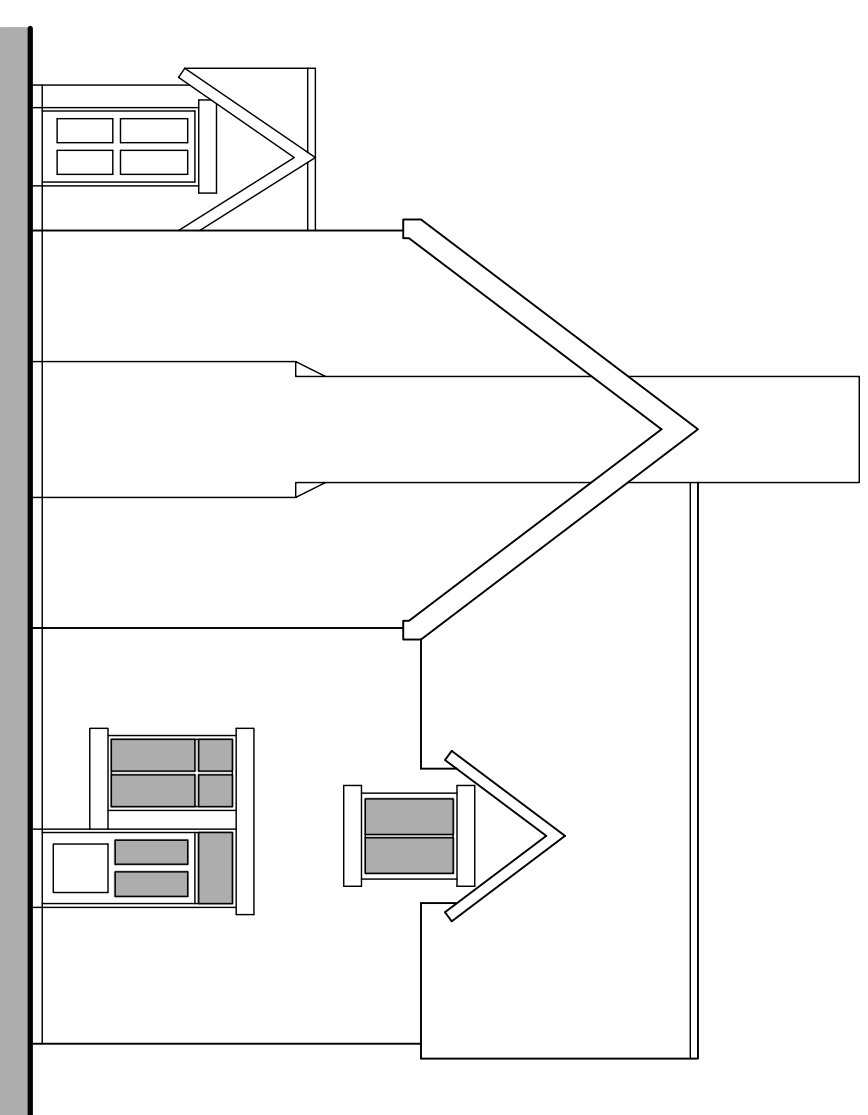

EXISTING ELEVATION 3 1:100

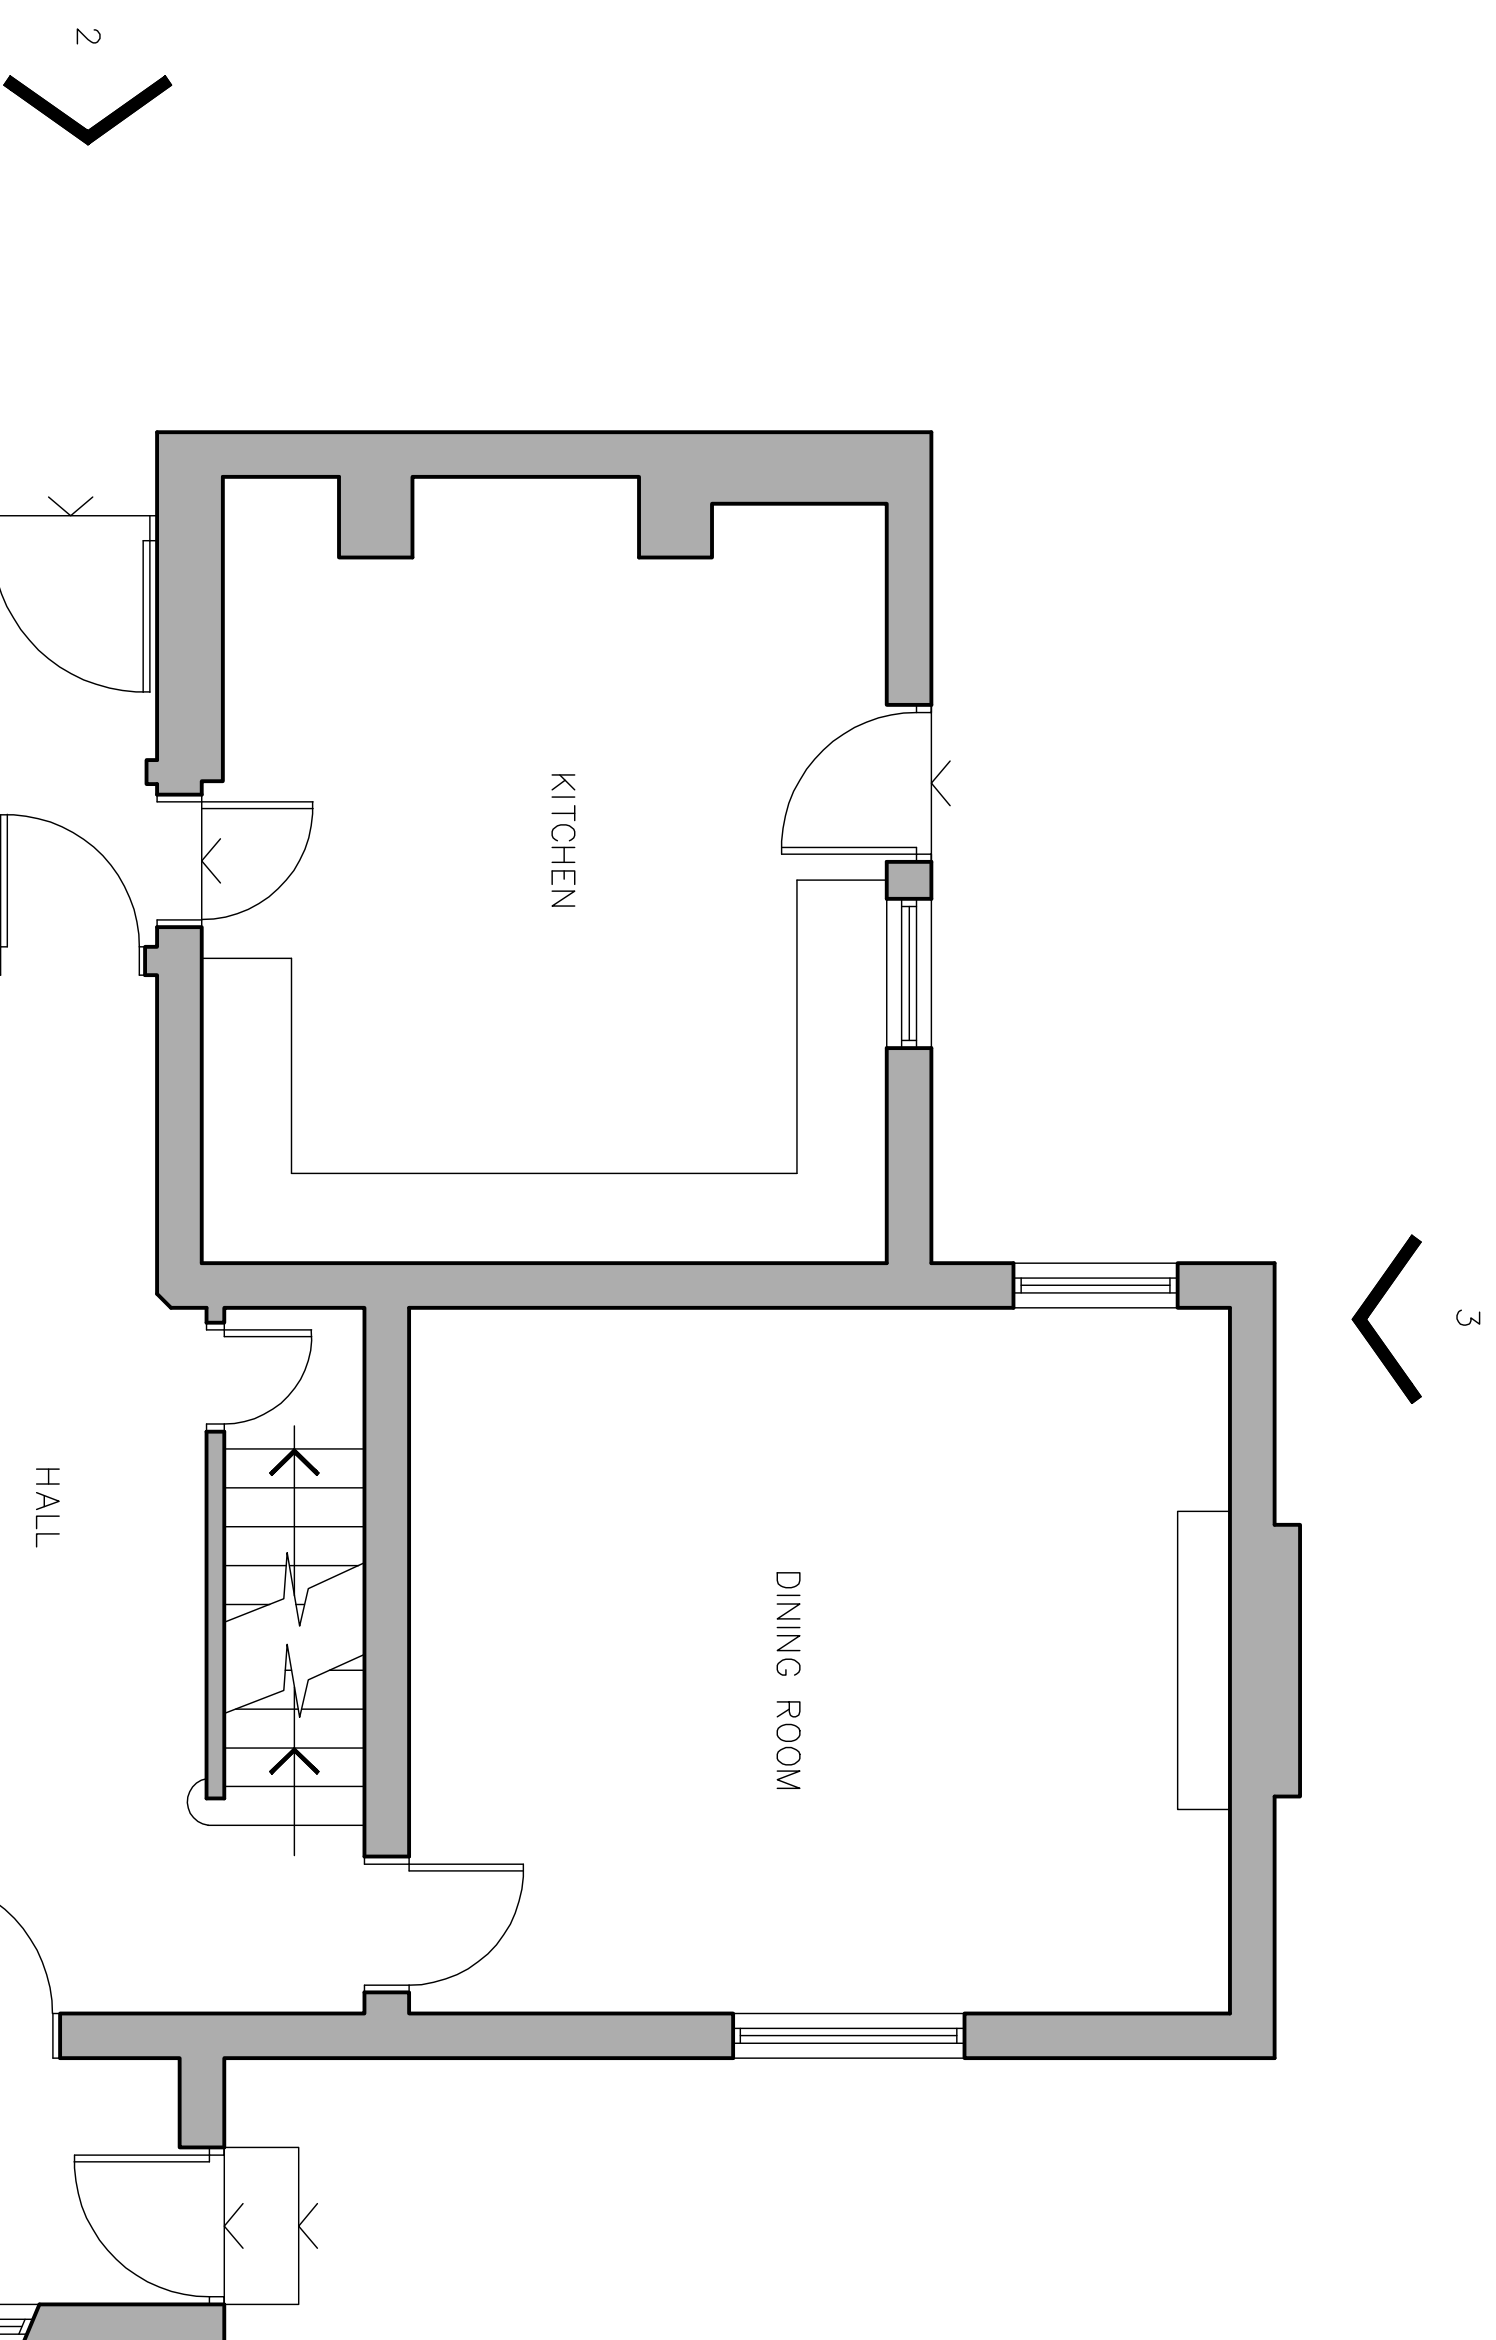

EXISTING GROUND FLOOR PLAN 1:50

[illegible]