

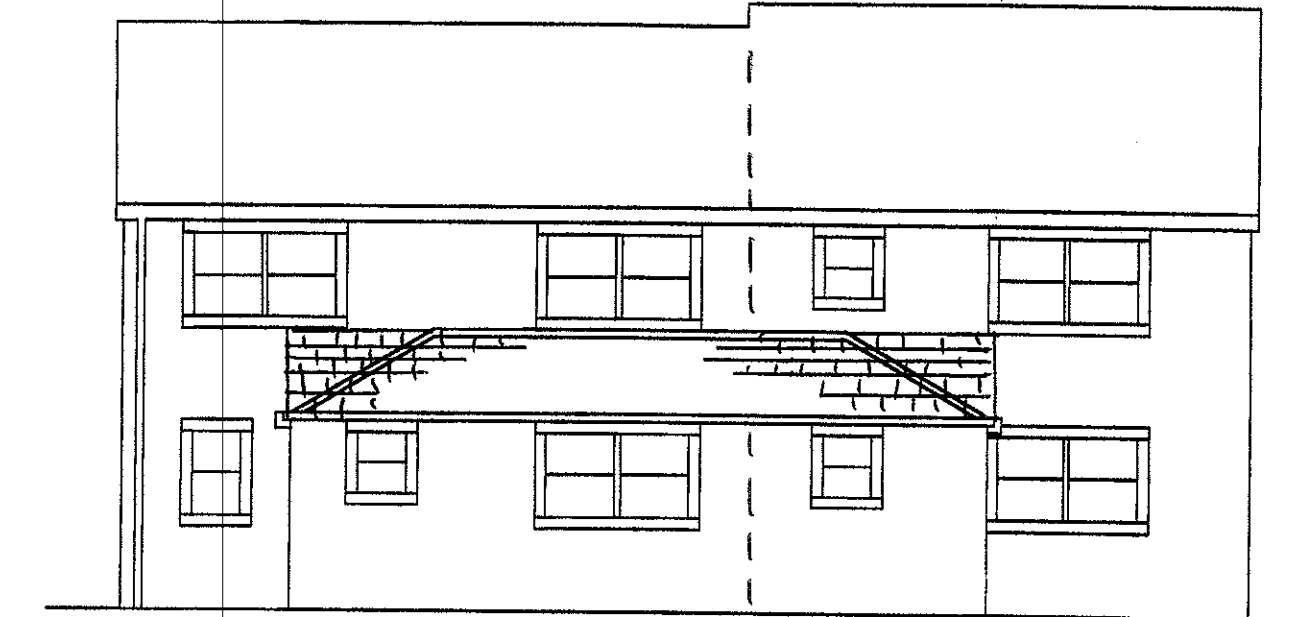
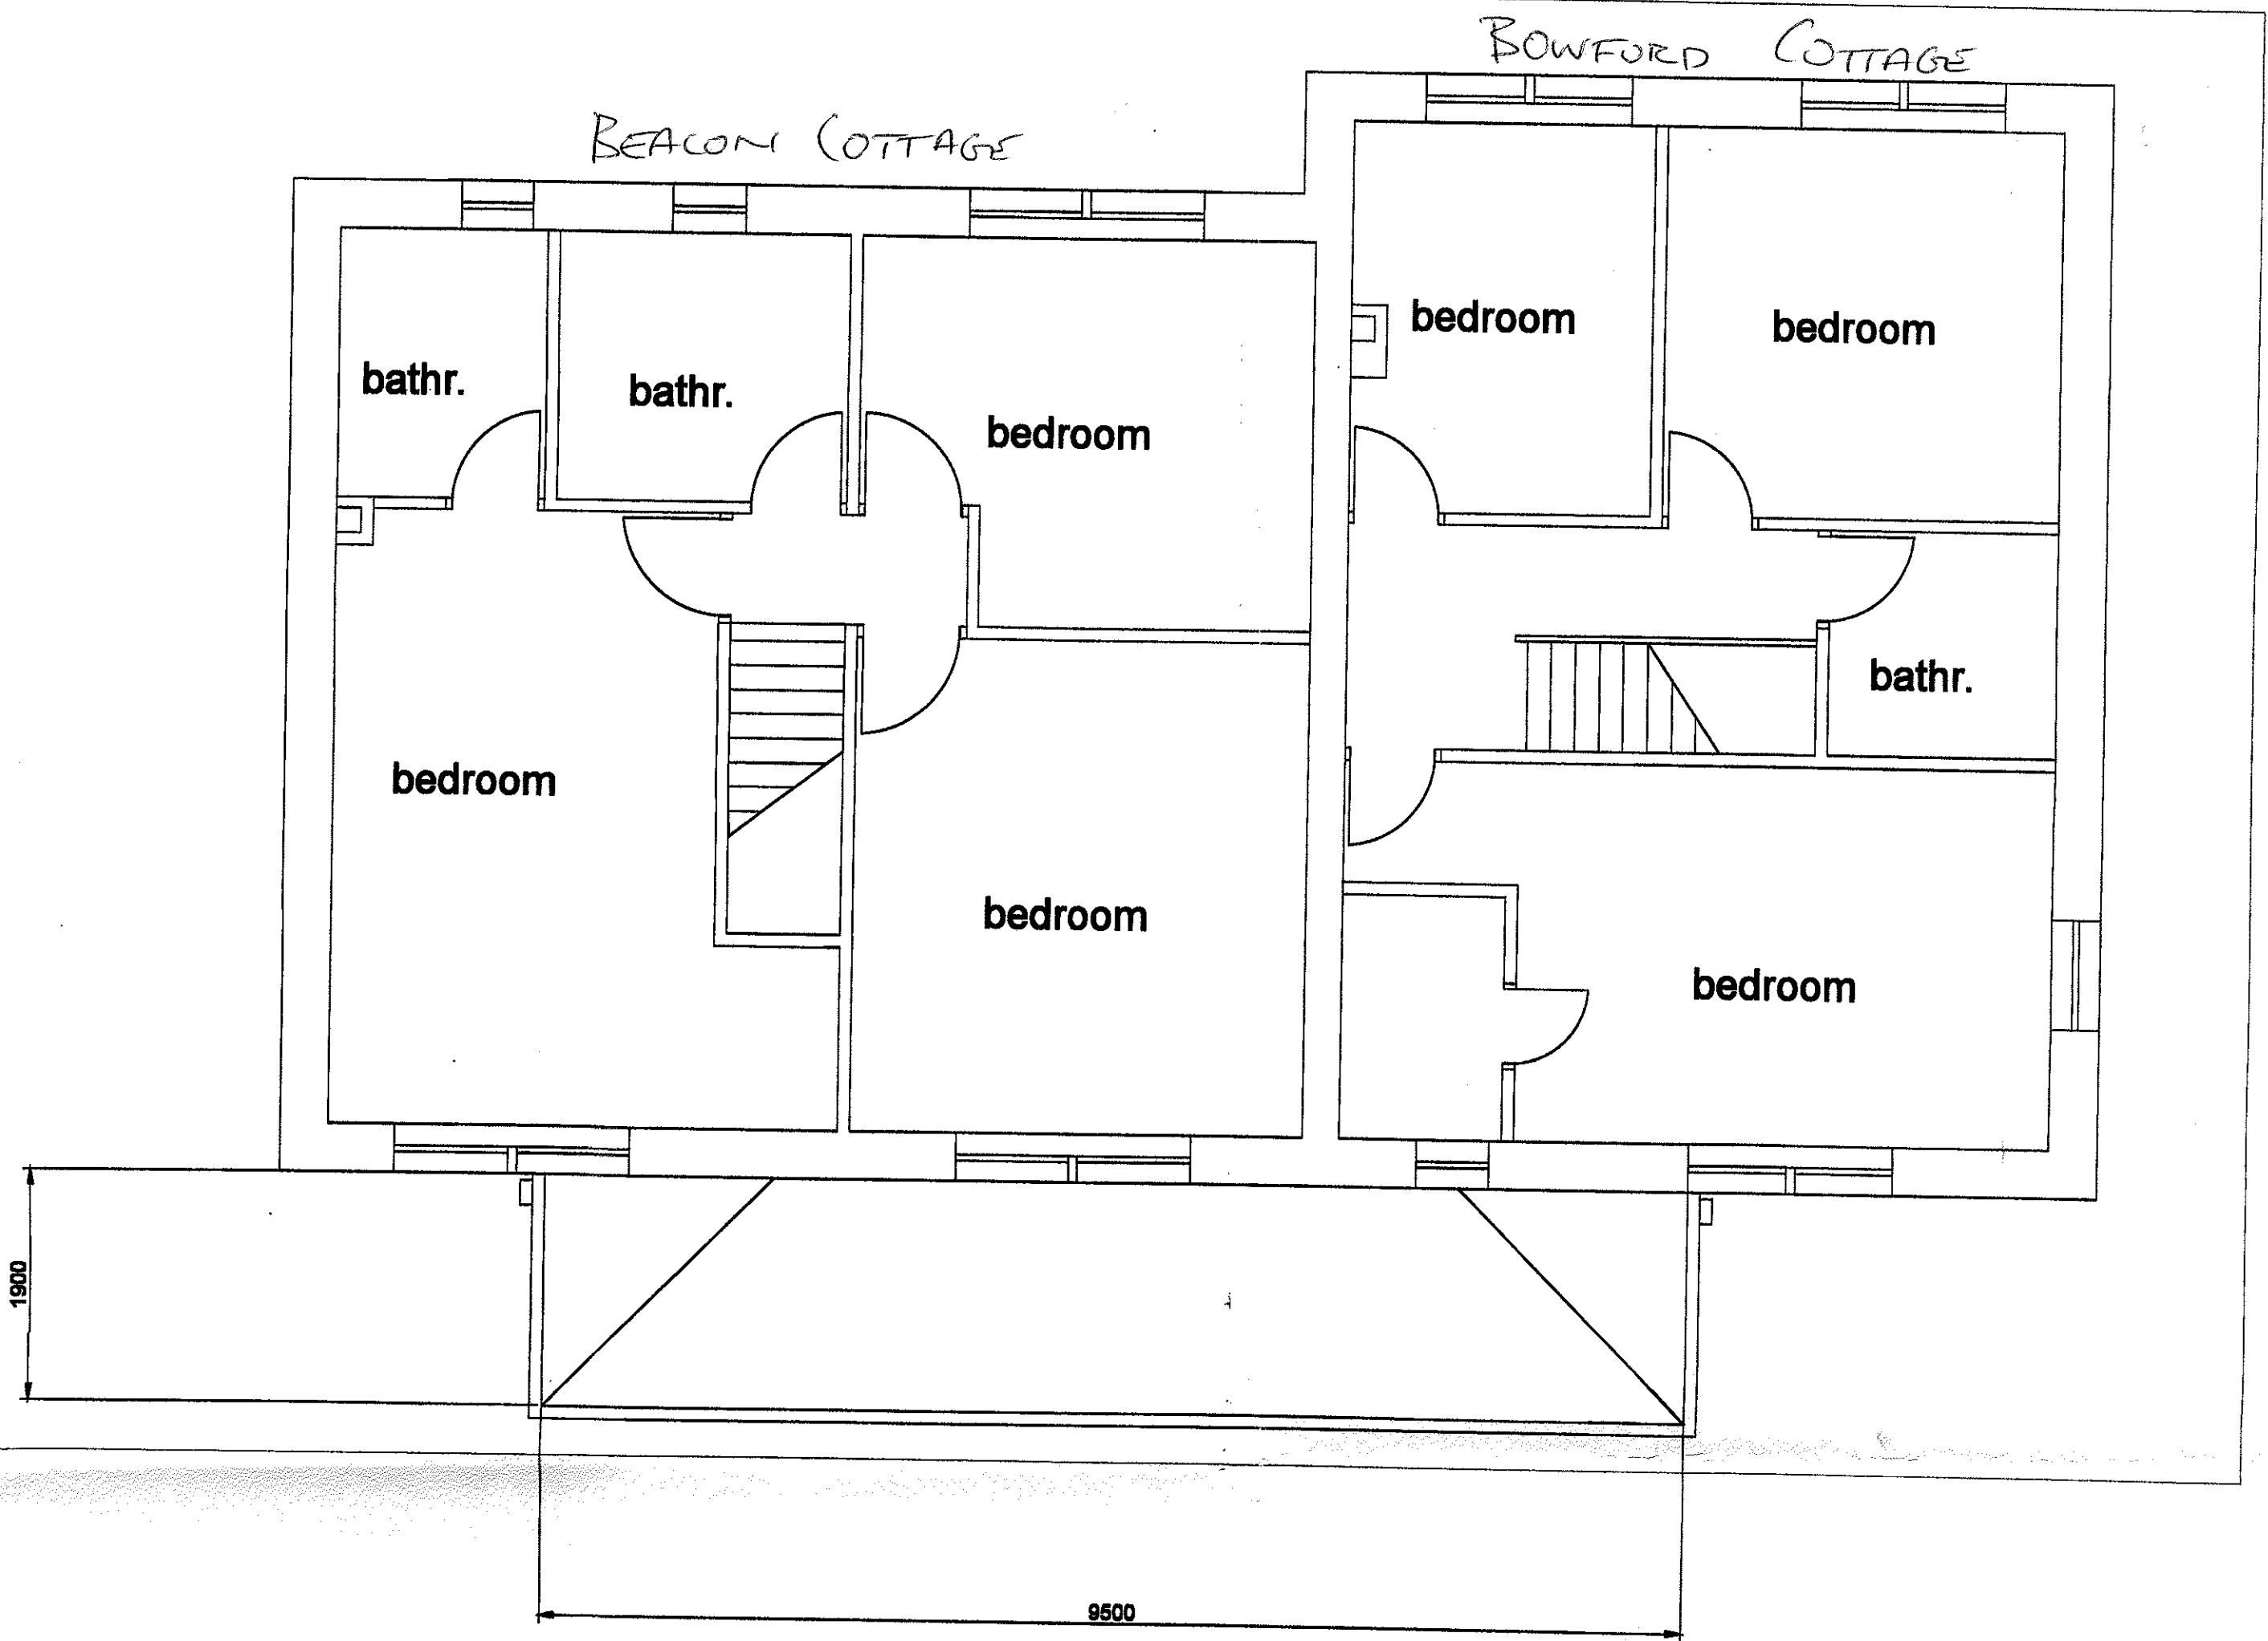


ground floor plans

first floor plans

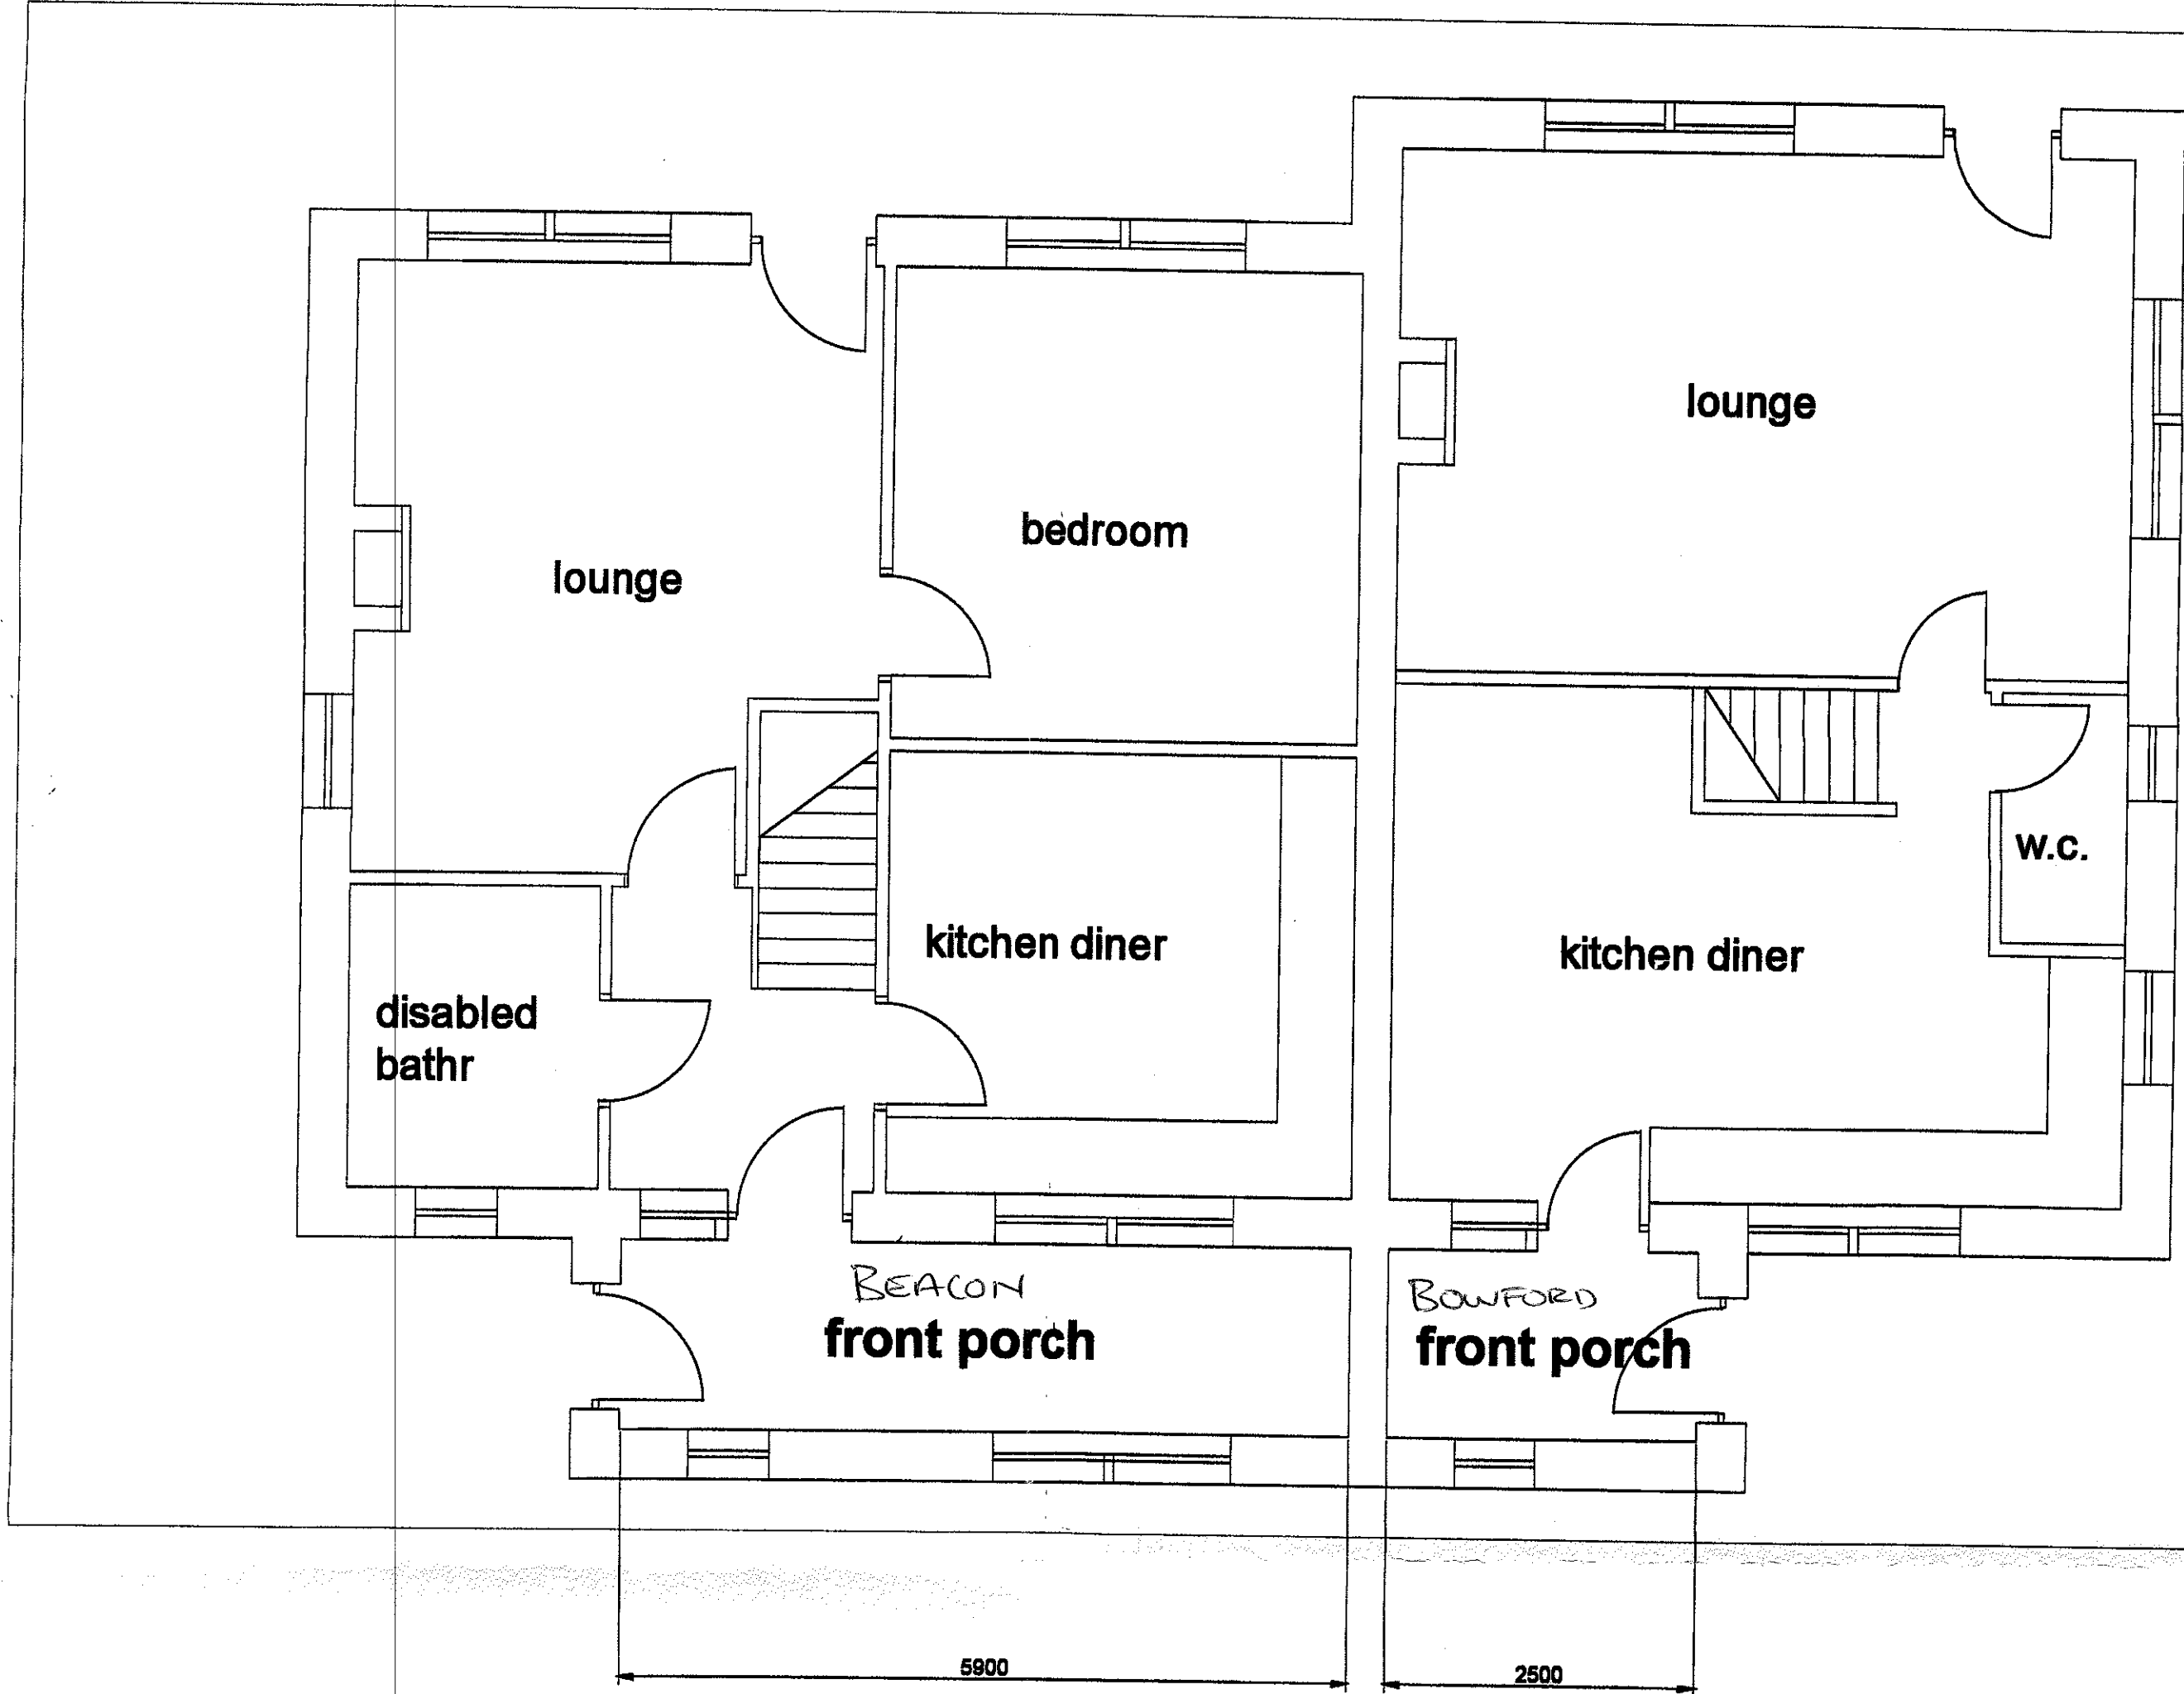

front elevation - to Carr Lane

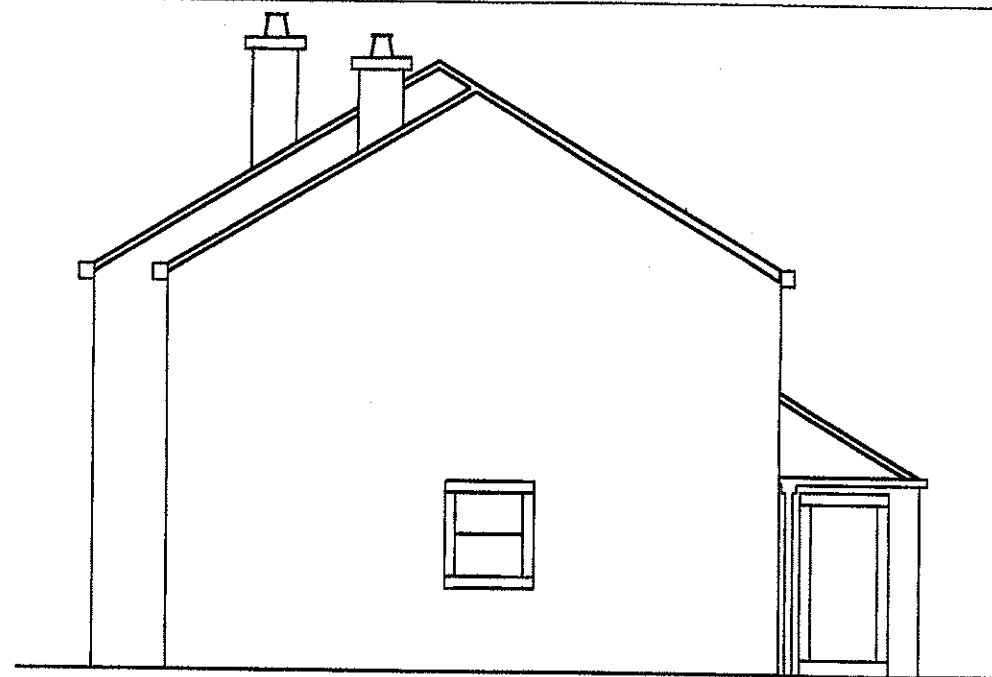

side elevation - west



rear elevation



side elevation - East

320130564P

Title:

PROPOSED EXTENSION
BEACON COTTAGE
CARR LANE
BALDERSTONE

Scales: 1:50 , 1:100