


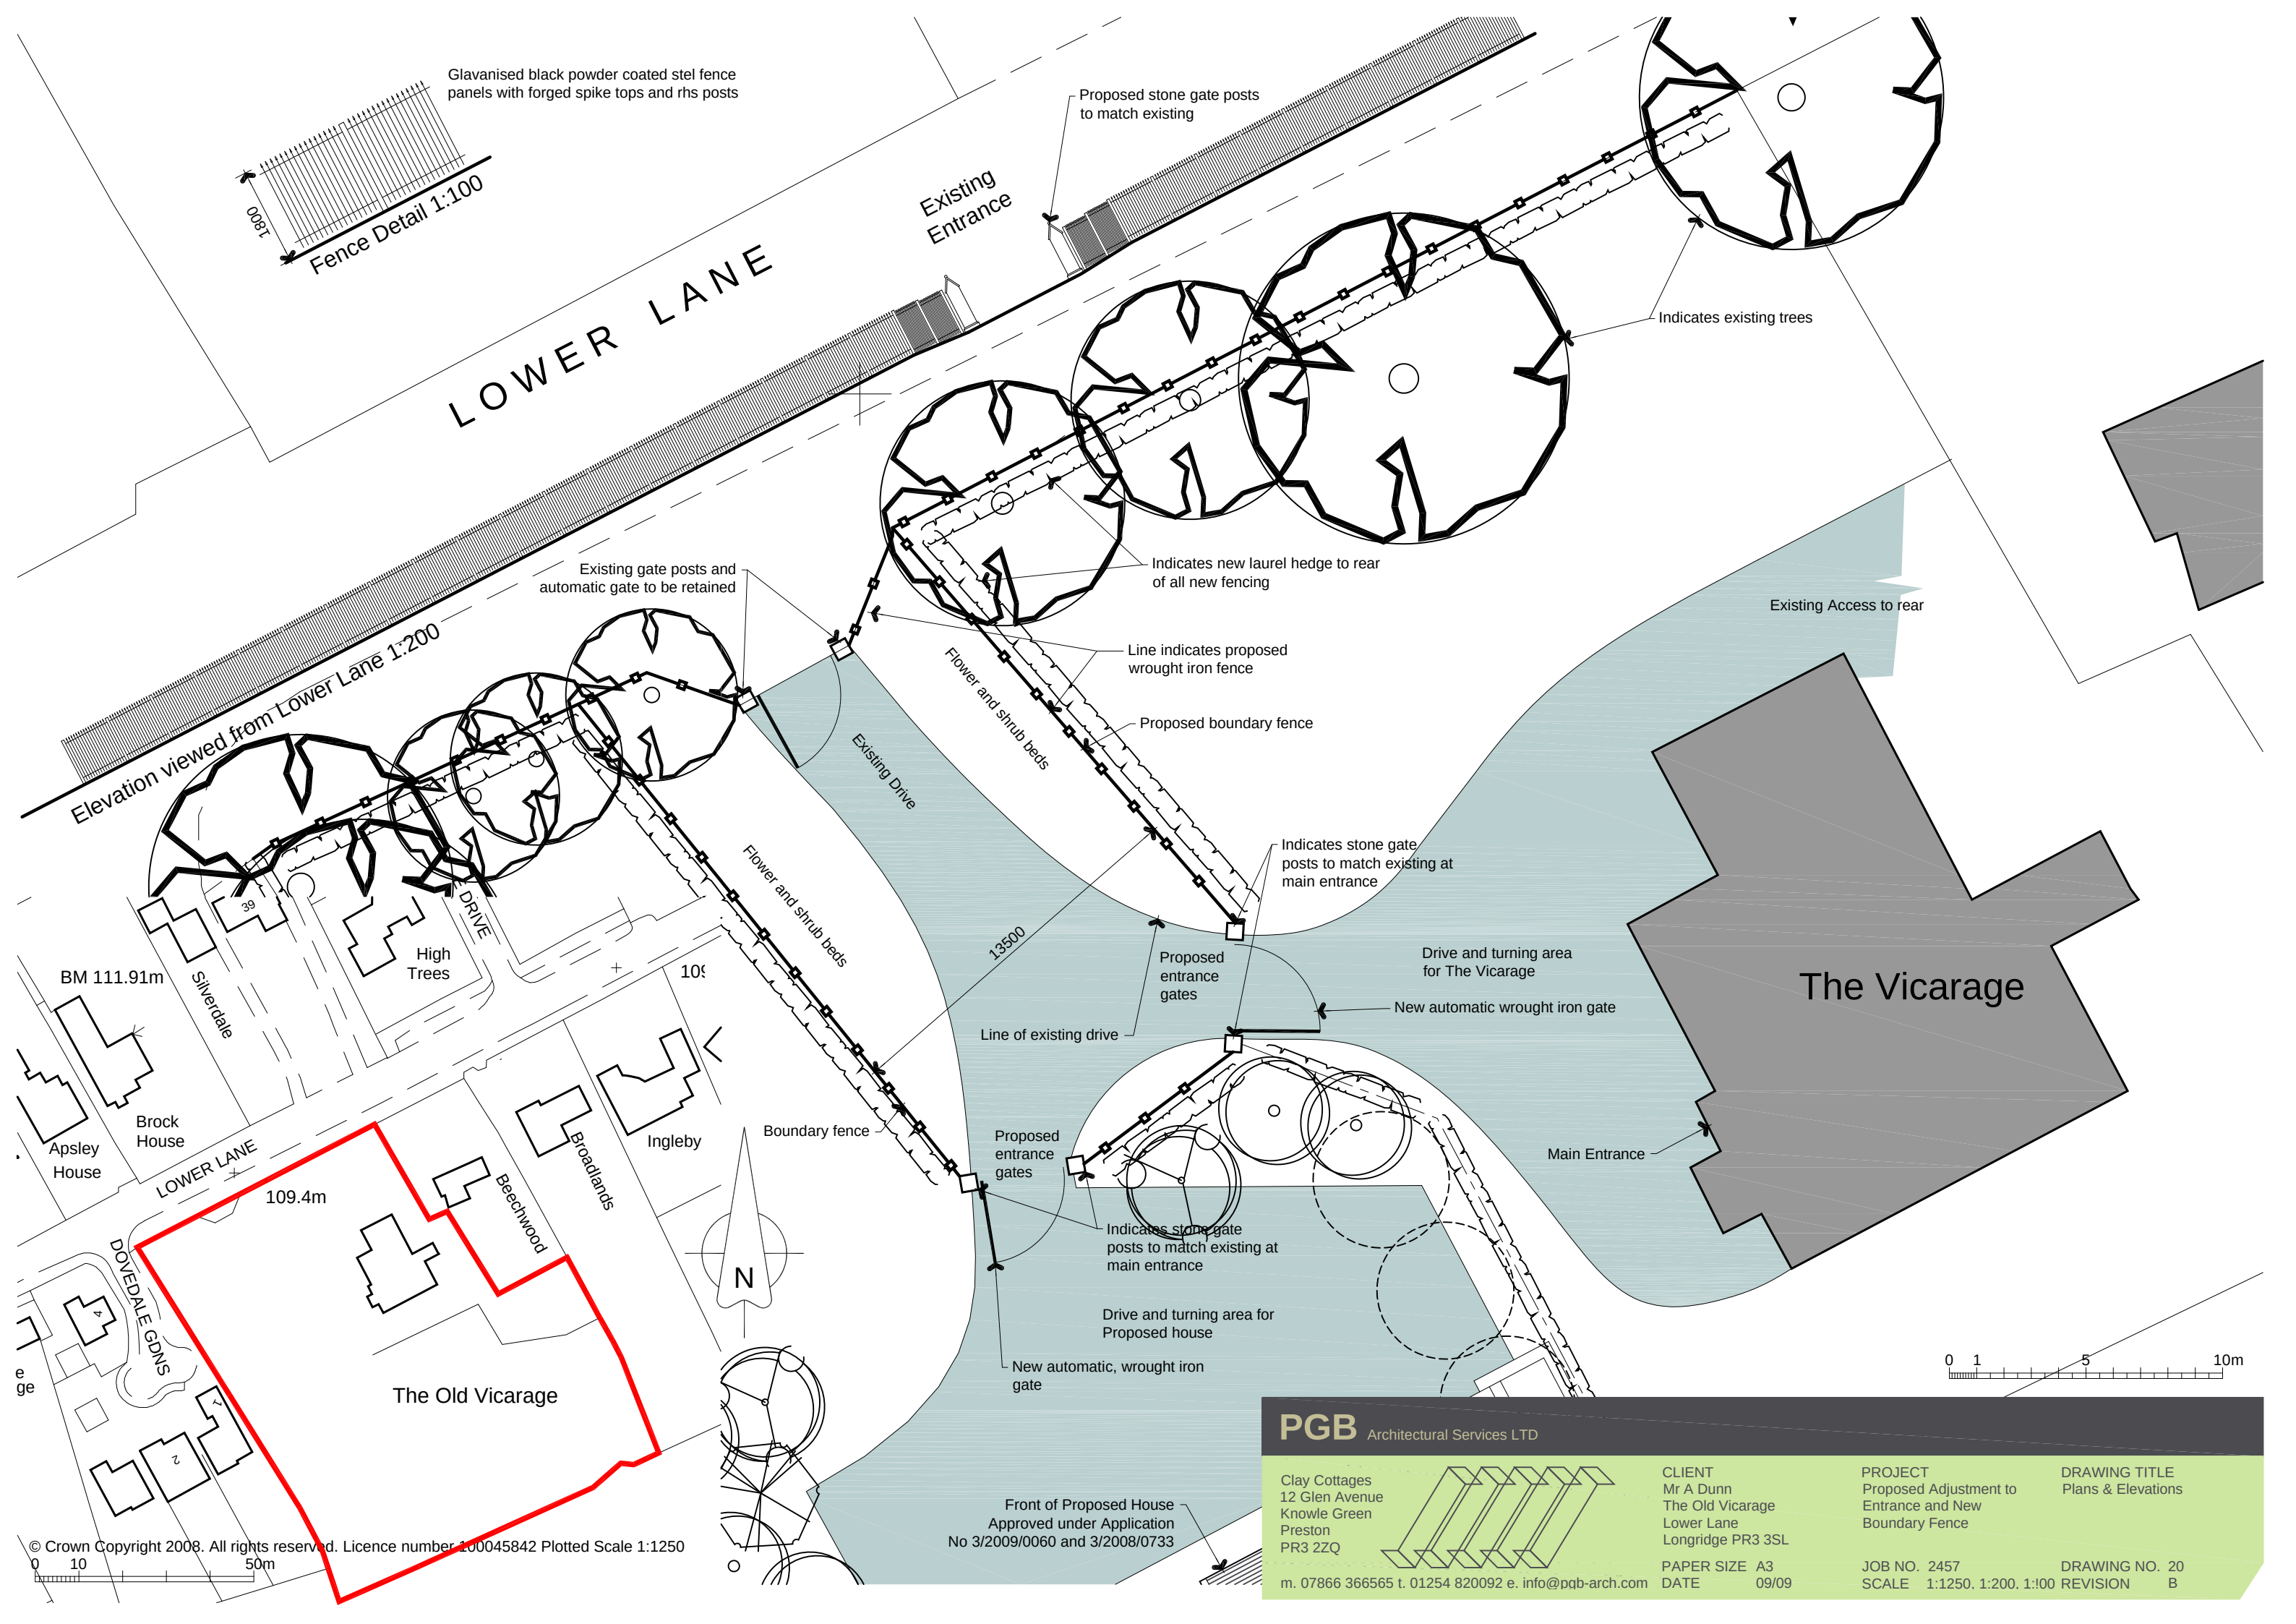

© Crown Copyright 2008. All rights reserved. Licence number 100045842 Plotted Scale 1:1250

PGB Architectural Services LTD



Clay Cottages
12 Glen Avenue
Knowle Green
Preston
PR3 2ZQ
m. 07866 366565 t. 01254 820092 e. info@pqb-arch.com

CLIENT
Mr A Dunn
The Old Vicarage
Lower Lane
Longridge PR3 3SL

PAPER SIZE A3
DATE 09/09

PROJECT
Proposed Adjustment to
Entrance and New
Boundary Fence

JOB NO. 2457
SCALE 1:1250, 1:200, 1:100

DRAWING TITLE
Plans & Elevations

DRAWING NO. 20
REVISION B