
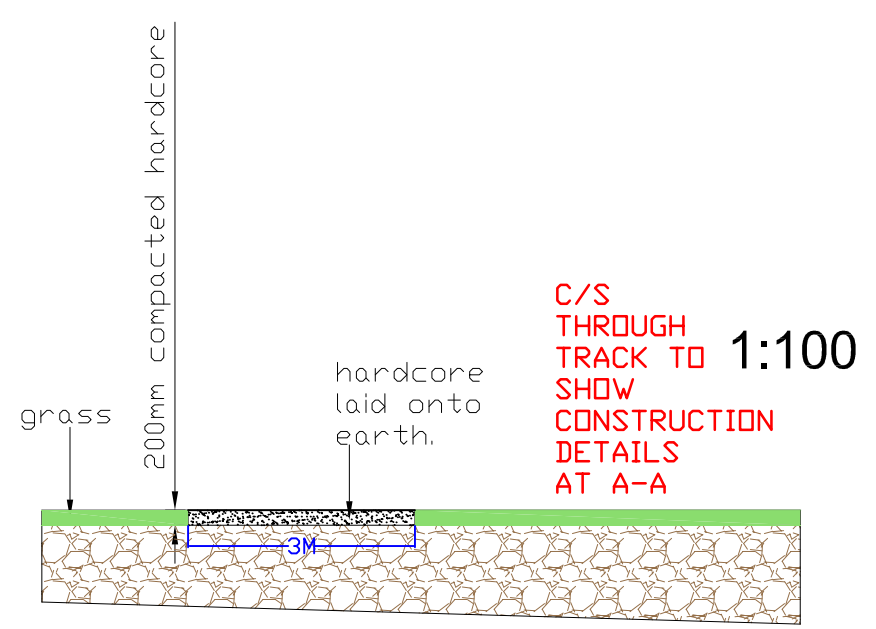
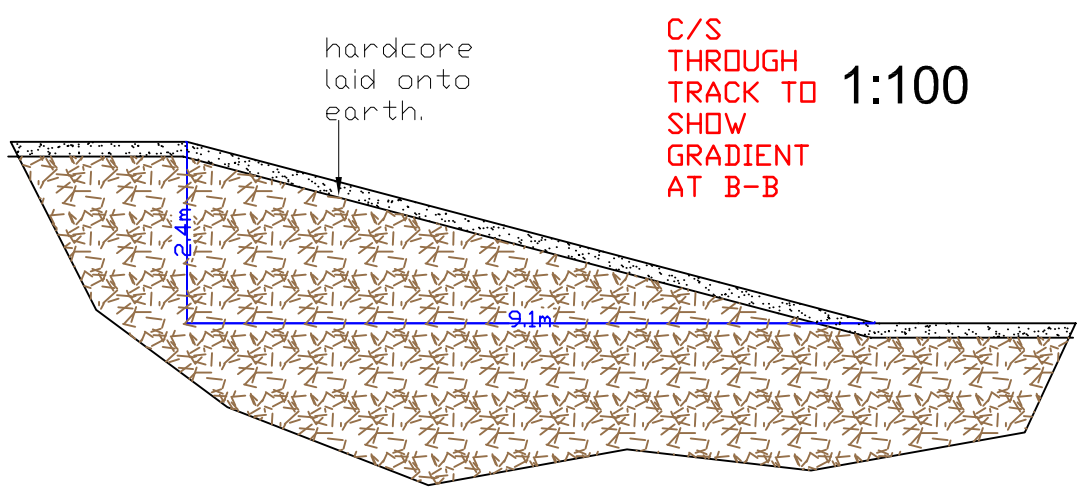
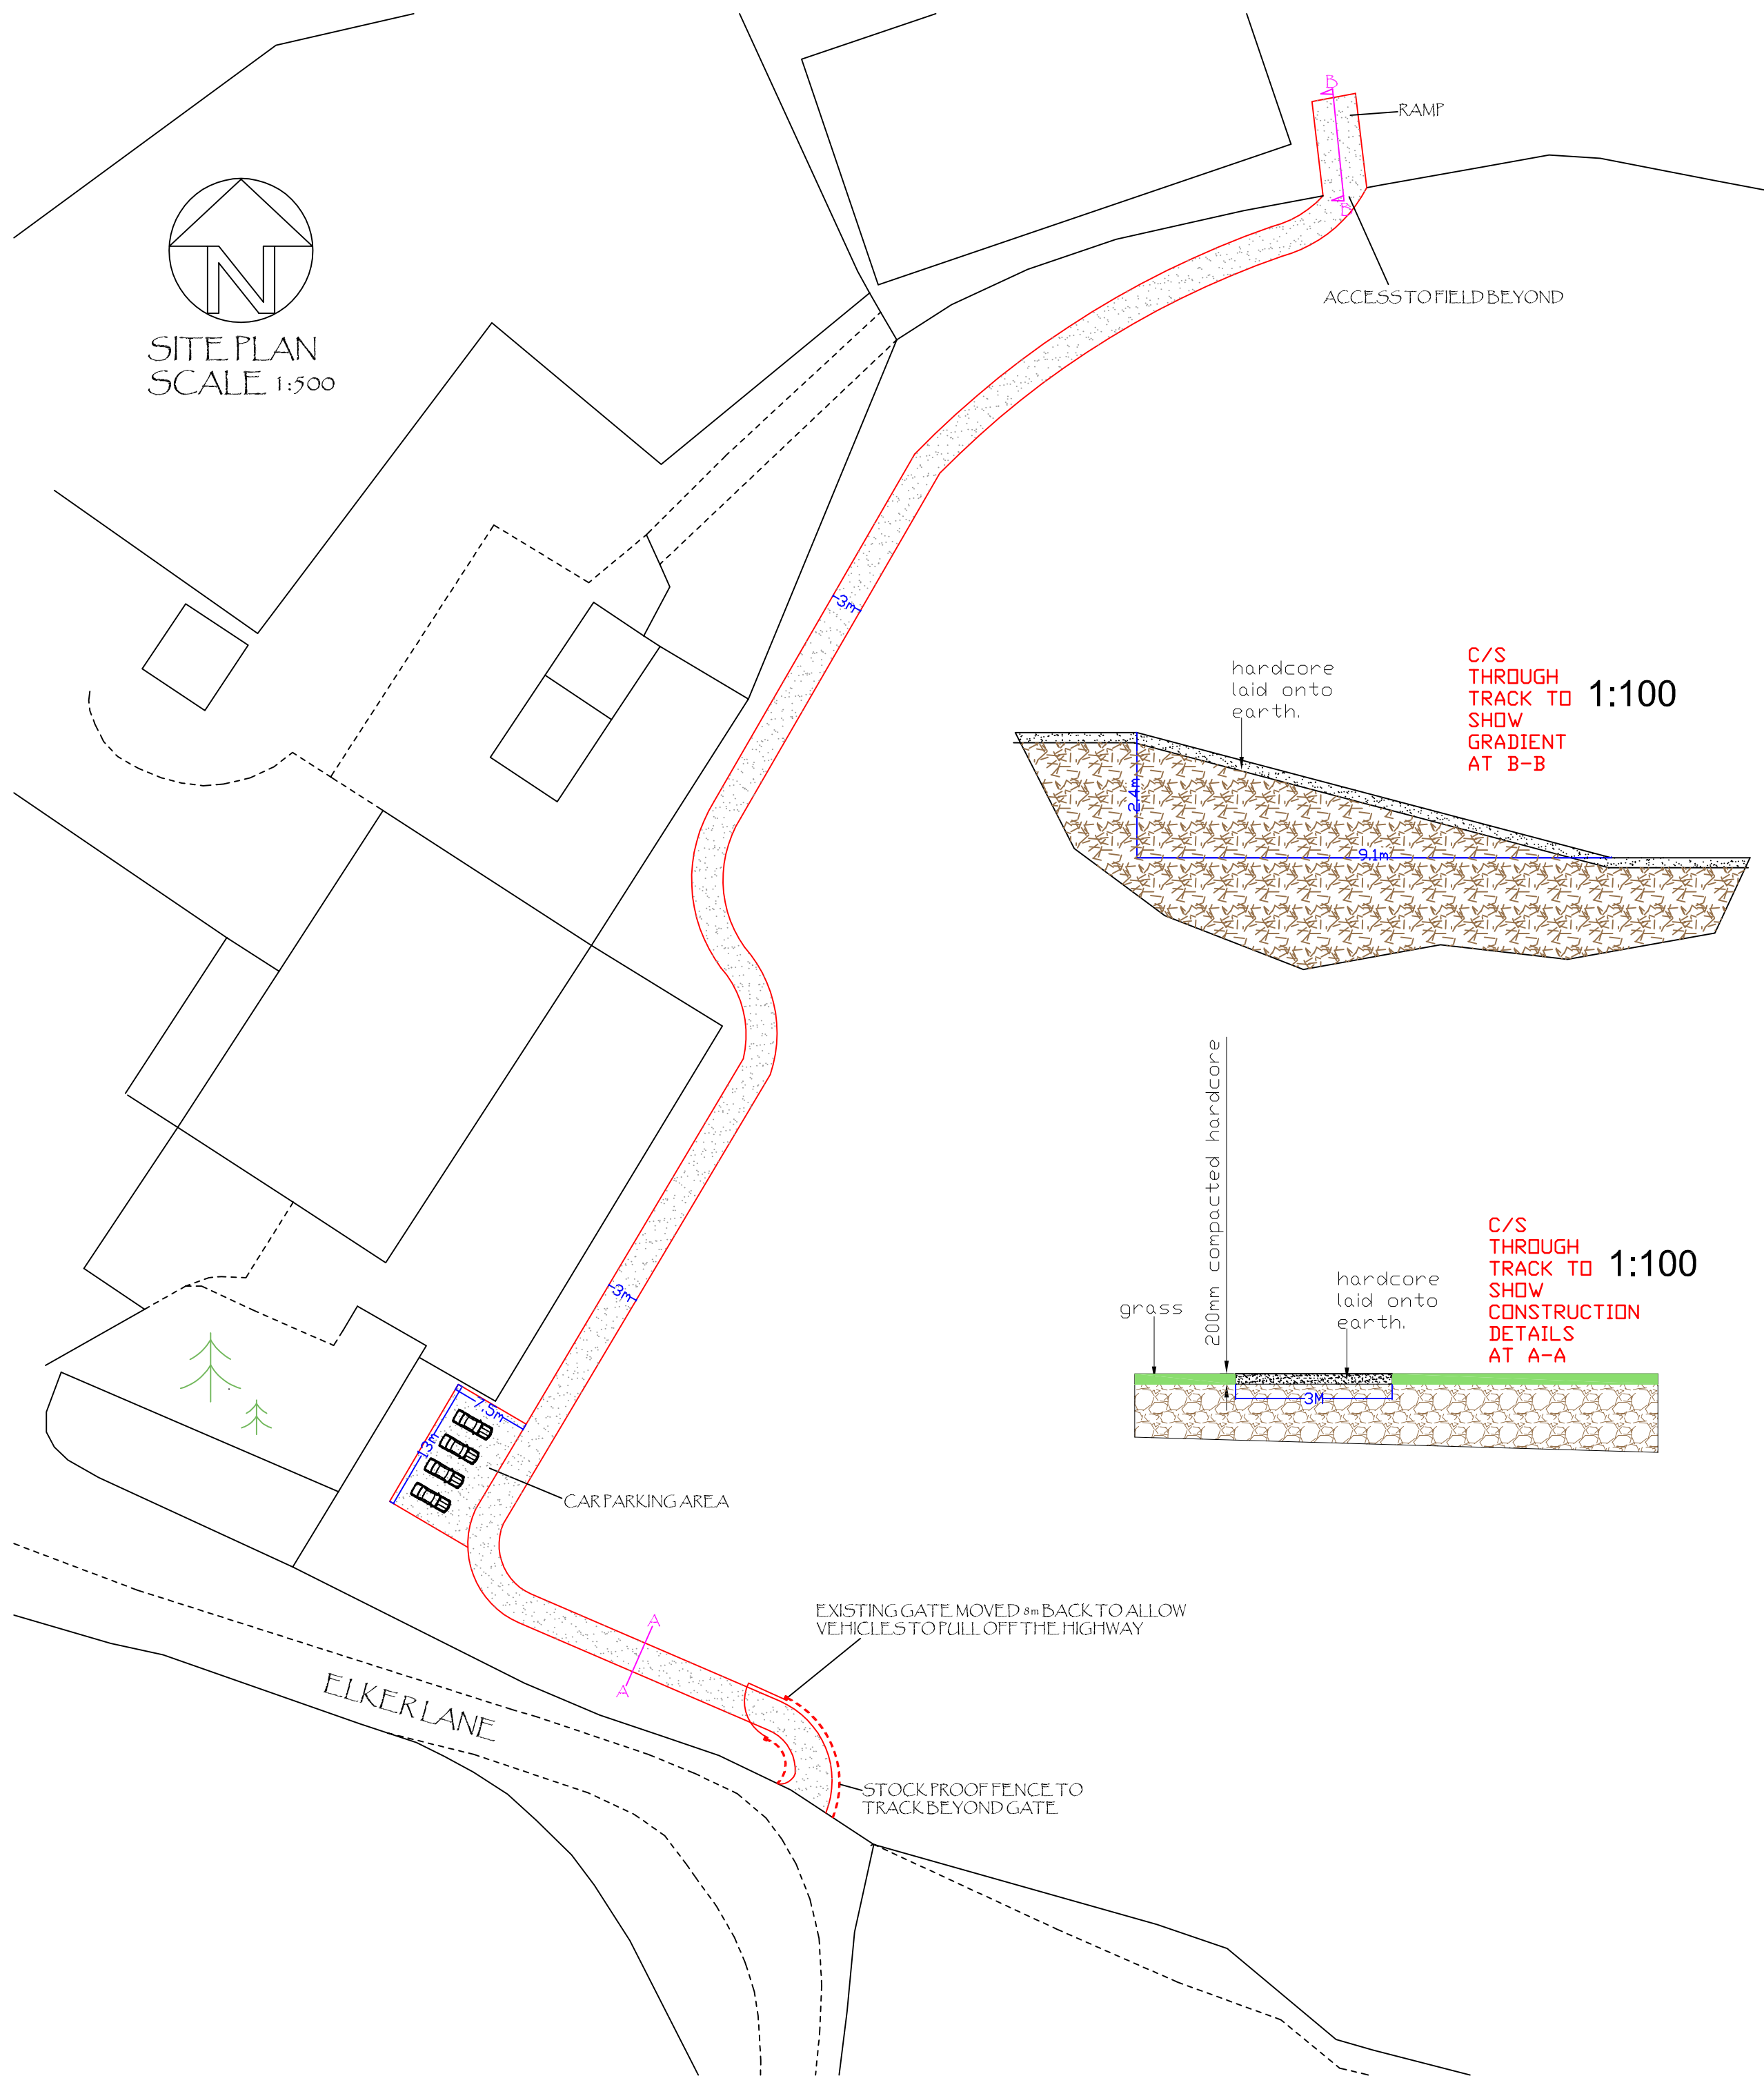


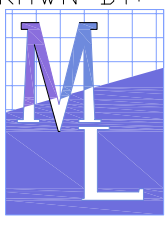

DRAWN BY:  Planning Ltd 5 Bobbin Mill Cottages, Stubbins Lane, Claughton-on-Brock, Preston. PR30PL Telephone 01995 640135 Mobile 07813 296 287 e-mail: mel@mlplanning.co.uk	CLIENT: MR VICKERY PROJECT : FULL APPLICATION TO INSTALL ONE NEW ACCESS TRACK LOCATION: CHEW MILL FARM ELKER LANE BILLINGTON BB7 9HZ	DATE: 18/04/13 DWG NO. LF/MV/2818B SCALE: 1:100 & 1:500 A2
--	---	--