

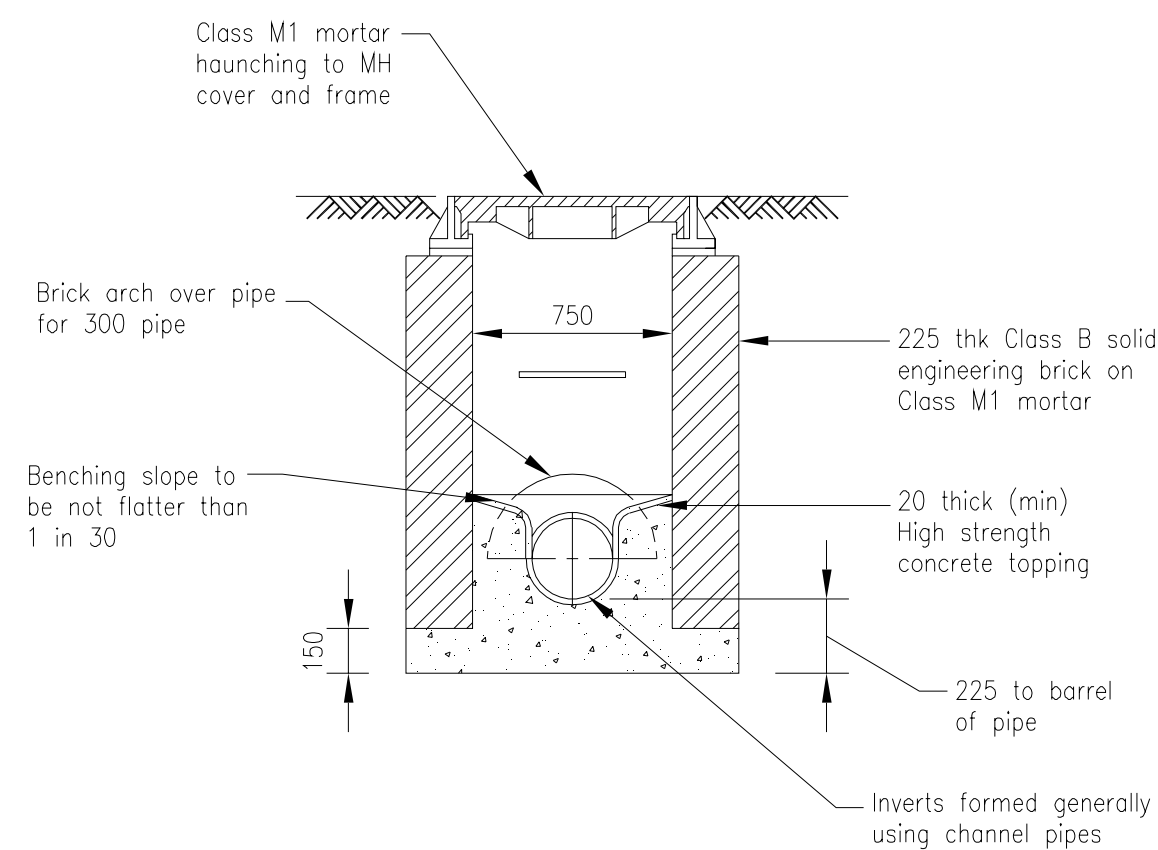
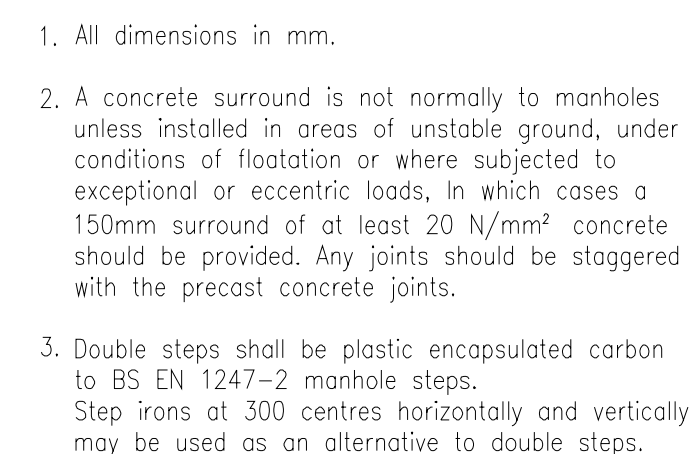


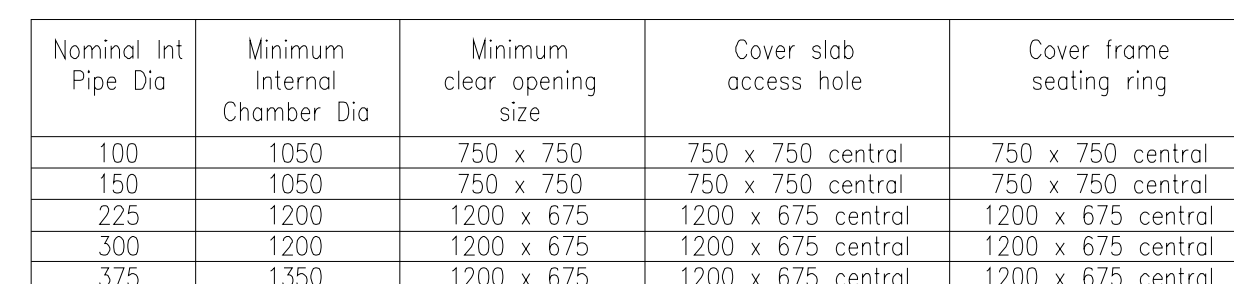

1. All dimensions in mm.
2. Max pipe diameter 300mm.
3. Location of this type of manhole is restricted to areas where Class B125 covers can be used.
4. Double steps shall be plastic encapsulated carbon steel to BS EN 1247-2 manhole steps.
Step irons at 300 centres horizontally and vertically may be used as an alternative to double steps.

Formerly Drq No MH3 – WASTEWATER

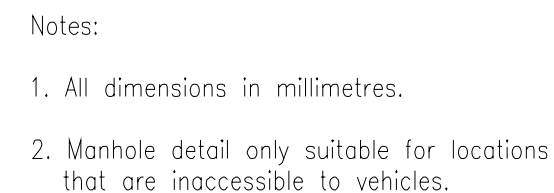

Formerly Drg No MH4 – WASTEWATER



Formerly Drg No PS6 – WASTEWATER Version A

30.05.02	JL	DHA	MR	B	FOR INFORMATION
15.03.01	PH	DHA	MJR	A	APPROVED
DATE	DRWN	CHKD	REVD	ISSUE	



NETWORKS
MANHOLES AND FRENCH DRAIN DETAILS
MH3, MH4, MH5 AND PS6

THIS DRAWING IS ISSUED BY MWH PROGRAMME MANAGEMENT LIMITED ON BEHALF OF
UNITED UTILITIES PLC SUBJECT TO THE CONDITIONS THAT IT IS NOT COPIED EITHER IN WHOLE OR IN PART
OR DISCLOSED TO THIRD PARTIES UNLESS PRIOR WRITTEN AUTHORISATION IS GIVEN BY UNITED UTILITIES PLC

PREVIOUS VERSIONS OF THIS DRAWING SHOULD BE STAMPED SUPERSEDED OR DESTROYED

DO NOT SCALE THIS DRAWING - IF IN DOUBT ASK



SCALE N.T.S.	MASTER SIZE A1
DRAWING NO. STND/01/004	ISSUE B