


Appendix 1 – Typical Construction

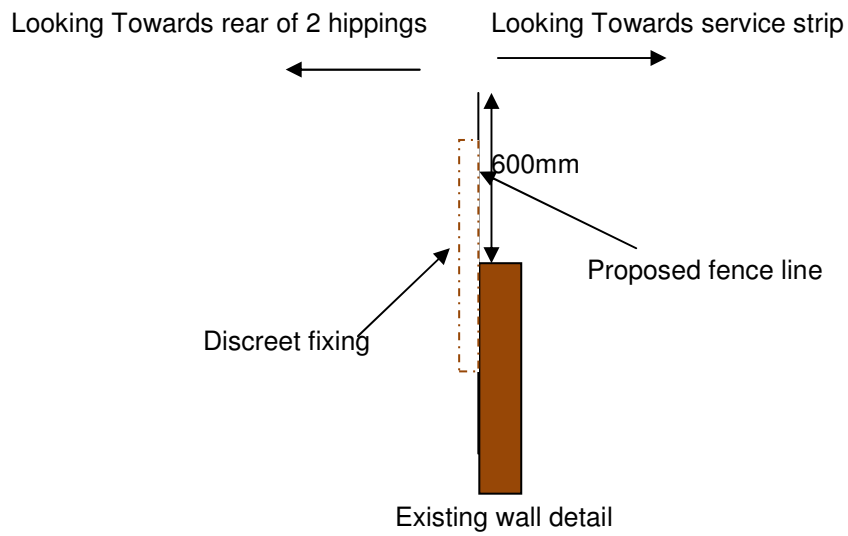


Example construction.



Appendix 2 – Proposed fence panel specification.

- Measuring 3' x 6'. large rough sawn timber boards providing increased stability.
- The boards are placed in a vertical partially overlapping fashion.
- One 50 x 30 x 1725mm batten is secured to the reverse of the panel, providing additional sturdiness.
- The rough sawn timber has been Dip Treated to provide protection against rot and fungal decay for up to 10 years

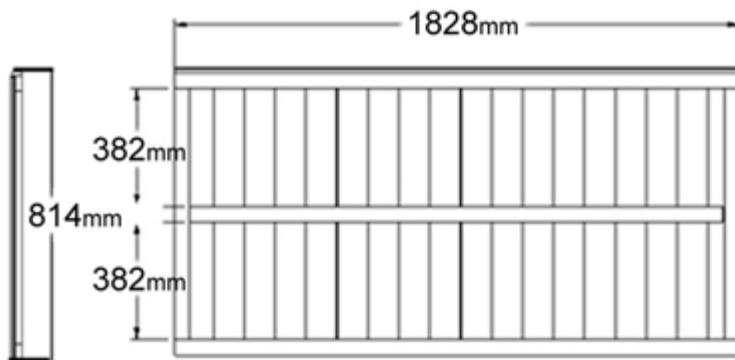

Panel Back



600mm visible face.

Above Panel Face



Above Panel Back Side